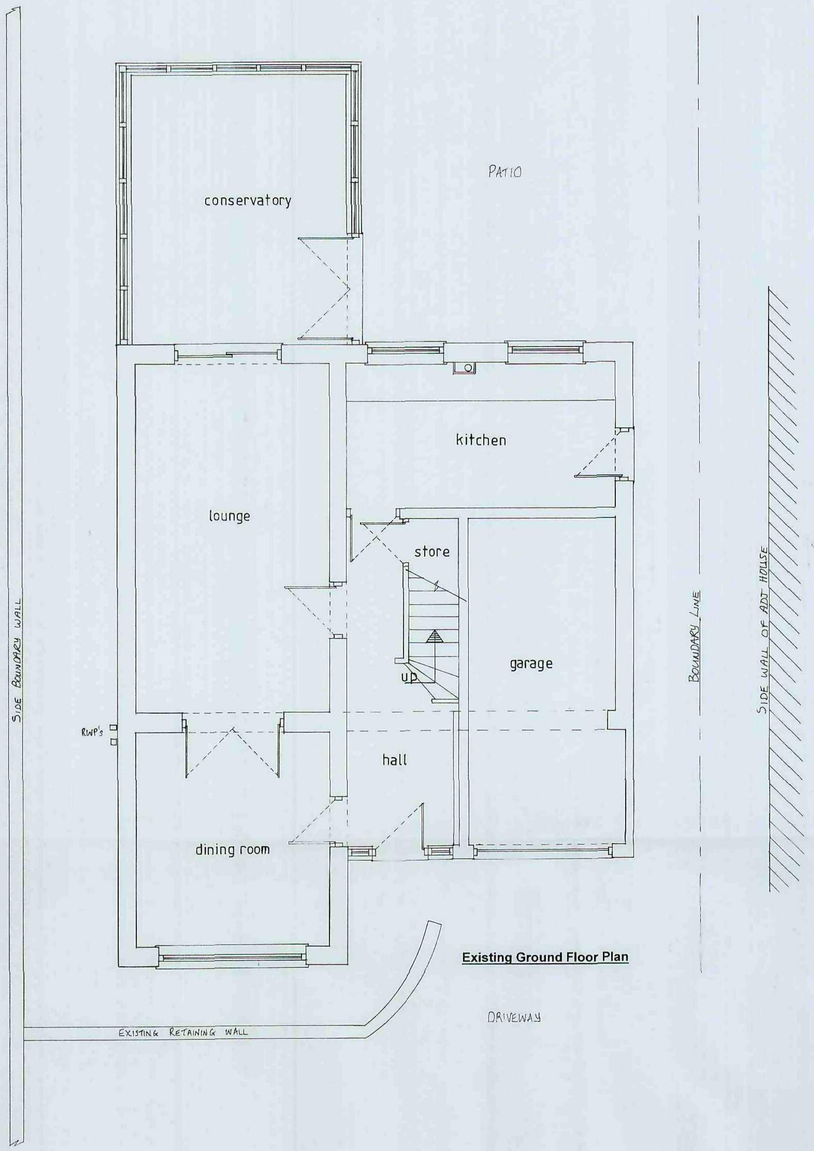

Existing Ground Floor Plan

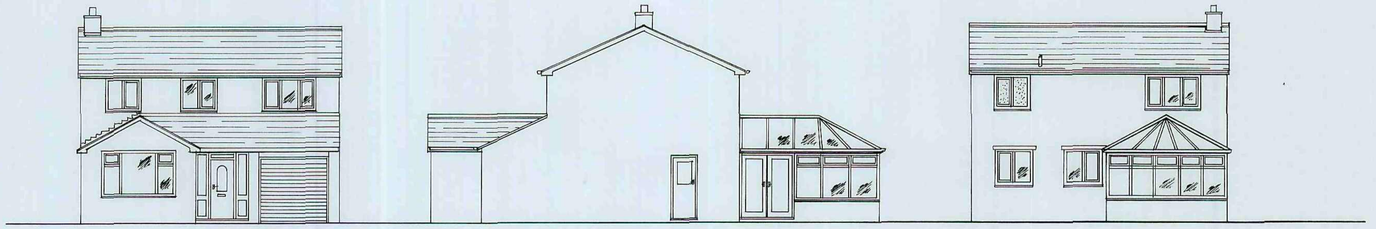

Existing Front Elevation

Existing Side Elevation

Existing Rear Elevation

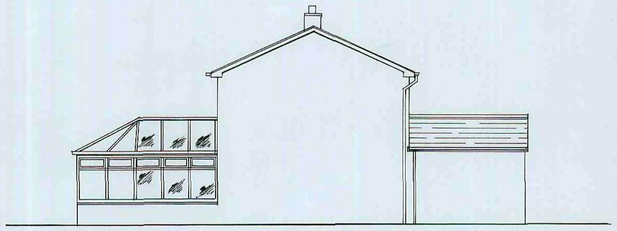

Existing Side Elevation

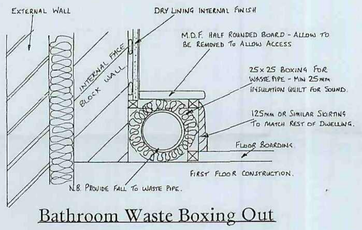

Bathroom Waste Boxing Out

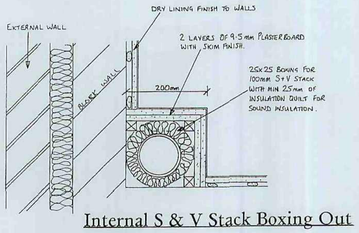

Internal S & V Stack Boxing Out

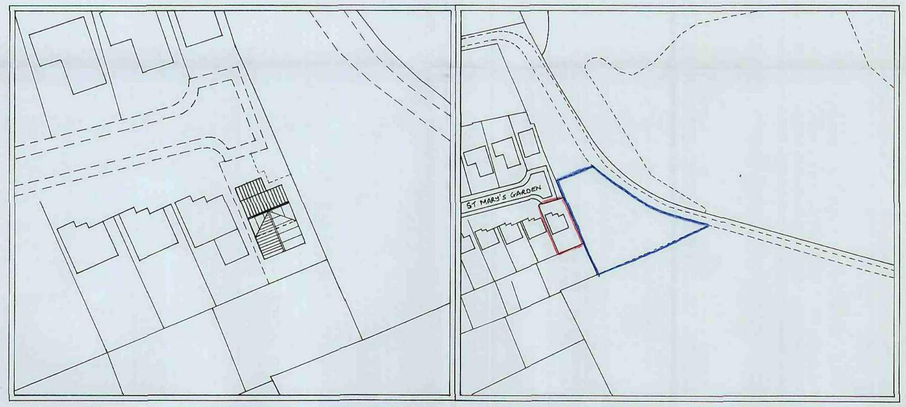

Plan Scale 1:500

Plan Scale 1:1250

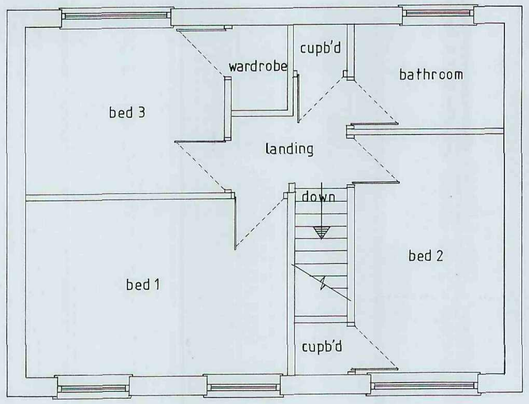

Existing First Floor Plan

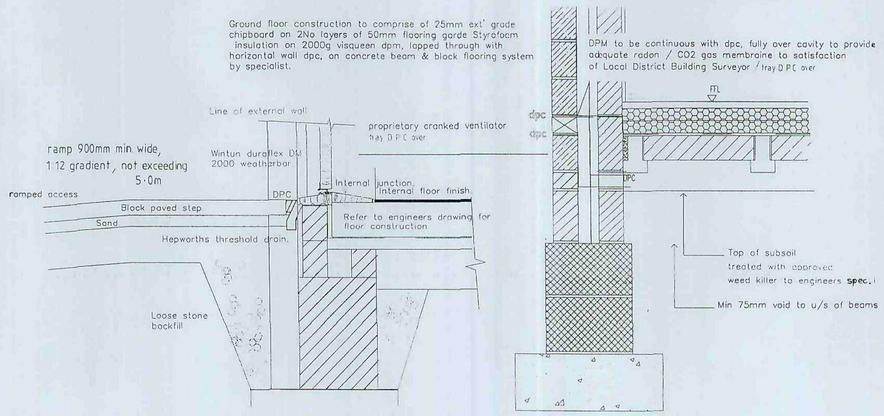

Typical level threshold detail

26, St Mary's Garden, Worsbrough Village, Barnsley.
Proposed Alterations & Extension to Dwelling.

Applicants – Mr & Mrs L Day.

Plan Scales 1:50 & 1:100.

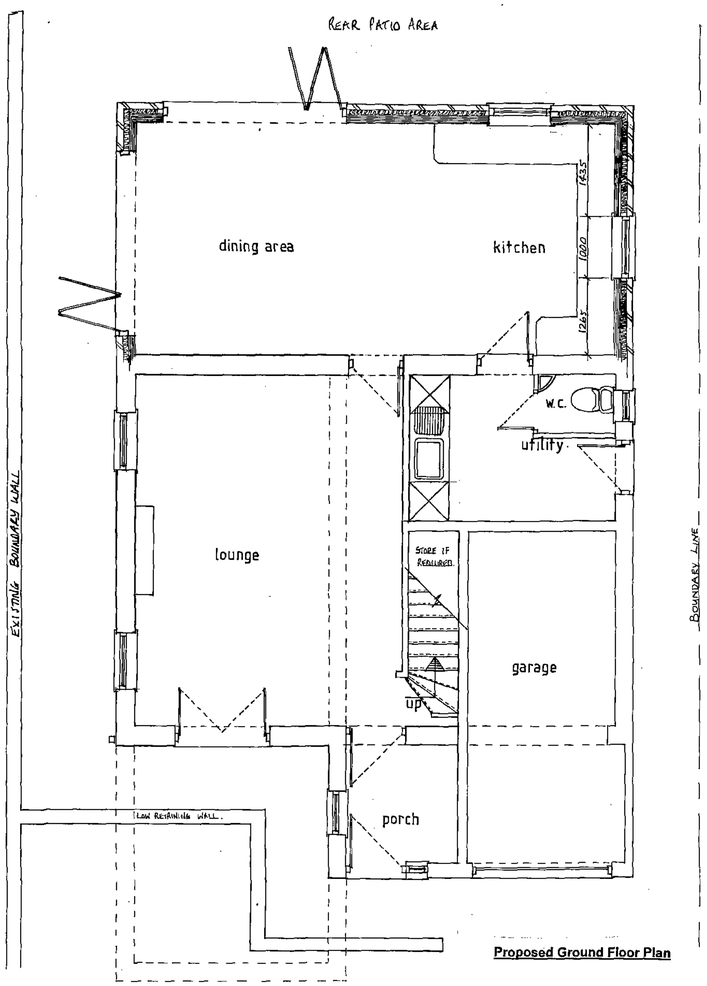

Proposed Ground Floor Plan

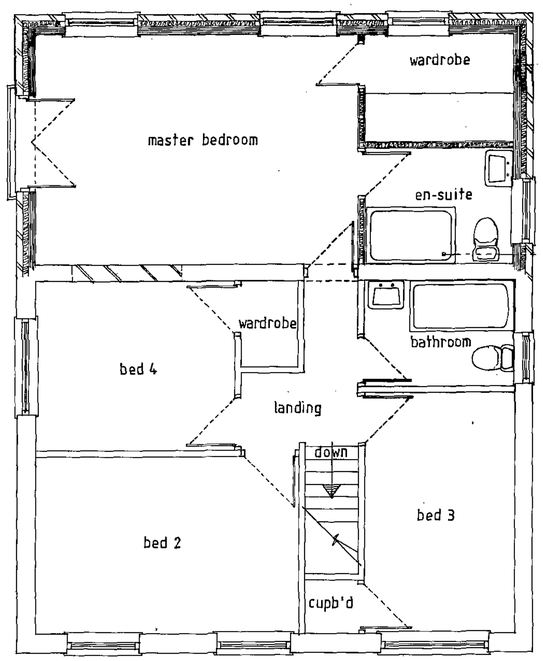

Proposed First Floor Plan

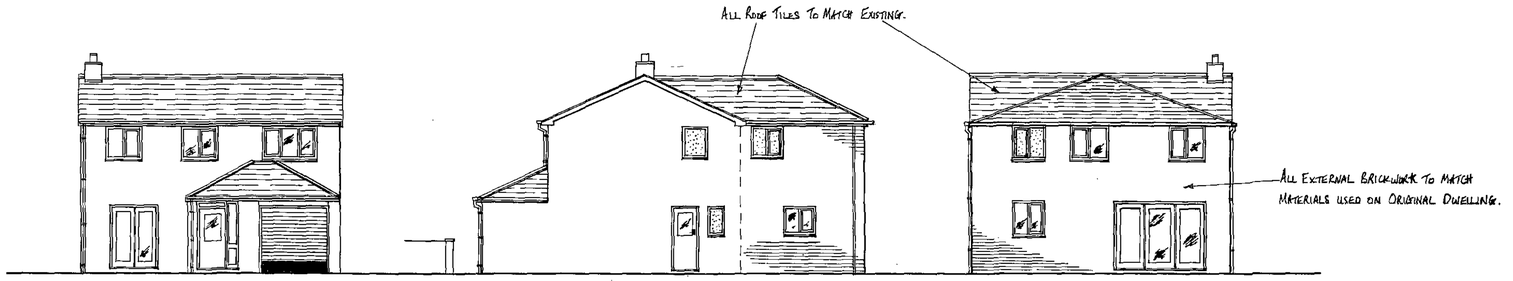

Proposed Front Elevation

Proposed Side Elevation

Proposed Rear Elevation

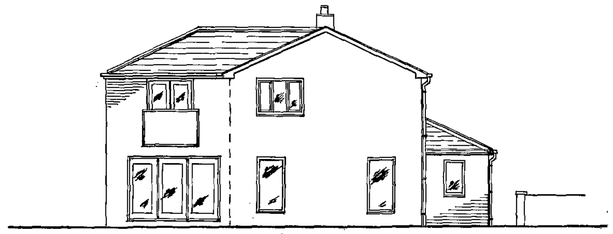

Proposed Side Elevation

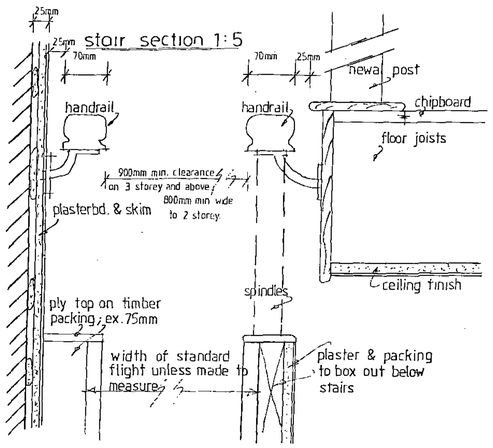

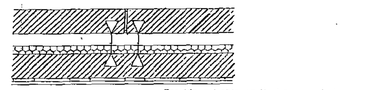

Provide suitable cavity barriers / closure at all junction with party wall & external

Typical Movement Joint

Movement joint to comprise of 10x10mm mastic sealant with main body of MJ comprising of Flexcell Korkpak or similar approved, positioned at every 6m crs

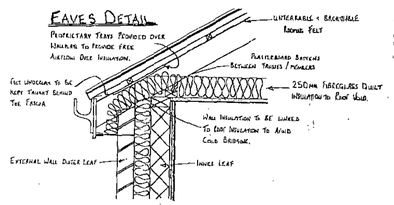

26, St Mary's Garden, Worsbrough Village, Barnsley.
Proposed Alterations & Extension to Dwelling.

Applicants – Mr & Mrs L Day. – REV A

Plan Scales 1:50 & 1:100.