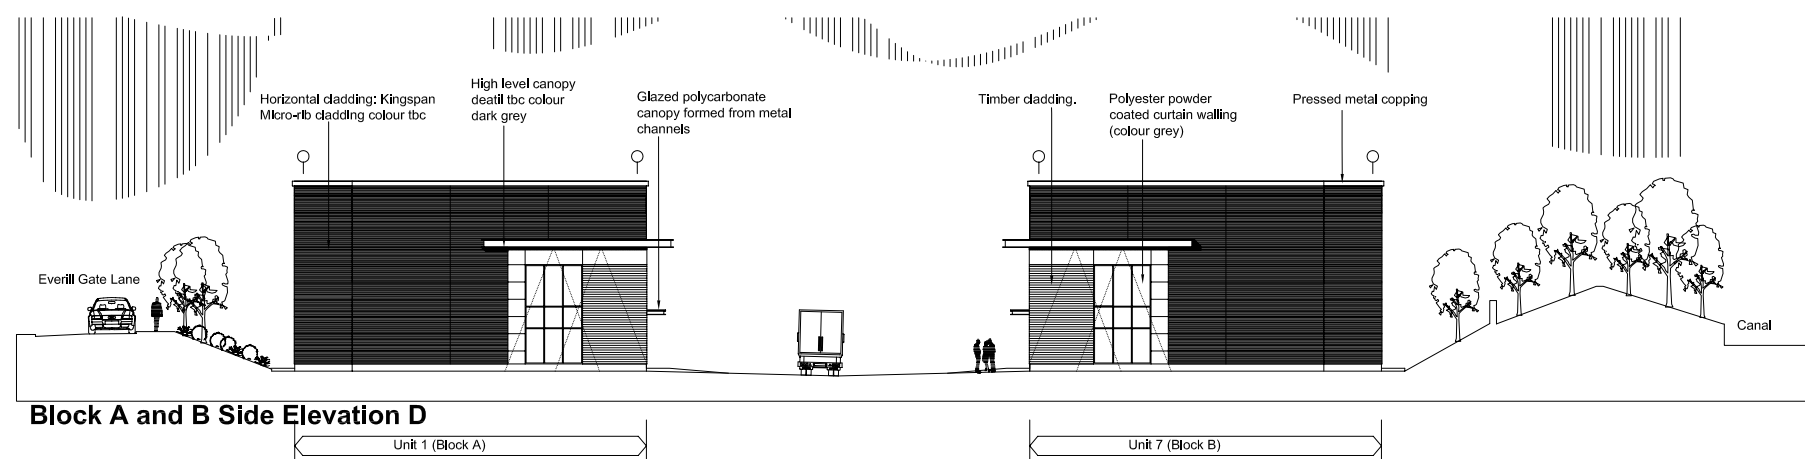
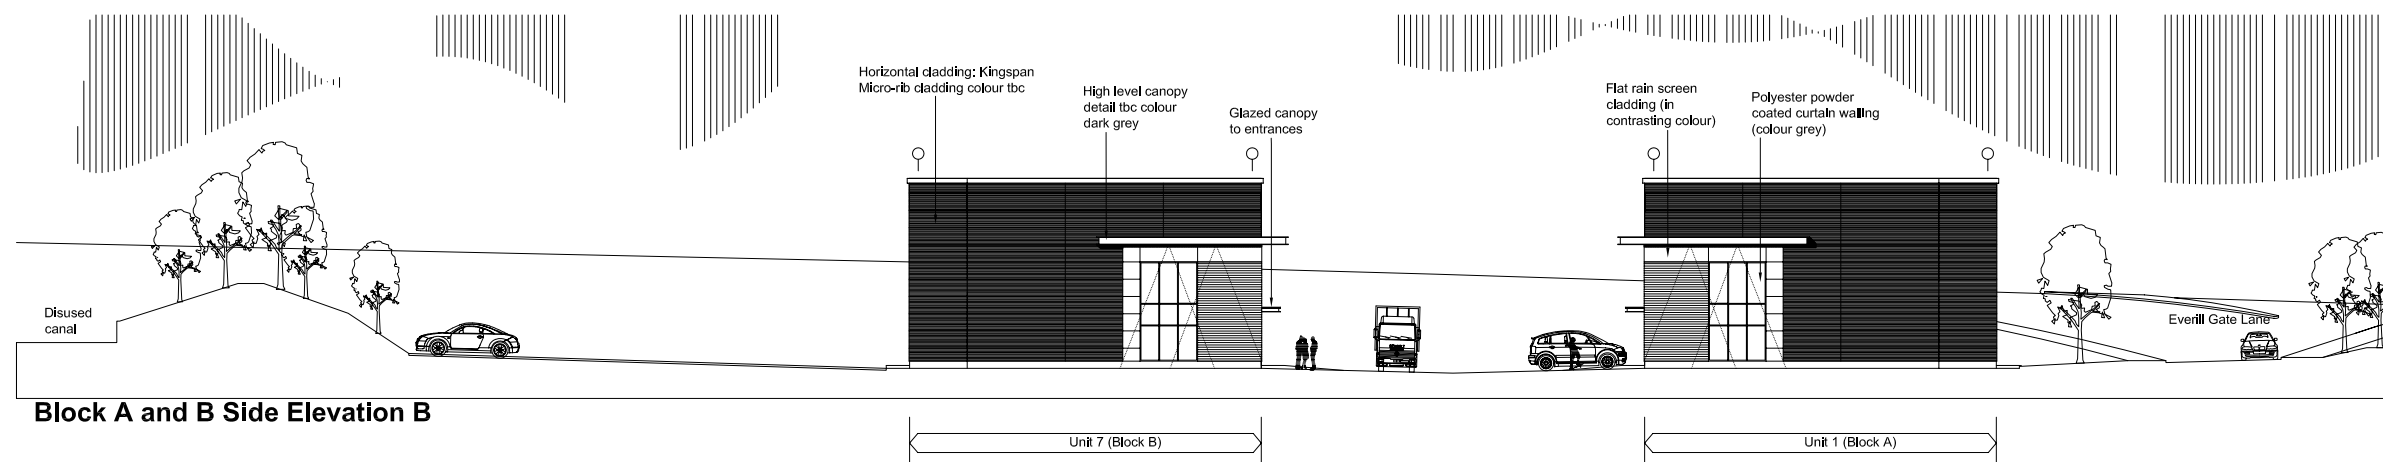
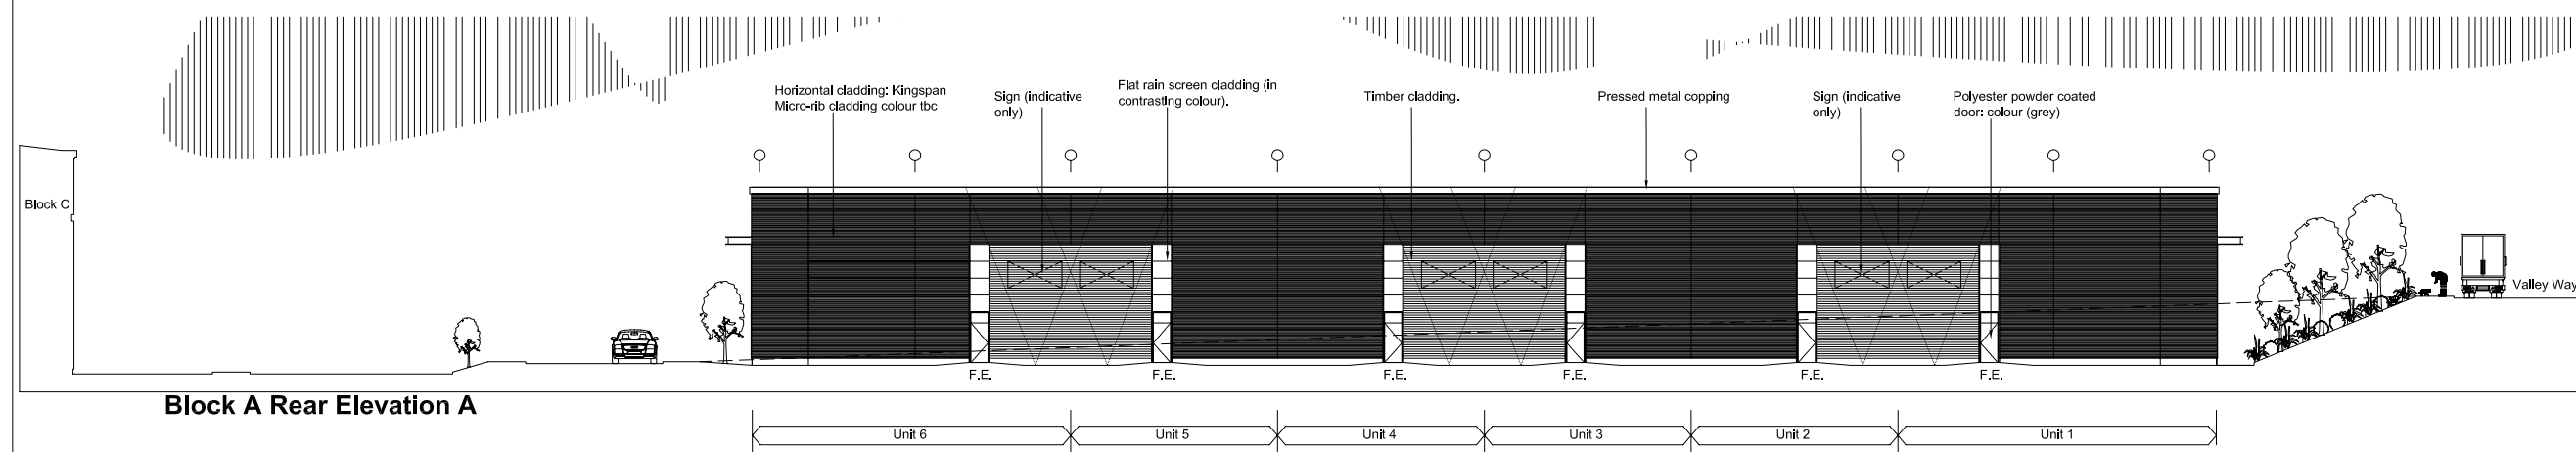
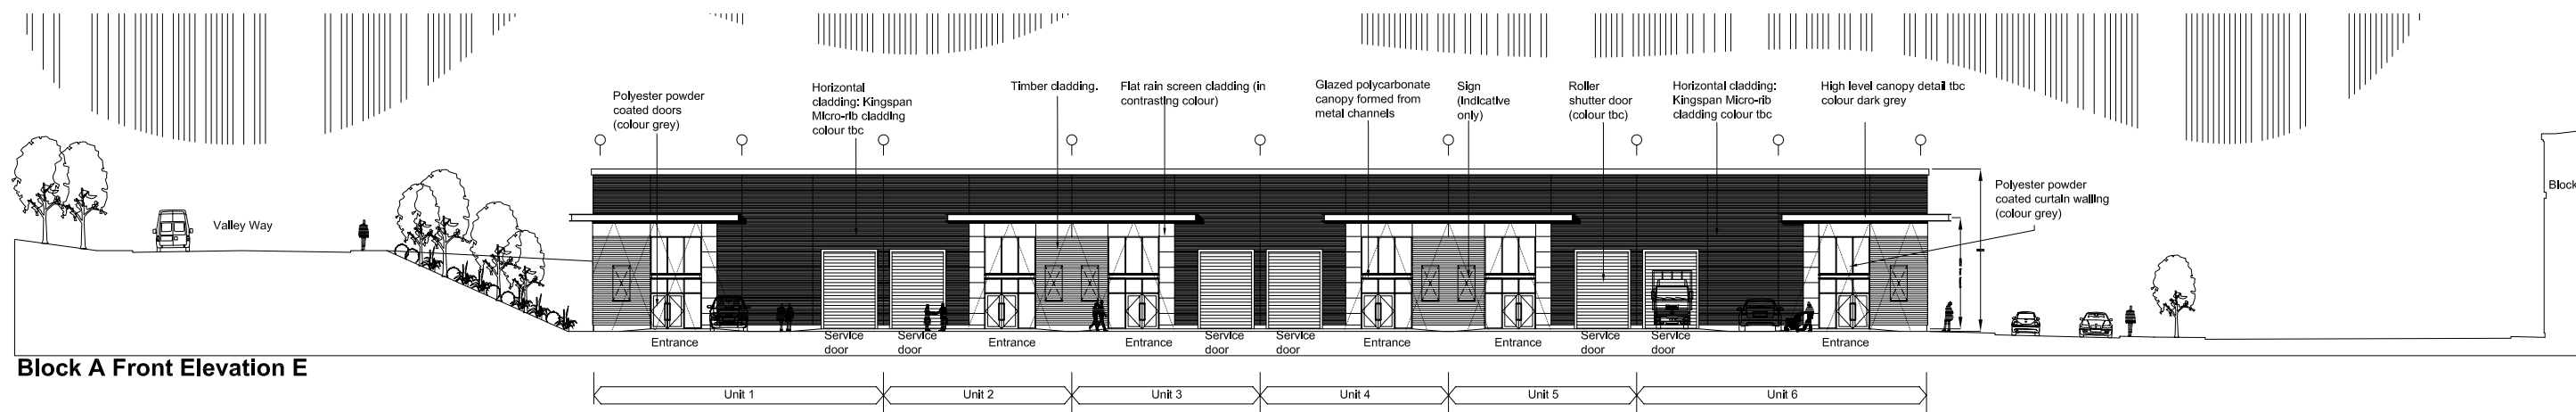


Revision	A	00-00-00	
Project Title	PROPOSED MIXED USE DEVELOPMENT		
EVERILL GATE LANE CORTONWOOD DEARNE VALLEY BARNSELEY			
Client	LANDTAK/GREGORY PROPERTIES		
Status	PLANNING - RESERVED MATTERS		
Scale	1:200	Drawing Size	A1
Drawn By	ASR	Checked By	DMW
Date	12/08		
Drawing Title	PROPOSED BLOCK A ELEVATIONS		
Job/Dwg No	9837-108		Rev -
 THE HARRIS PARTNERSHIP WAKEFIELD 231, Johns North, Wakefield, WF1 3QA t. 01924 291 800 f. 01924 290 072 THE HARRIS PARTNERSHIP MANCHESTER 1st Floor Dale House, 35 Dale St, Manchester M1 2HE t. 0161 238 8555 f. 0161 244 5809 THE HARRIS PARTNERSHIP MILTON KEYNES The Old Rectory, 79 High Street Newport Pagnell, MK16 8AB t. 01908 211 577 f. 01908 211 722  THE HARRIS PARTNERSHIP THE HARRIS PARTNERSHIP READING 101 London Road, Reading RG1 5BY t. 0118 959 7700 f. 0118 955 8642 ARCHITECTS www.harrispartnership.co.uk			