

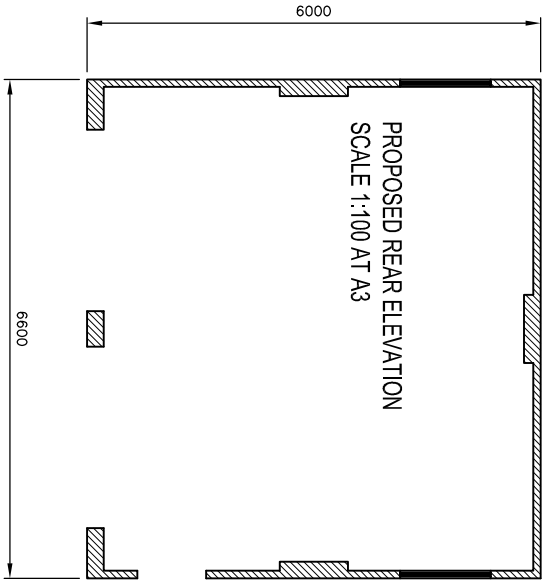
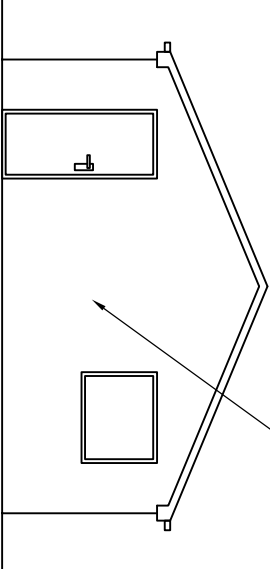
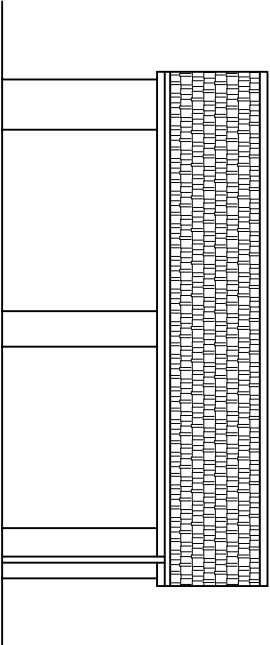
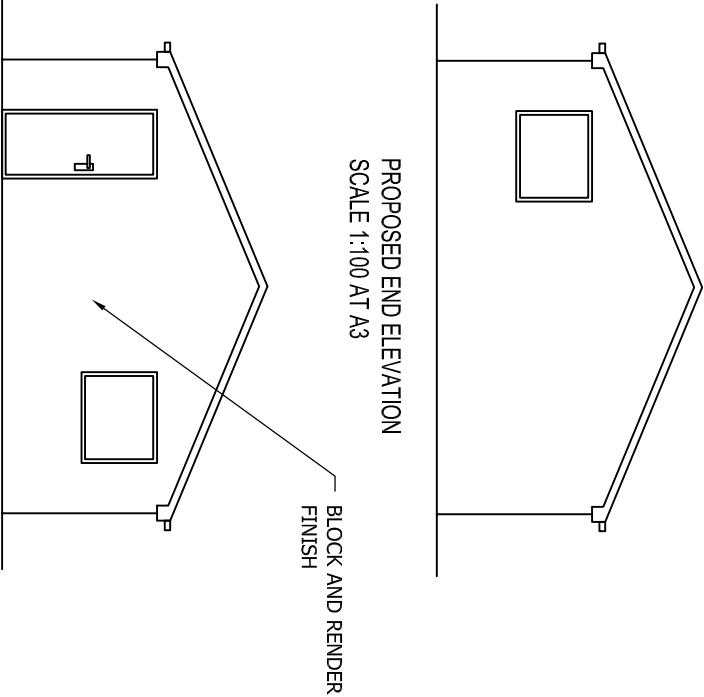


Drawing No.	Rev No.
MJB001 -003	

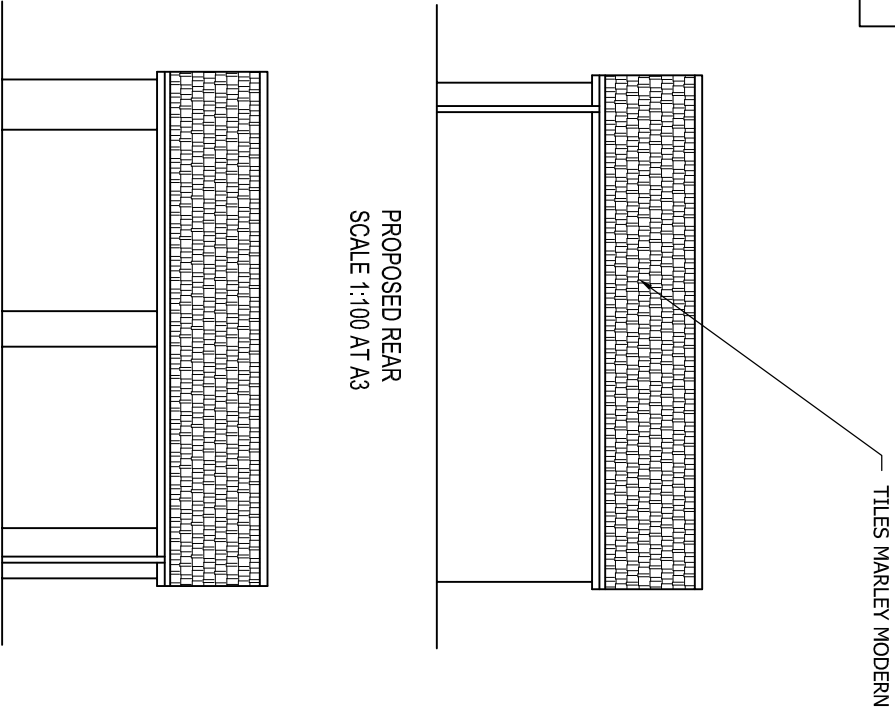

PROPOSED PLAN
SCALE 1:100 AT A3

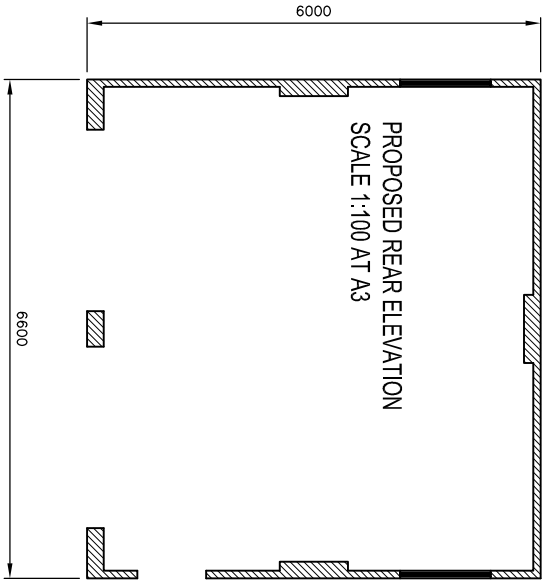

DO NOT SCALE: Contractor to check all dimensions and report any omissions or errors

NOTES

Rev	Description	By	CHK	App	Date
-----	-------------	----	-----	-----	------

JRB DESIGNS LTD
1 Saville Road
Cudworth
Barnsley
S72 8LT
Tel: 01226 383542
Fax: 01226 380078
Mob: 07970 541132
Email: joine@jrbdesigns.co.uk

This drawing is copyright. © Jrbdesigns Ltd.

MRS J BUCKLEY

Drawing Title
PROPOSED ELEVATIONS

Address
RAYMOUNT LUND LANE
LUNDWOOD
BARNSELEY
S71 5PD

Project Title:
PROPOSED DETACHED
GARAGE

Purpose of Issue:
PLANNING

Drawing Status
FIRST ISSUE

Scale at A3	Drawn By	Date
AS SHOWN	JRB	17/02/2014
Checked By	Date	Approved By
17/02/2014	17/02/2014	17/02/2014
Project No.	Drawing No.	Revision
MJB001	003	-

APPROVAL ☒ INFORMATION ☐ TENDER ☐ CONTRACT ☐ CONSTRUCTION ☐