


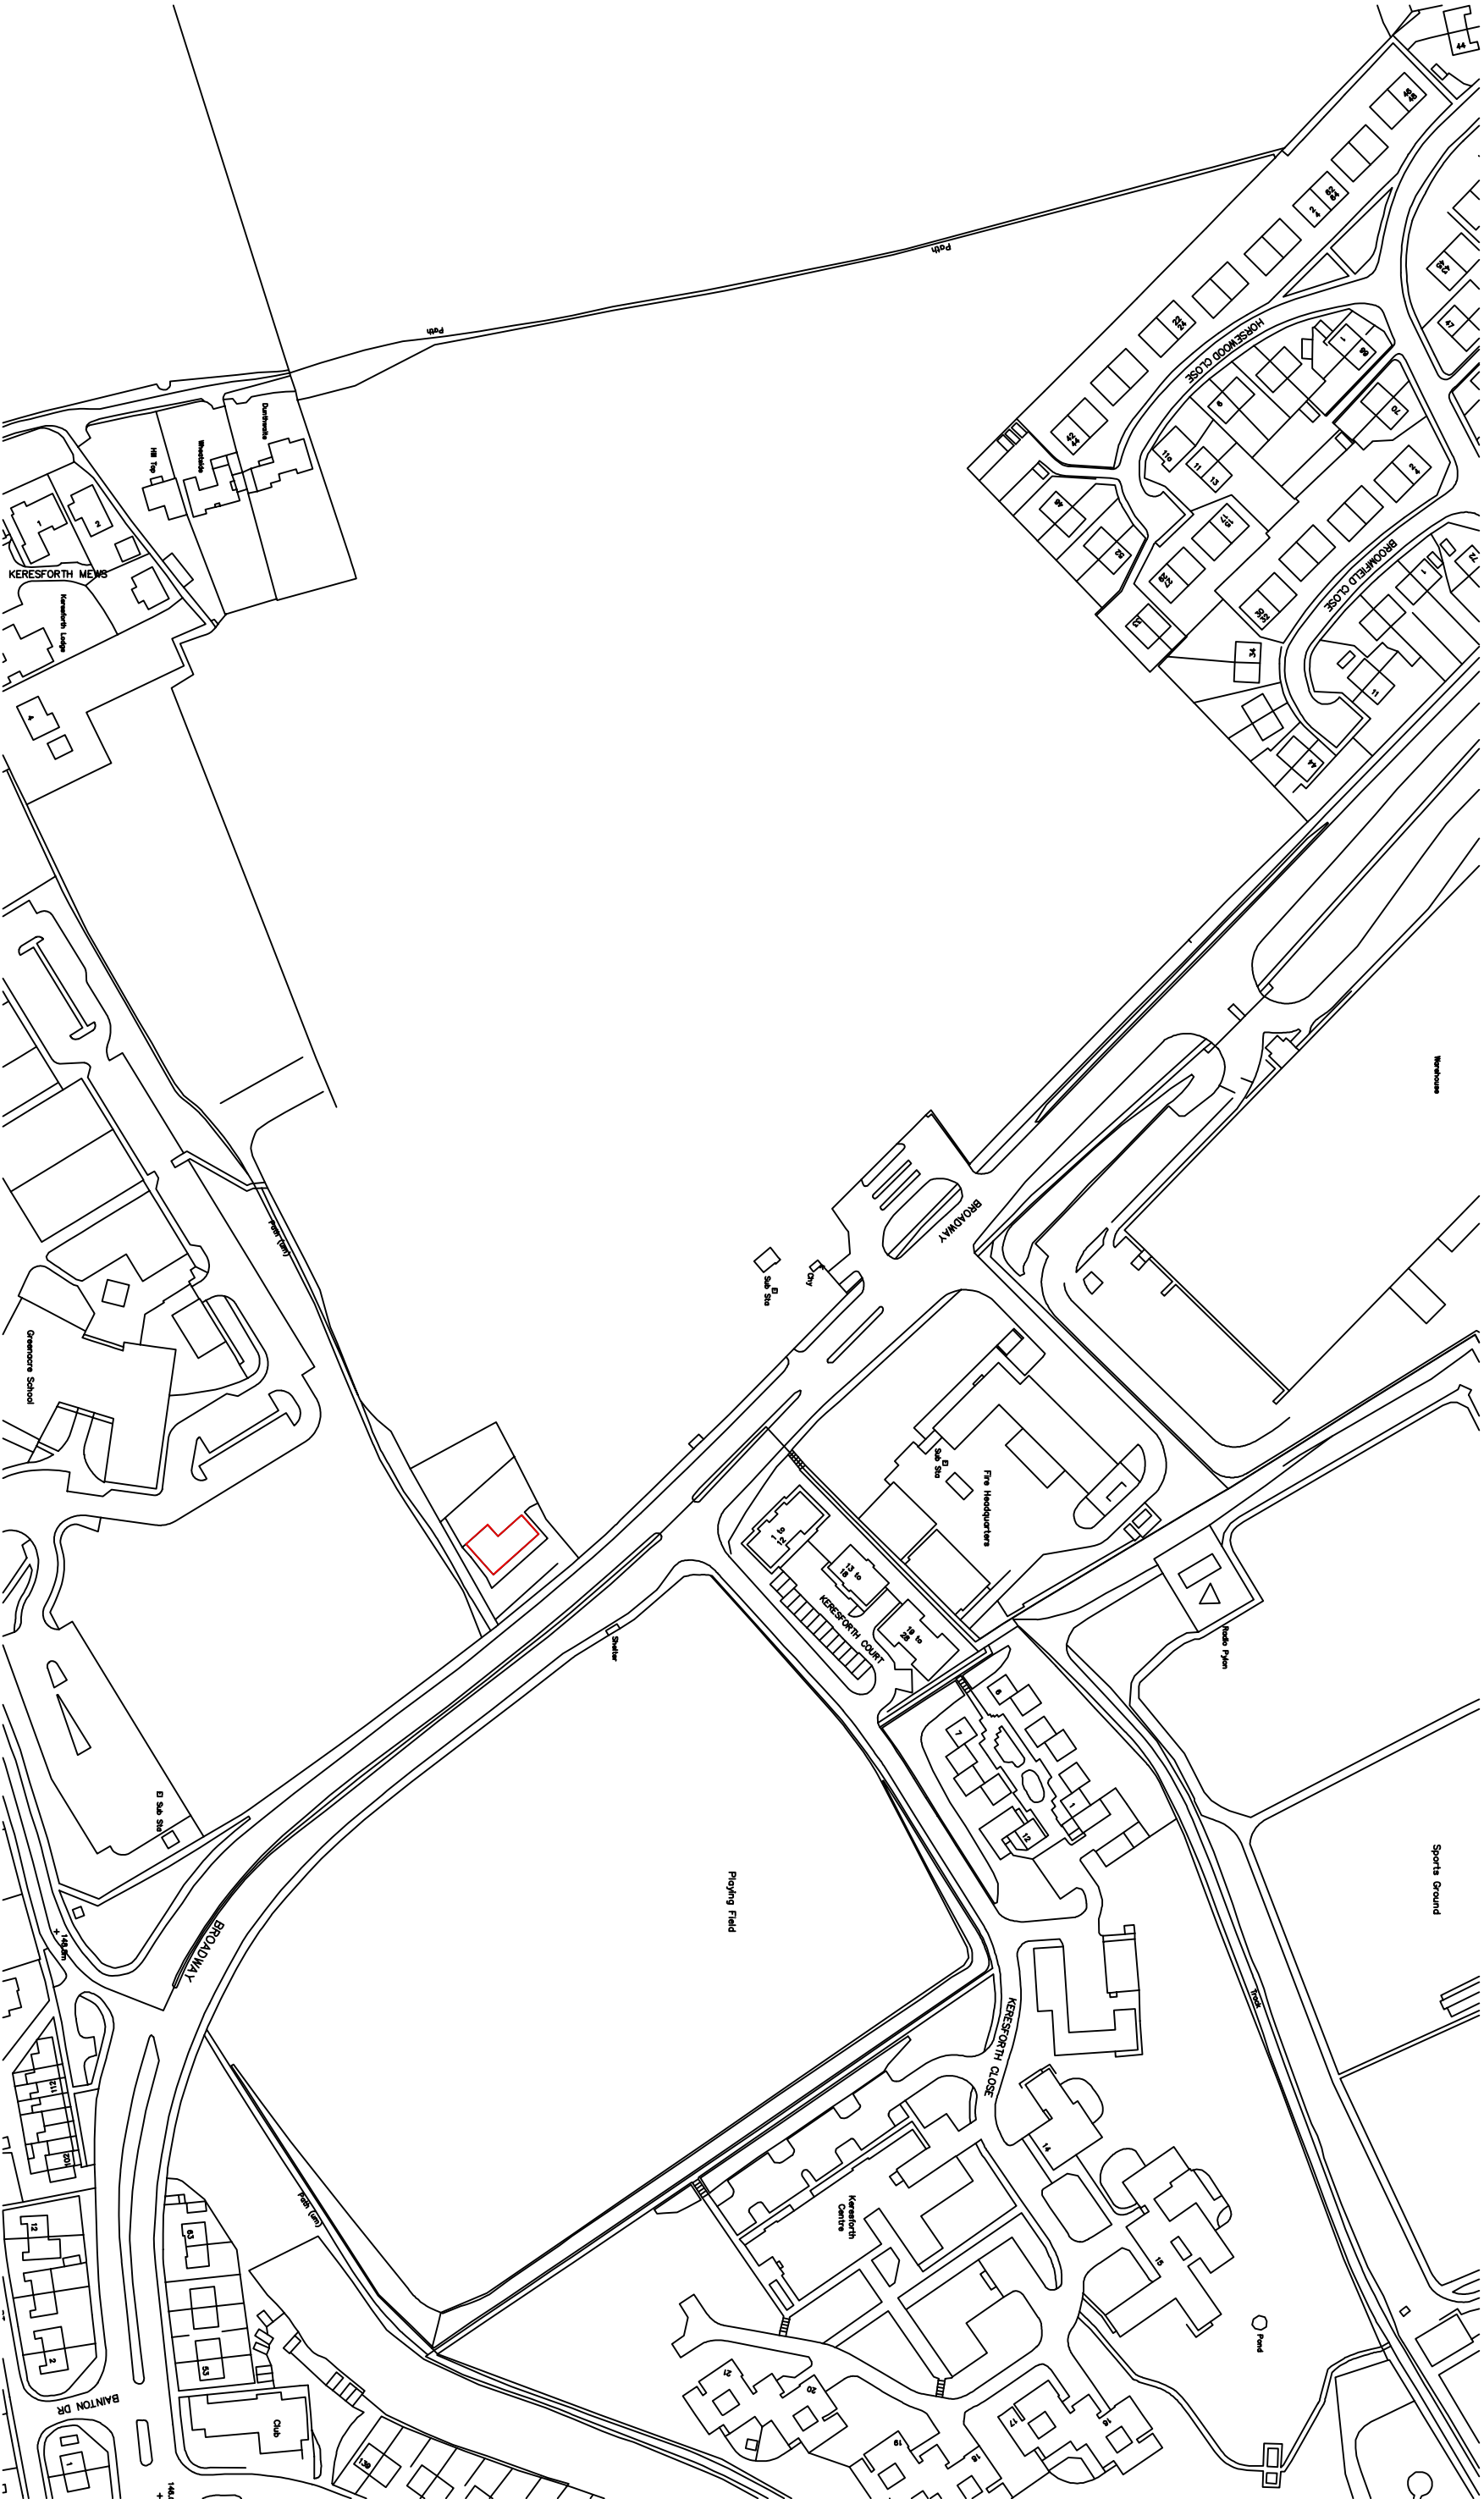

THIS DRAWING IS PRODUCED FOR USE IN THIS PROJECT ONLY AND MAY NOT BE USED FOR ANY OTHER PURPOSE. NPS PROPERTY CONSULTANTS LTD ACCEPT NO LIABILITY FOR THE USE OF THIS DRAWING OTHER THAN THE PURPOSE FOR WHICH IT WAS INTENDED IN CONNECTION WITH THIS PROJECT AS RECORDED IN THE PURPOSE FOR ISSUE AND FILE STATUS CODE.

THIS DRAWING MAY NOT BE REPRODUCED IN ANY FORM WITHOUT PRIOR WRITTEN AGREEMENT OF NPS PROPERTY CONSULTANTS LTD.

© CROWN COPYRIGHT AND DATABASE RIGHTS 2017
ORDNANCE SURVEY LICENCE NUMBER 100022284

ORIGINAL
SHEET SIZE
A3

FIRST ISSUE					CLIENT	TITLE	npsgroup			SCALES	DISCIPLINE	PROJECT NUMBER
P1					BMBC Assets	Location Plan	<div><div></div><div><div></div><div></div></div><div><div></div><div></div></div></div> <div><div></div><div></div></div> <div><div></div><div></div></div>			1:2000	BLDG S	18-3-1114
COMMENT					PROJECT		NPS Bamsley Ltd Gateway Plaza, Sackville St, Bamsley, South Yorkshire, S70 2RD. Tel: 01226 774605; Email: bamsley@nps.co.uk web:www.nps.co.uk			STATUS CODE	PURPOSE OF ISSUE	DRAWN
REV	DRAWN	DATE	CHECKED	DATE	APPROVED		DATE			S0	PRELIMINARY	DG