

This drawing is copyright and may not be reproduced in whole or part without written author
The Harris Group Ltd does not accept liability for any deviation from our drawings or specificatk
Do not scale off this drawir

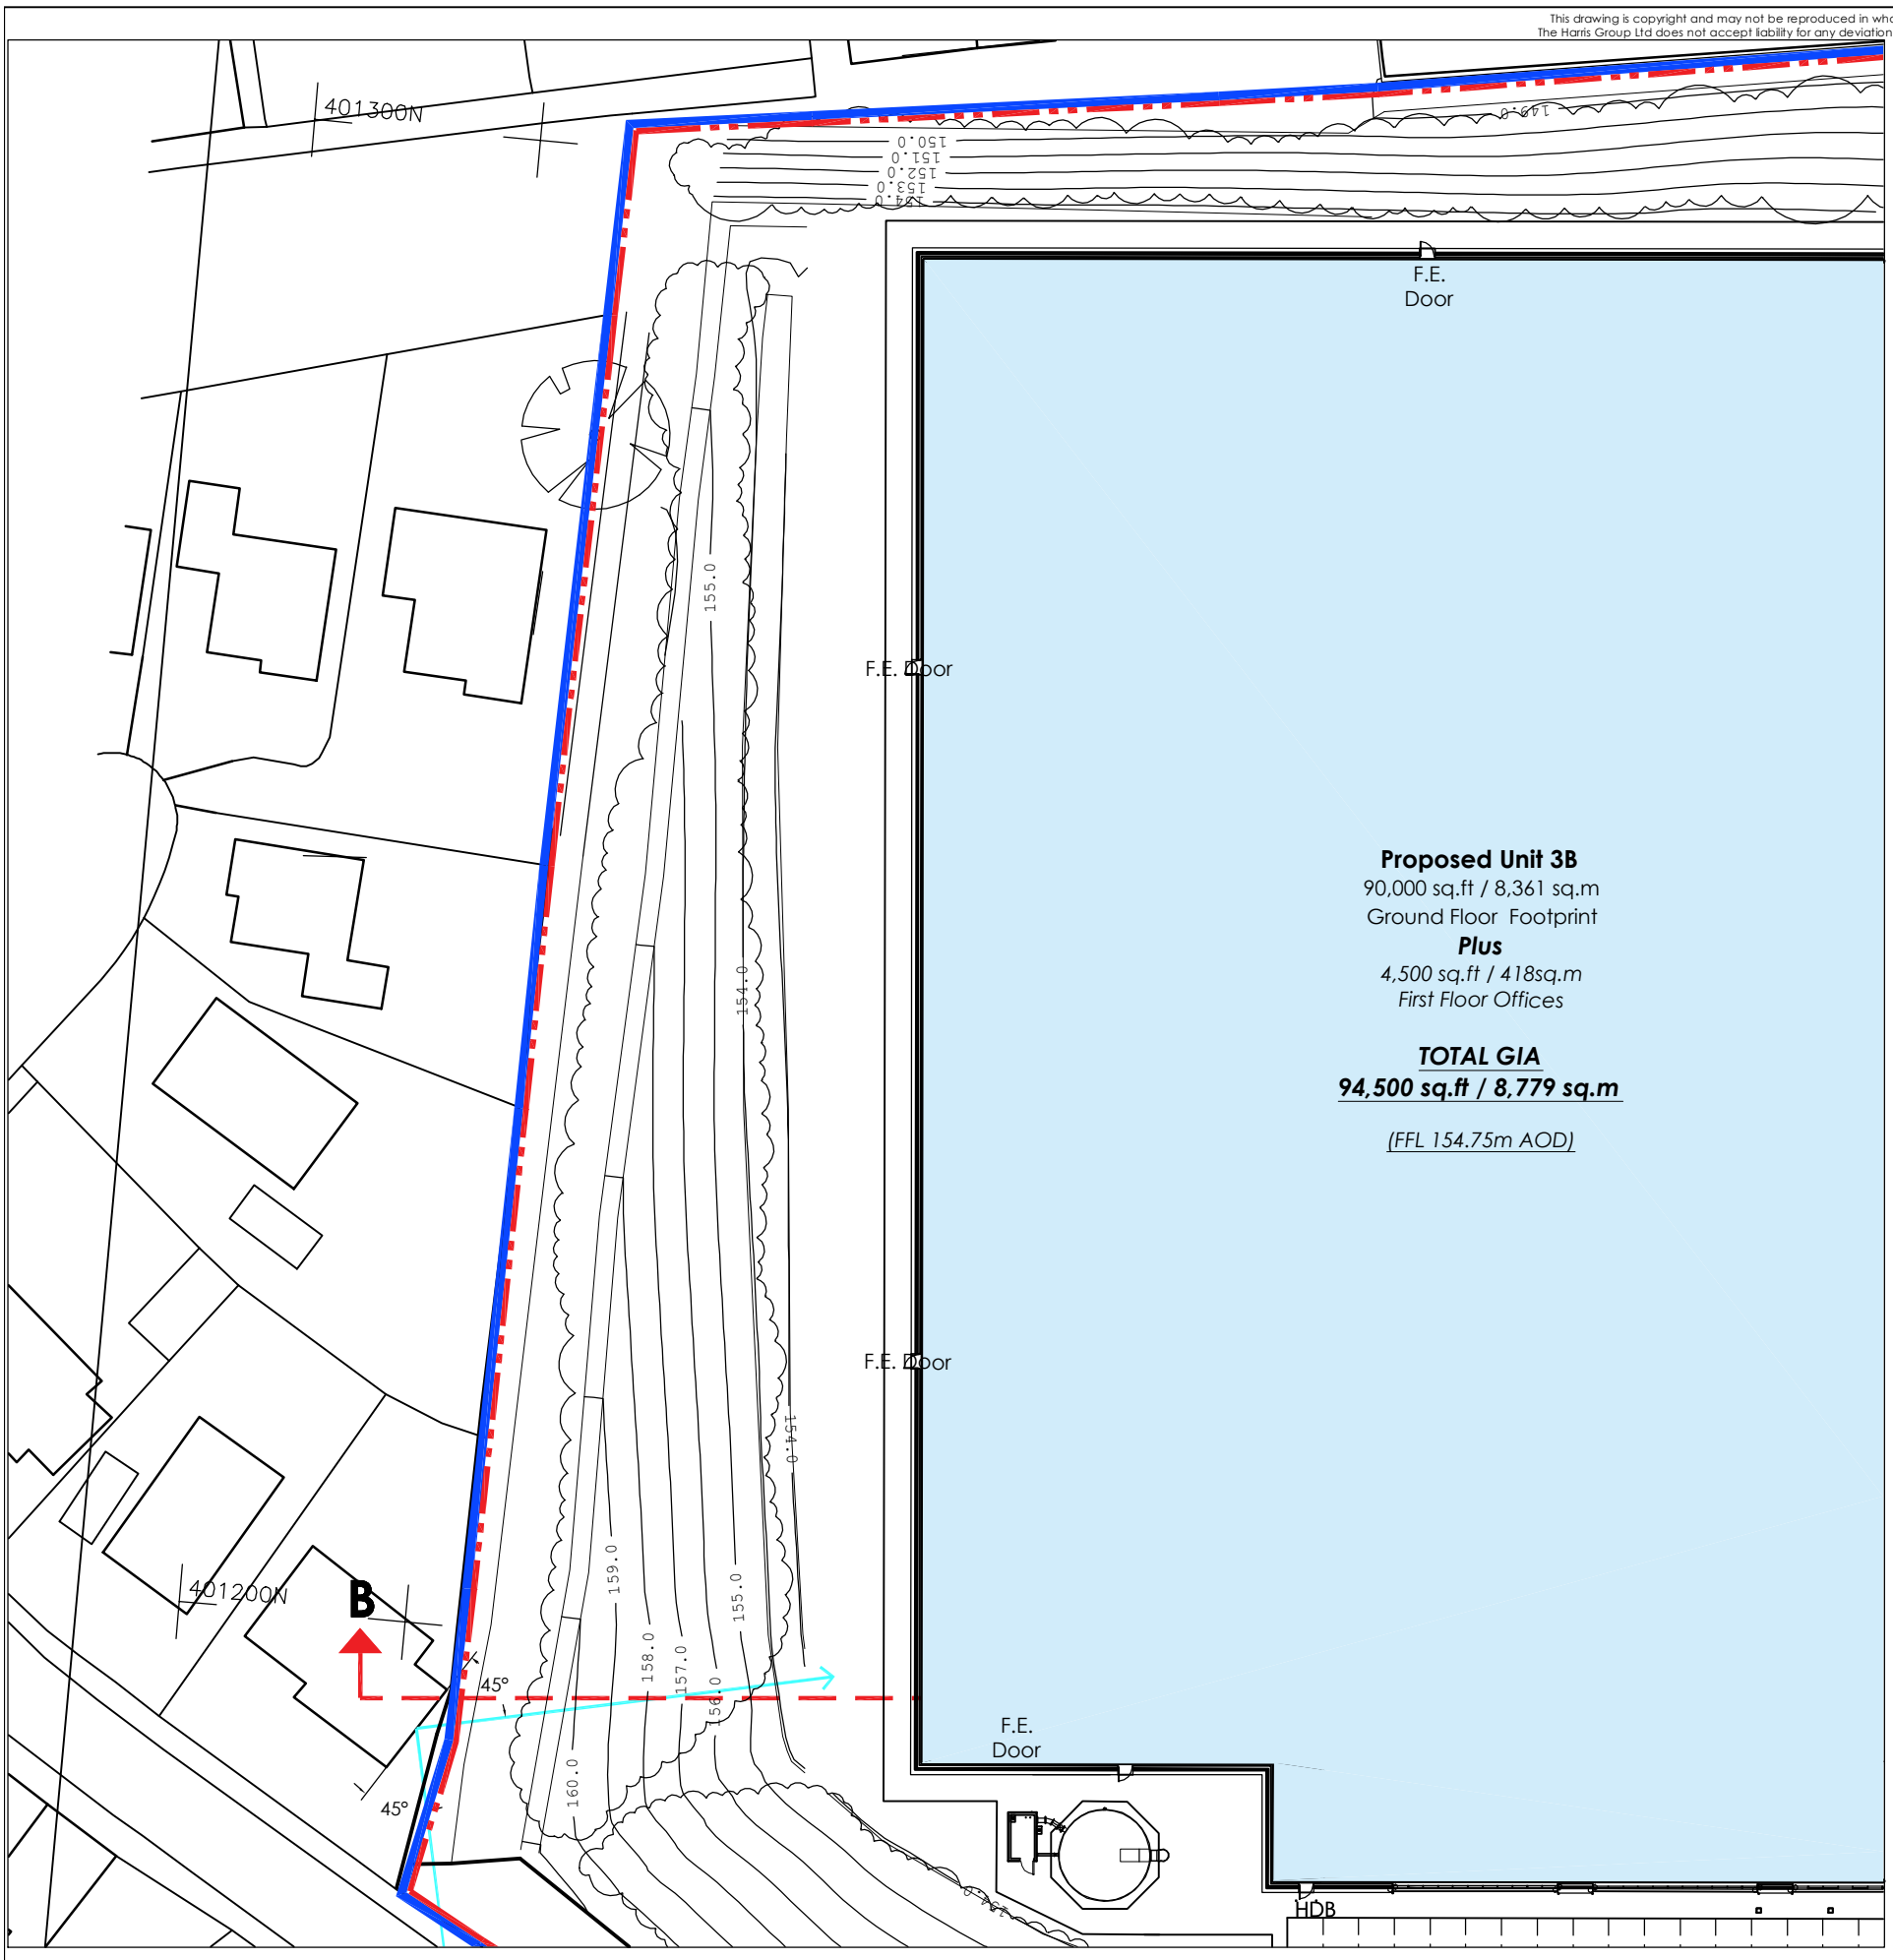

0 2 4 6 8 10m

SCALE 1:200

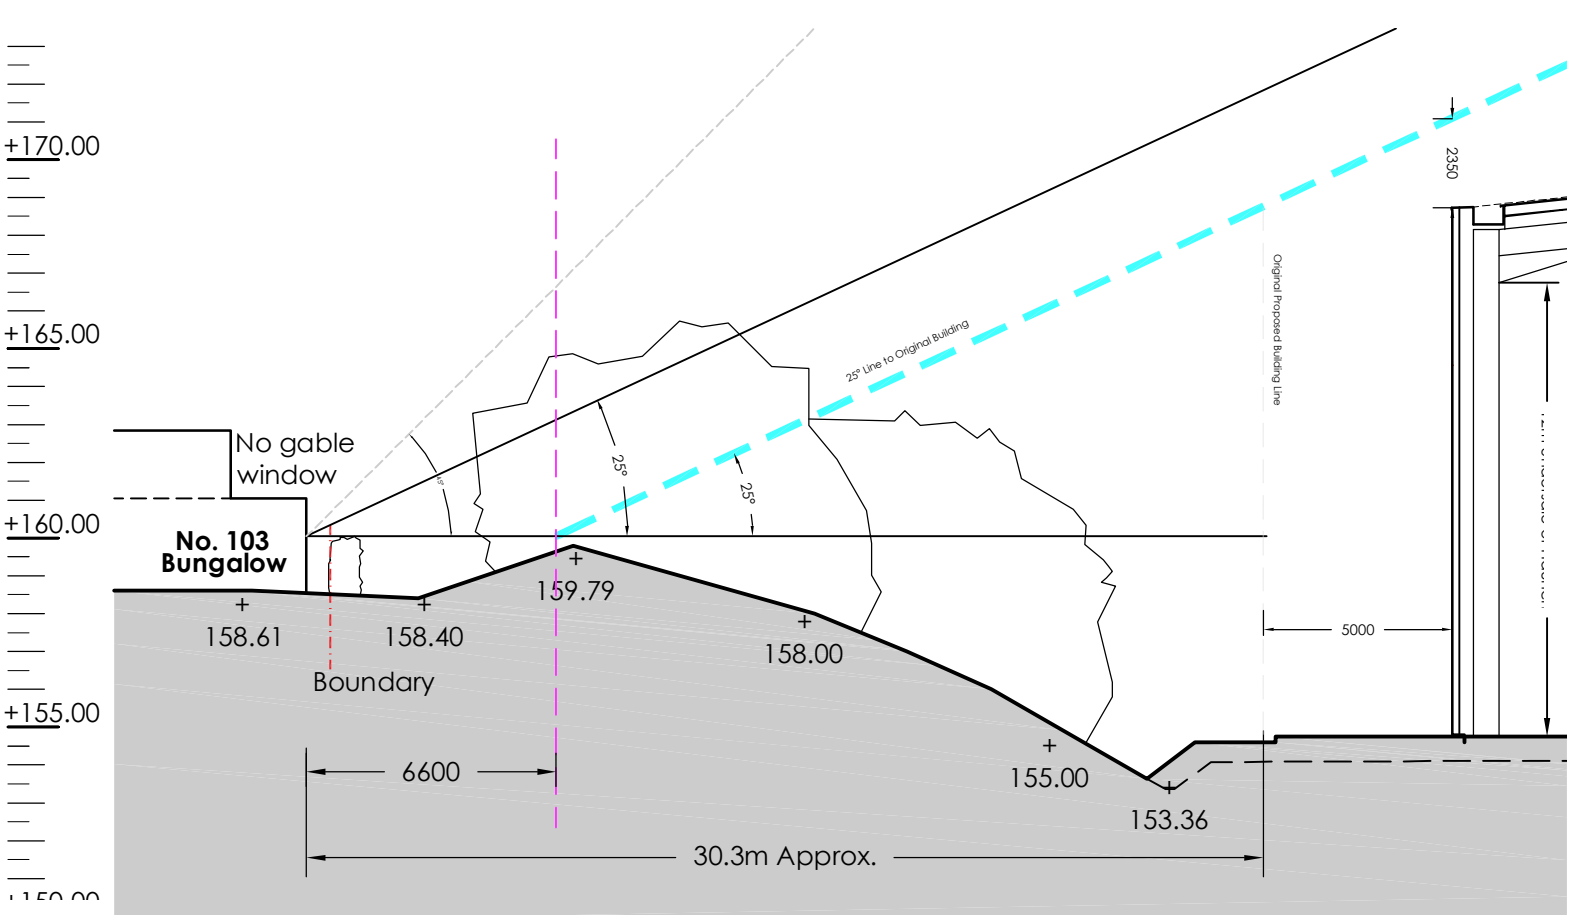

Proposed Typical Building Section B in Context - (House No. 103)
(12m to Underside of Haunch)

Rev	Date	Description	Rev By	Chk'd
A	20.05.22	Building moved 5m from residential.	TM	JMH

Project Title	PROPOSED DEVELOPMENT Plot 3 - Ashroyd Business Park Junction 36 M1 Barnsley S74 9SB
Client	Network Space Ltd
Status	INFORMATION
Scale	1:200 — Drawing Size A3
Date	Feb 22 — Drawn By EG — Checked JH
Drawing Title	Proposed Section B in Context to Dwellings
Job-Dwg No	14698A (SK) 103 — Rev A

2 St. Johns North, Wakefield, WF1 3QA t. 01924 291800
Carvers Warehouse, 77 Dale Street, Manchester, M1 2HG t. 0161 2388555
The Old Rectory, 79 High Street, Newport Pagnell, MK16 8AB t. 01908 211577
101 London Road, Reading, RG1 5BY t. 0118 9507700
10 Gees Court, St Christophers Place, London, W1U 1JJ t. 0207 4091215

THE HARRIS PARTNERSHIP
ARCHITECTS
www.harrispartnership.com