



Drawing No.	Rev No.
MDL001 -003	A

DO NOT SCALE: Contractor to check all dimensions and report any omissions or errors

NOTES

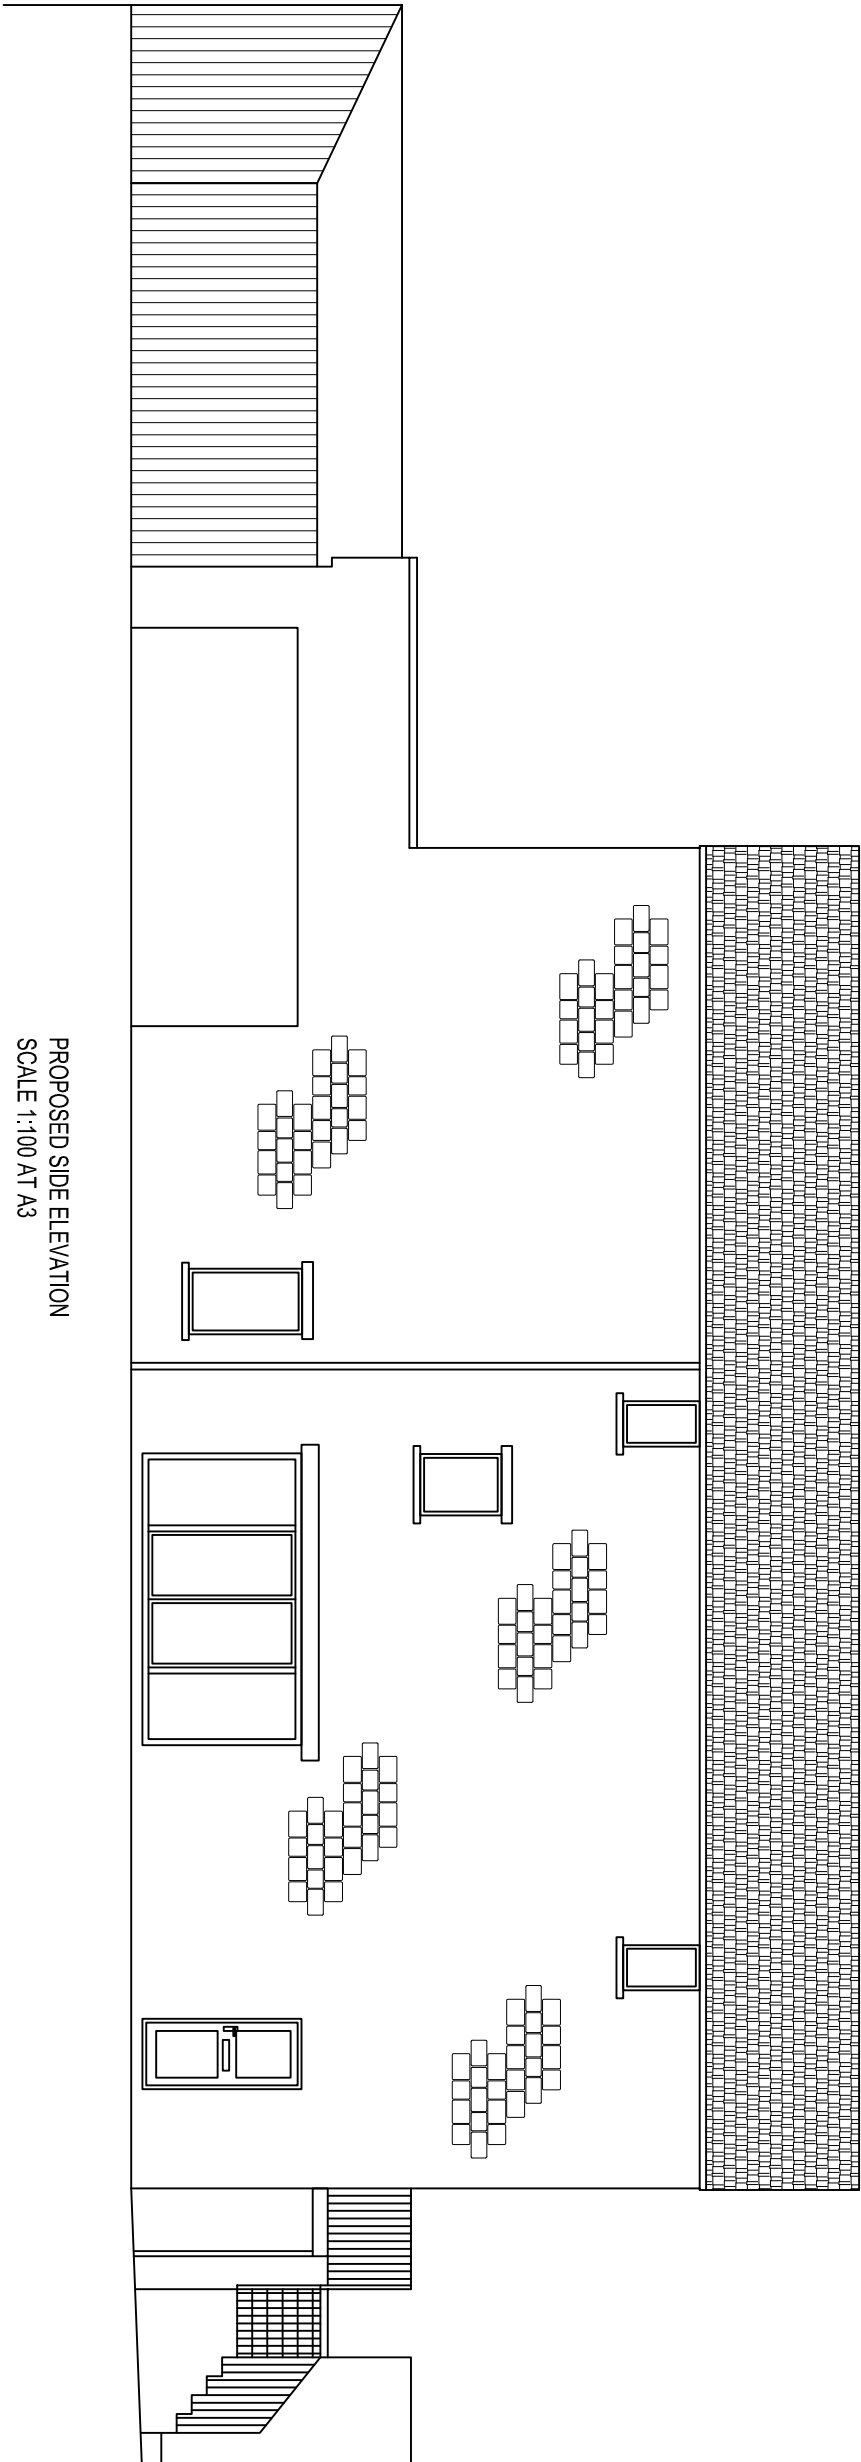

PROPOSED SIDE ELEVATION
SCALE 1:100 AT A3

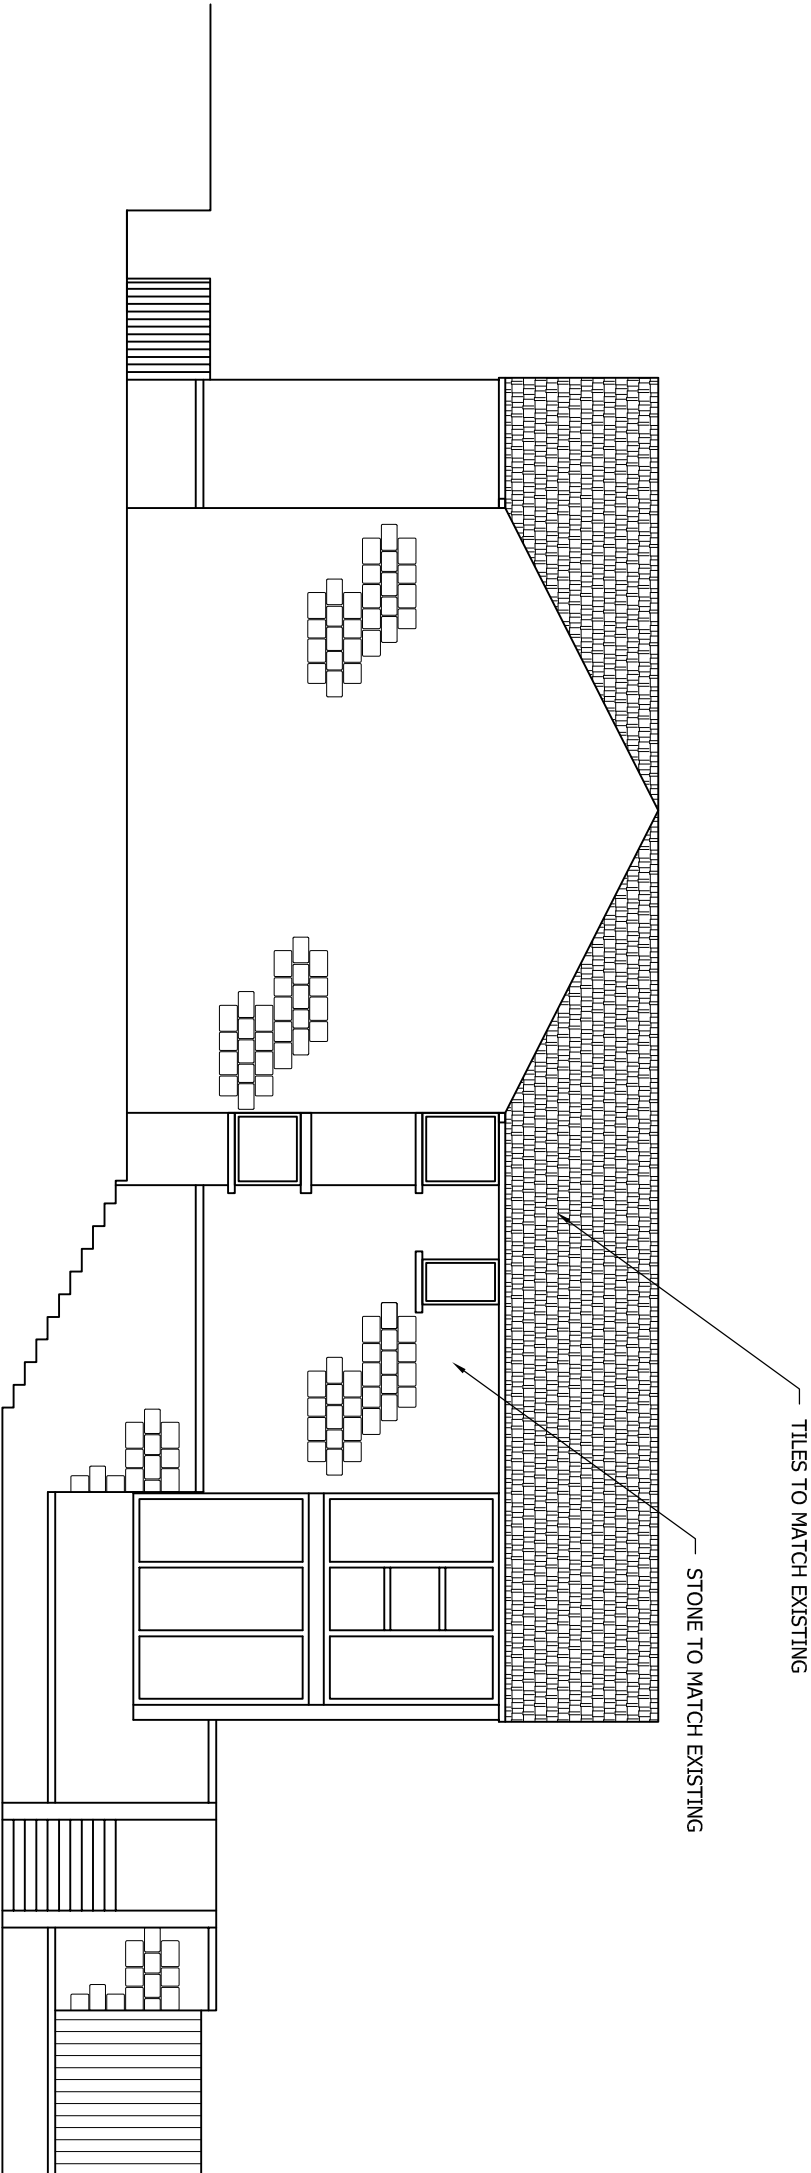

PROPOSED SIDE ELEVATION
SCALE 1:100 AT A3

TILES TO MATCH EXISTING

STONE TO MATCH EXISTING

A	Title revised	JRB	DL	DL	12/03/10
Rev	Description	By	Chk	App	Date

JRB DESIGNS LTD
166 Churchfield Lane
Barton
Barnsley
S75 5FA
Tel: 01226 383542
Fax: 01226 380078
Mob: 07970 541192
Email: john@jrbdesigns.co.uk

This drawing is copyright. © Jrbdesigns Ltd.

Client

MR D LEAKE

Drawing Title

PROPOSED ELEVATIONS

Address

1 VICAR ROAD
DARFIELD
BARNSELEY
S73 9JZ

Project Title:

CONVERSION OF OUT BUILDING
& HOUSE TO NEW DWELLING

Purpose of Issue:

PLANNING

Drawing Status

FIRST ISSUE

Scale at A3	Drawn By	Date	
AS SHOWN	JRB	07/05/2008	
Checked By	Date	Approved By	Date
DL	07/05/2008	DL	07/05/2008
Project No.	Drawing No.	Revision	
MDL001	003	A	

APPROVAL ☒ INFORMATION ☐ TENDER ☐ CONTRACT ☐ CONSTRUCTION ☐