


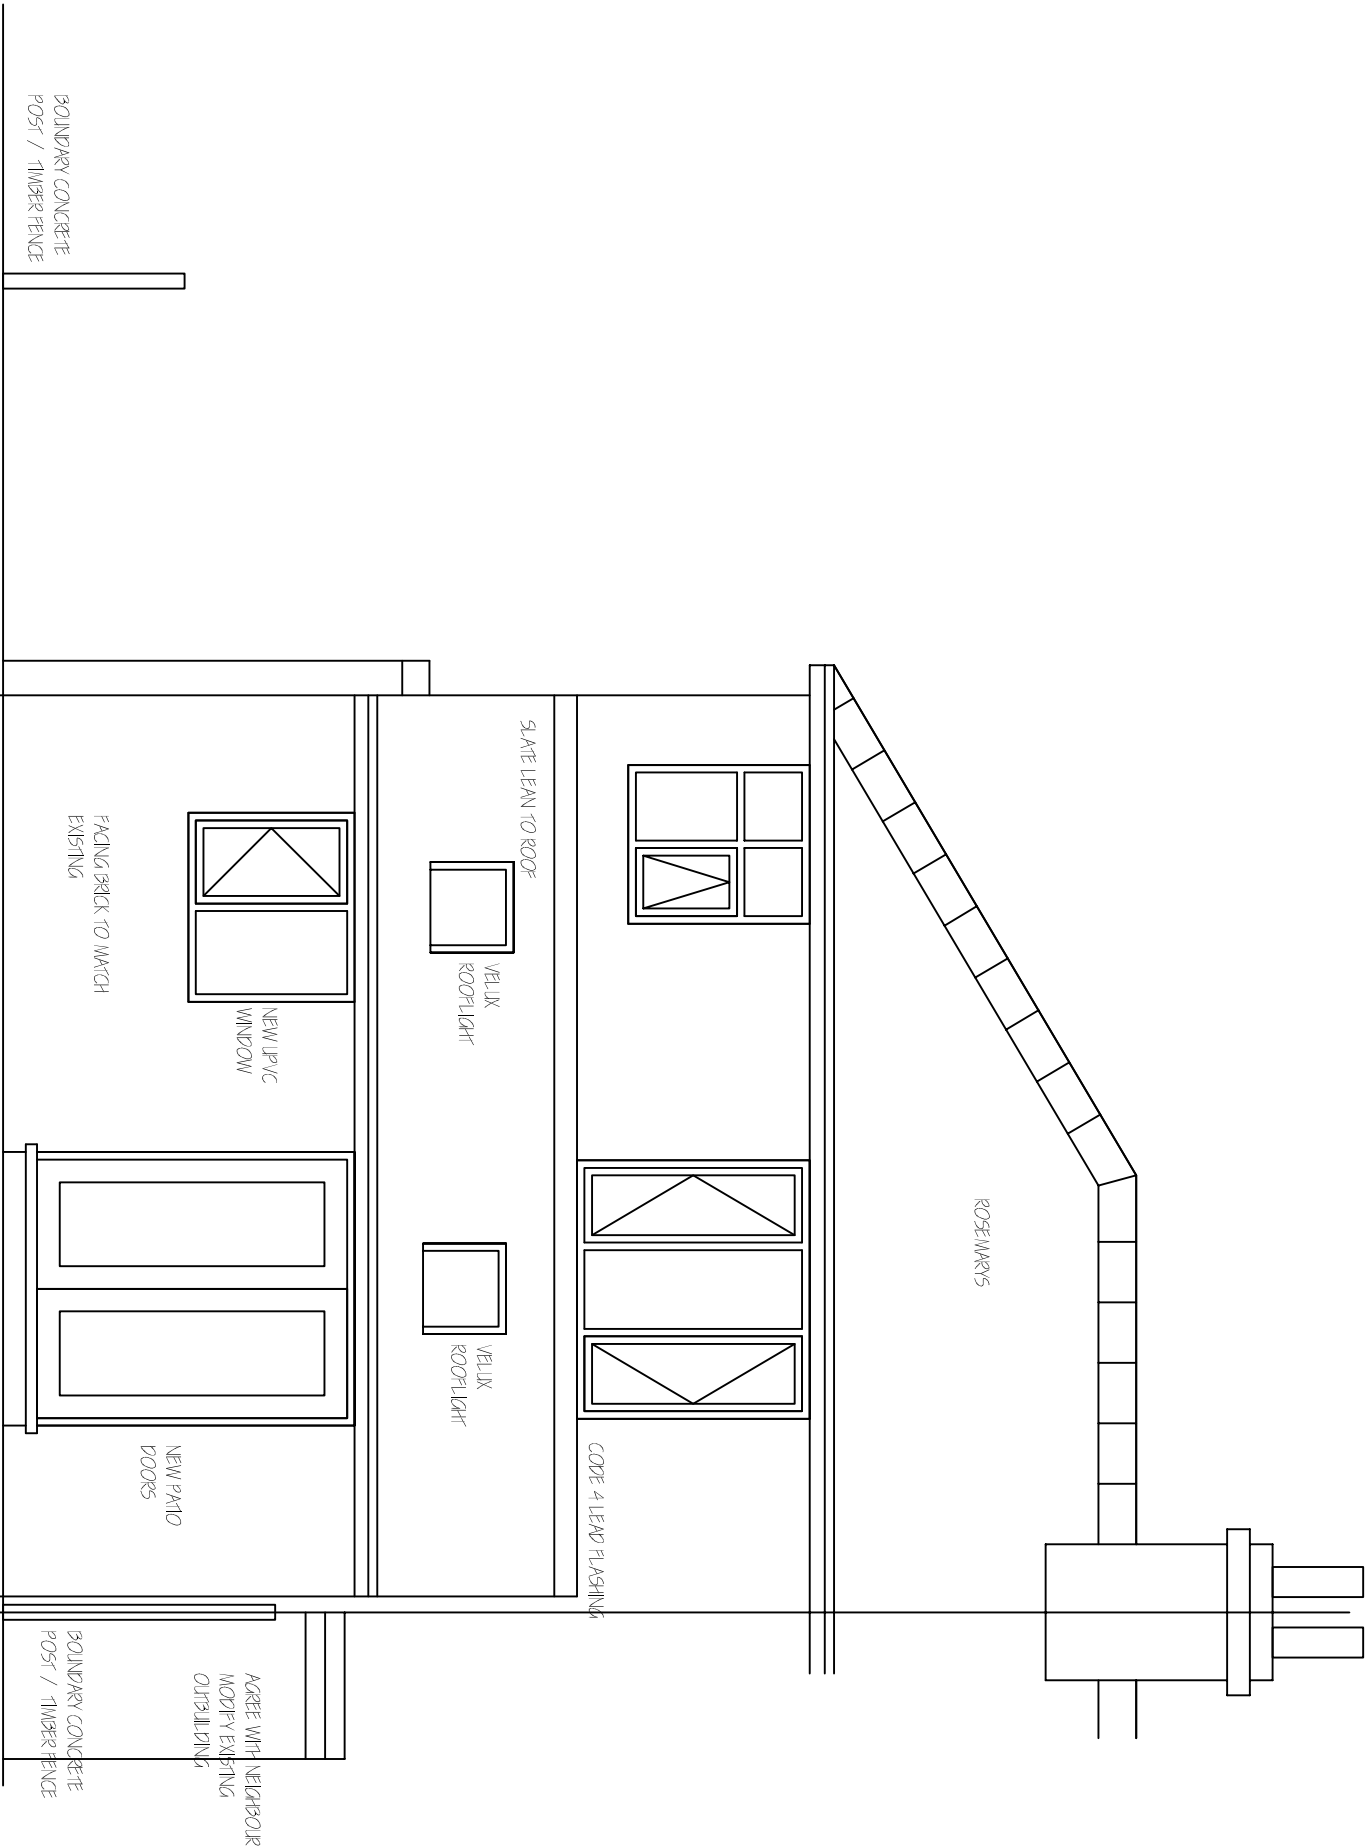

PROPOSED REAR
ELEVATION 1:50

Revisions	A. A----	00-00-
This drawing is for planning permission only and is not a construction drawing.		
Drawing Title	PROPOSED-ELEVATION	
Job No. - Dwg No.	DW/2013/5	—
Client:	DARREN WRIGHT 9 WOODLANE CARLTON S71 3JQ	
Scale.	1:50	