



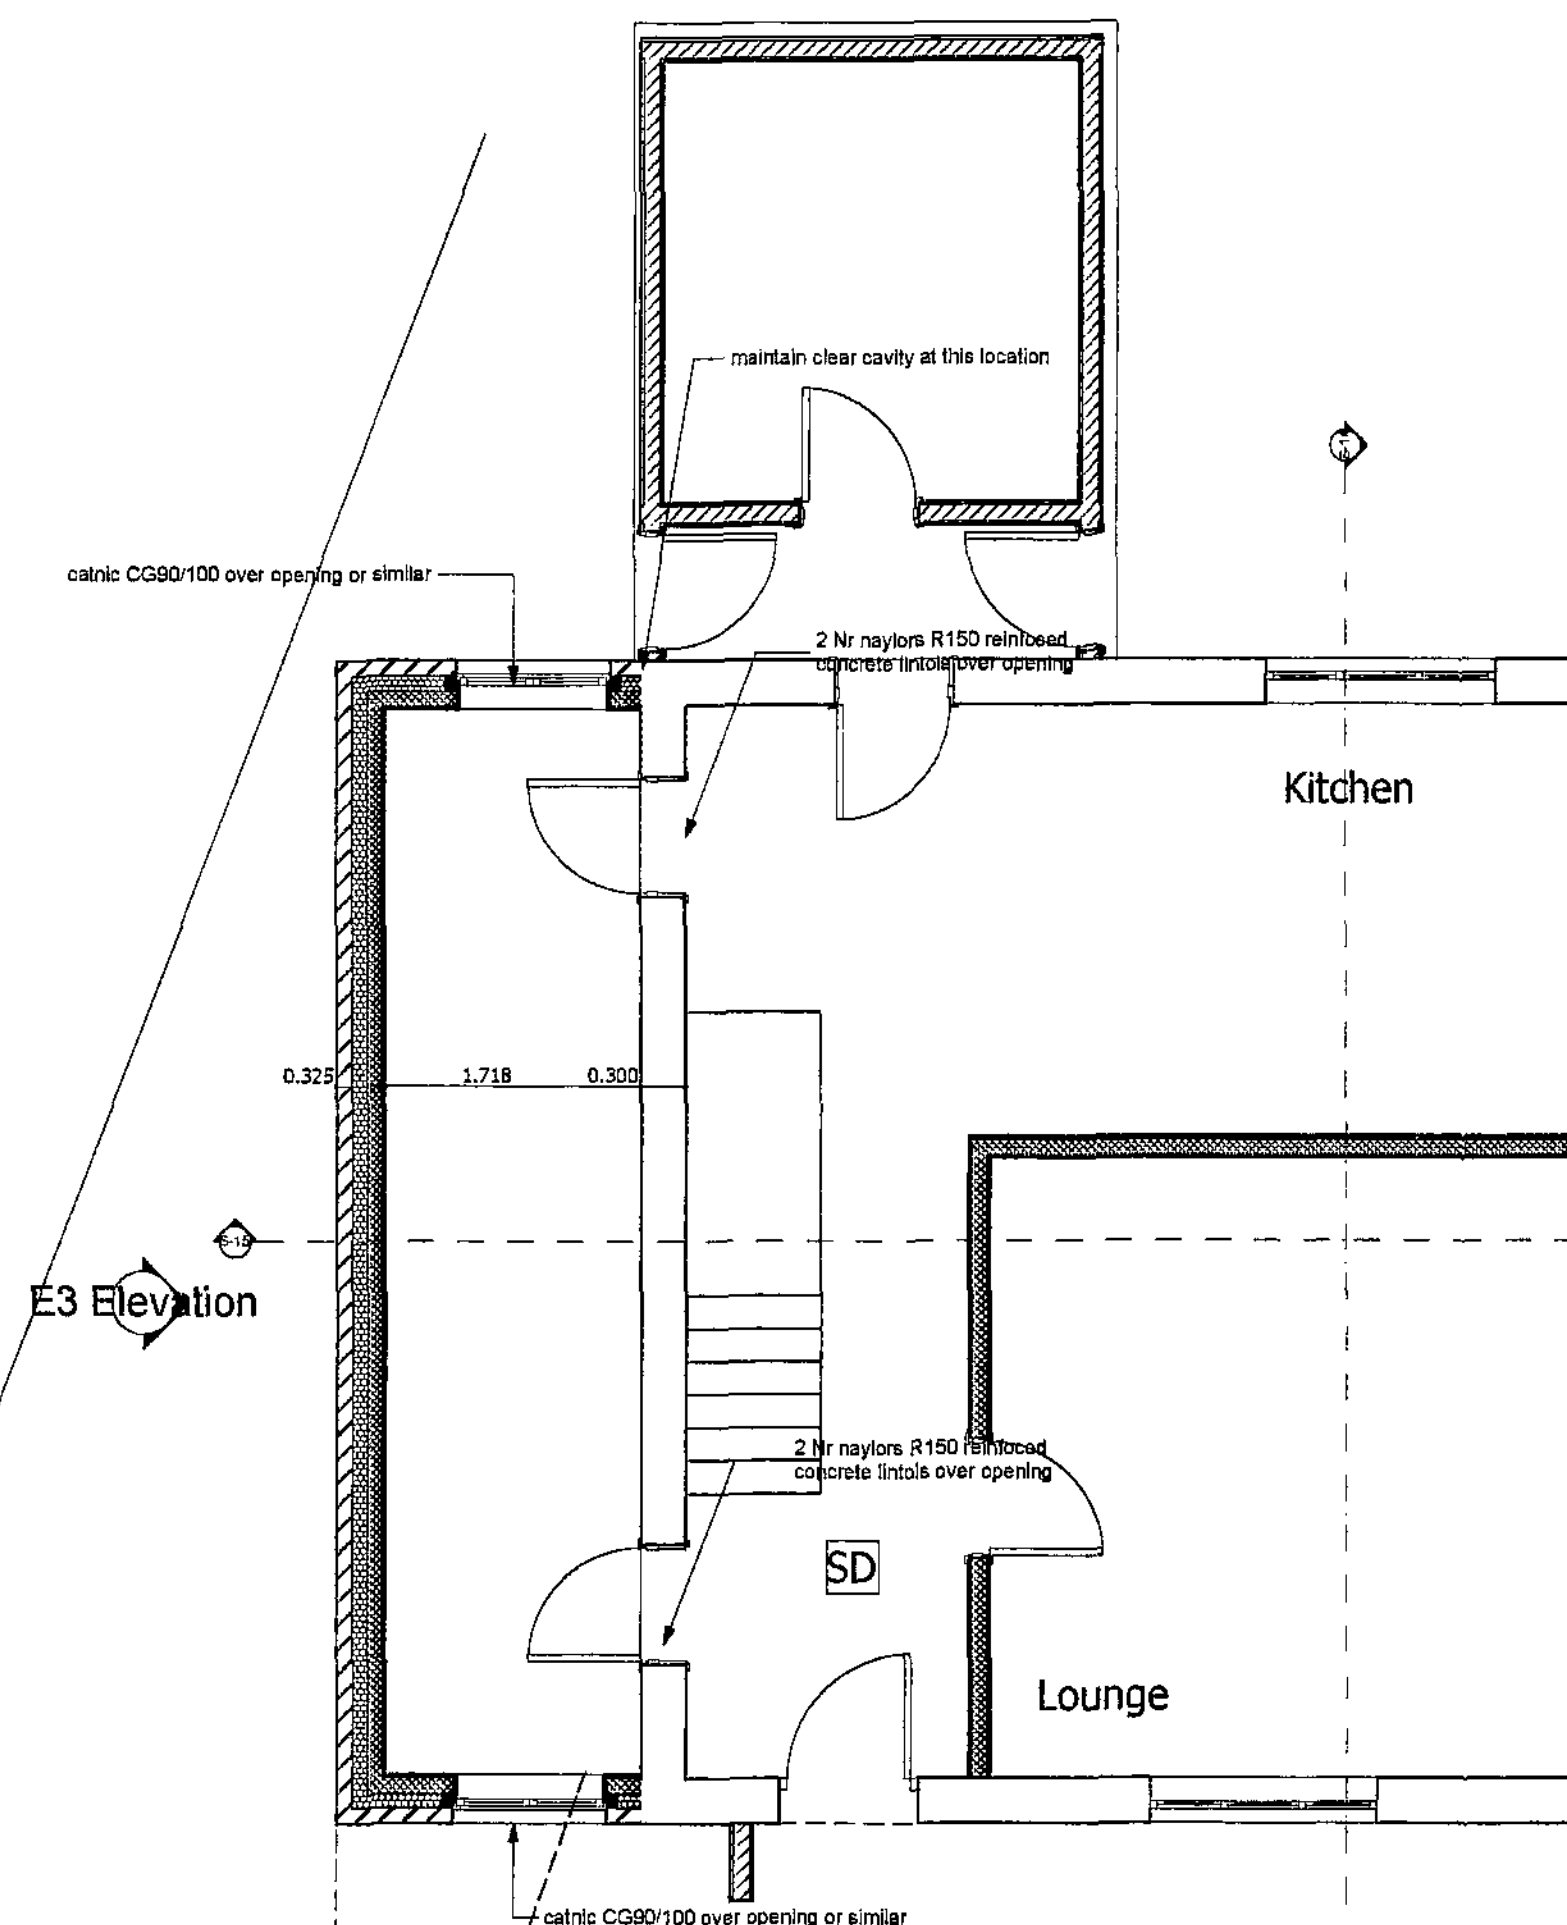

0. Ground Floor 1:50

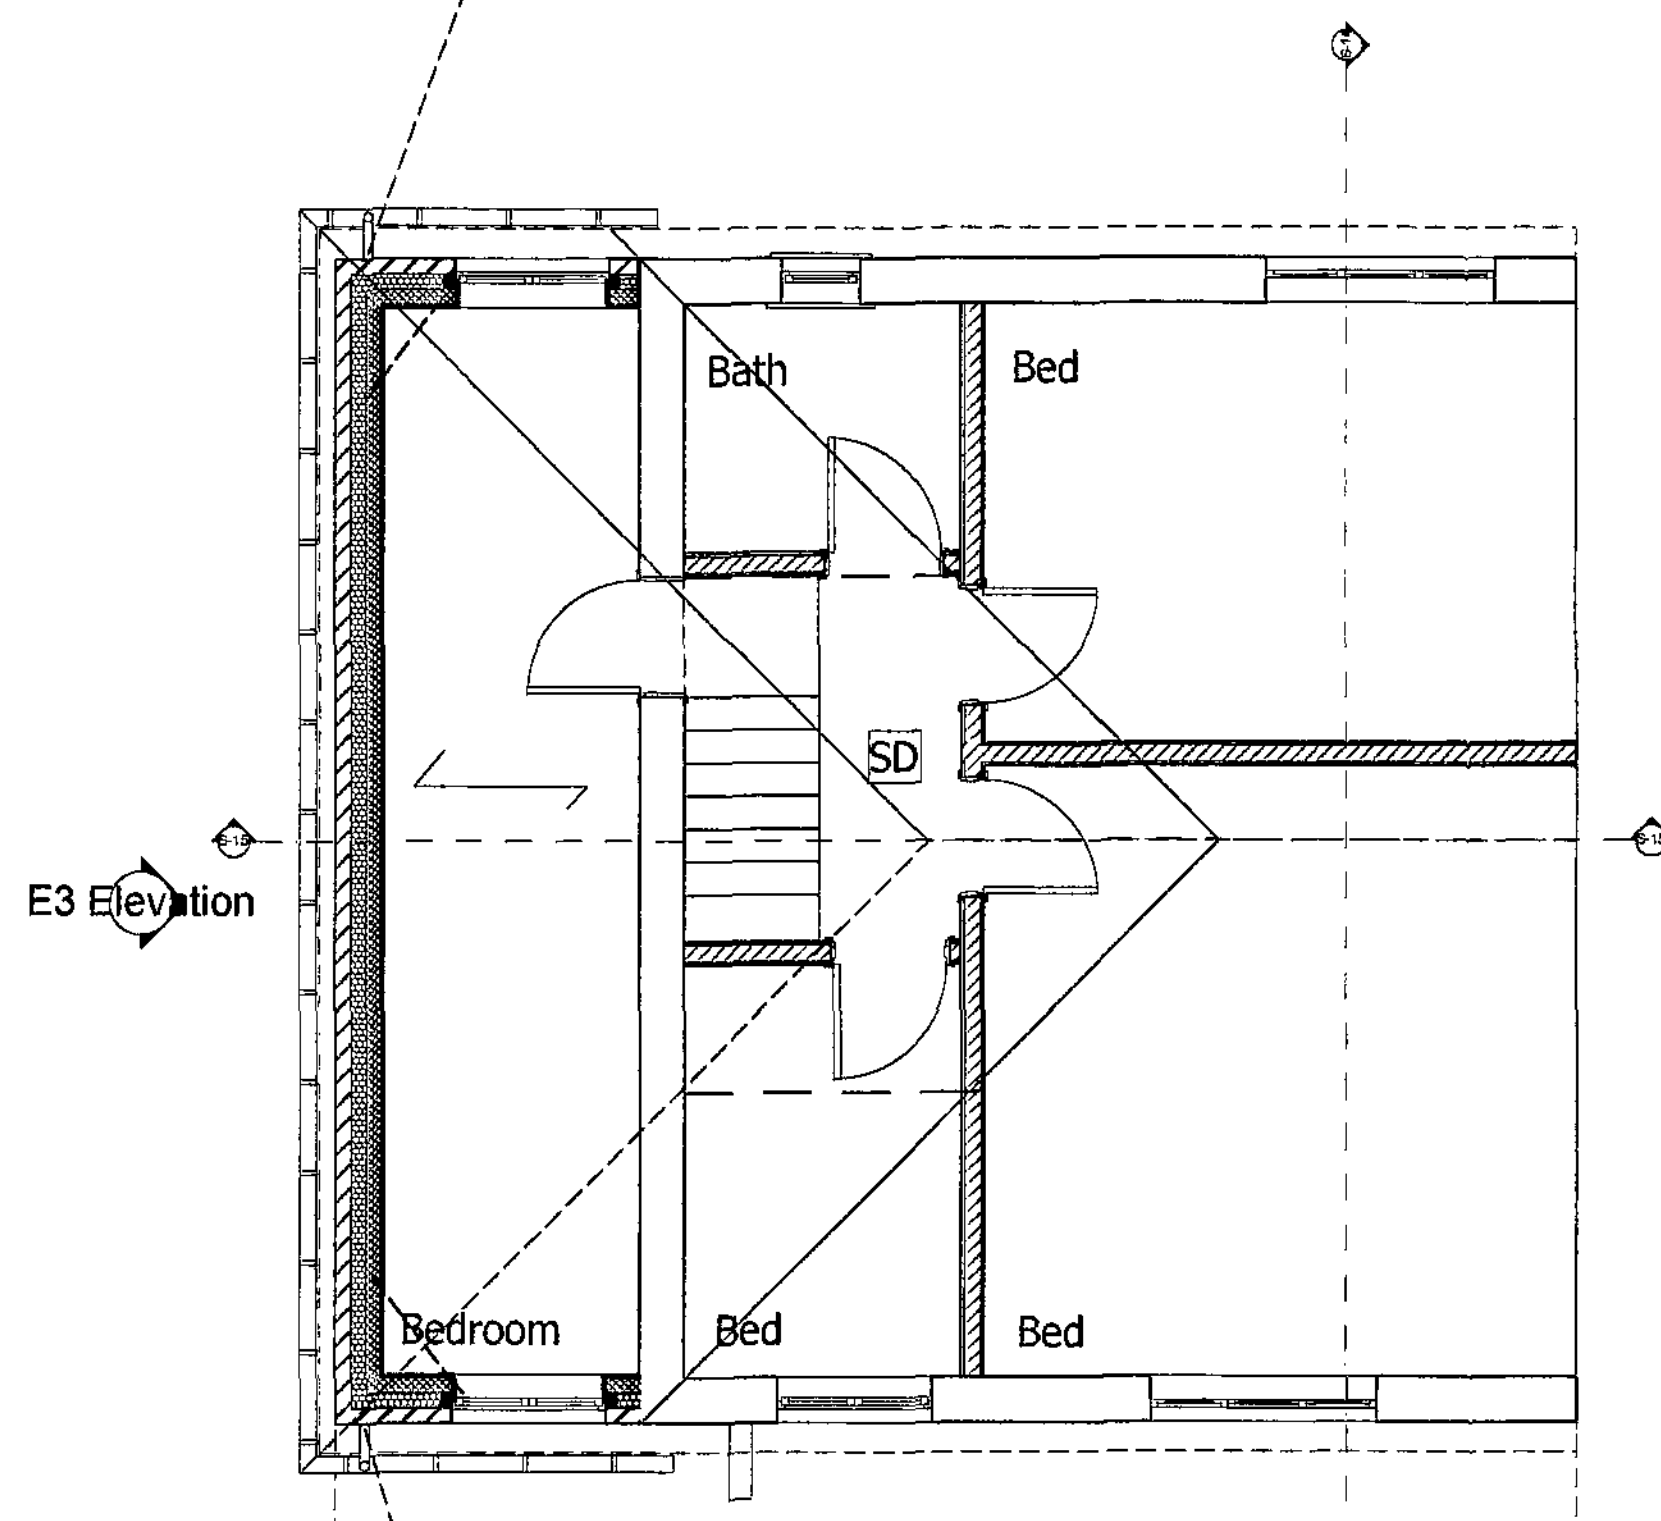


1. Story 1:50


E1 Elevation




E1 Elevation 1:50

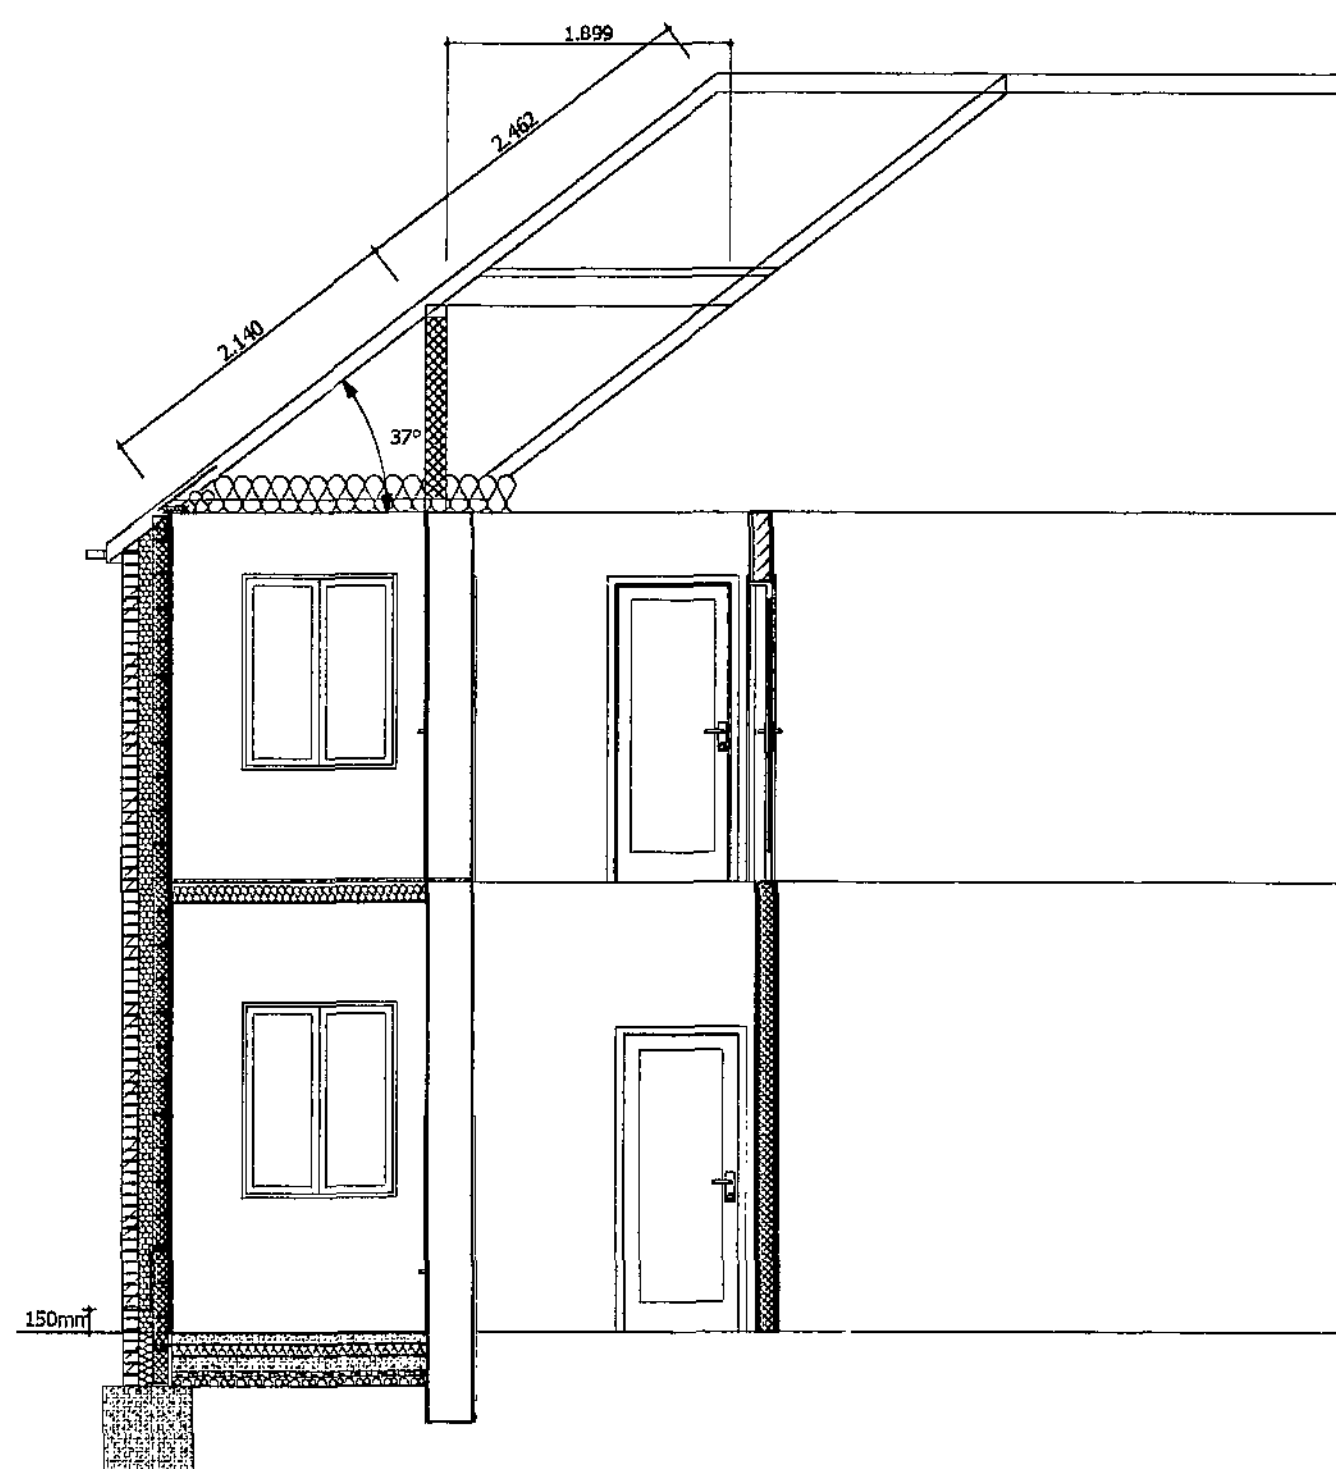

S-15 Building Section 1:50

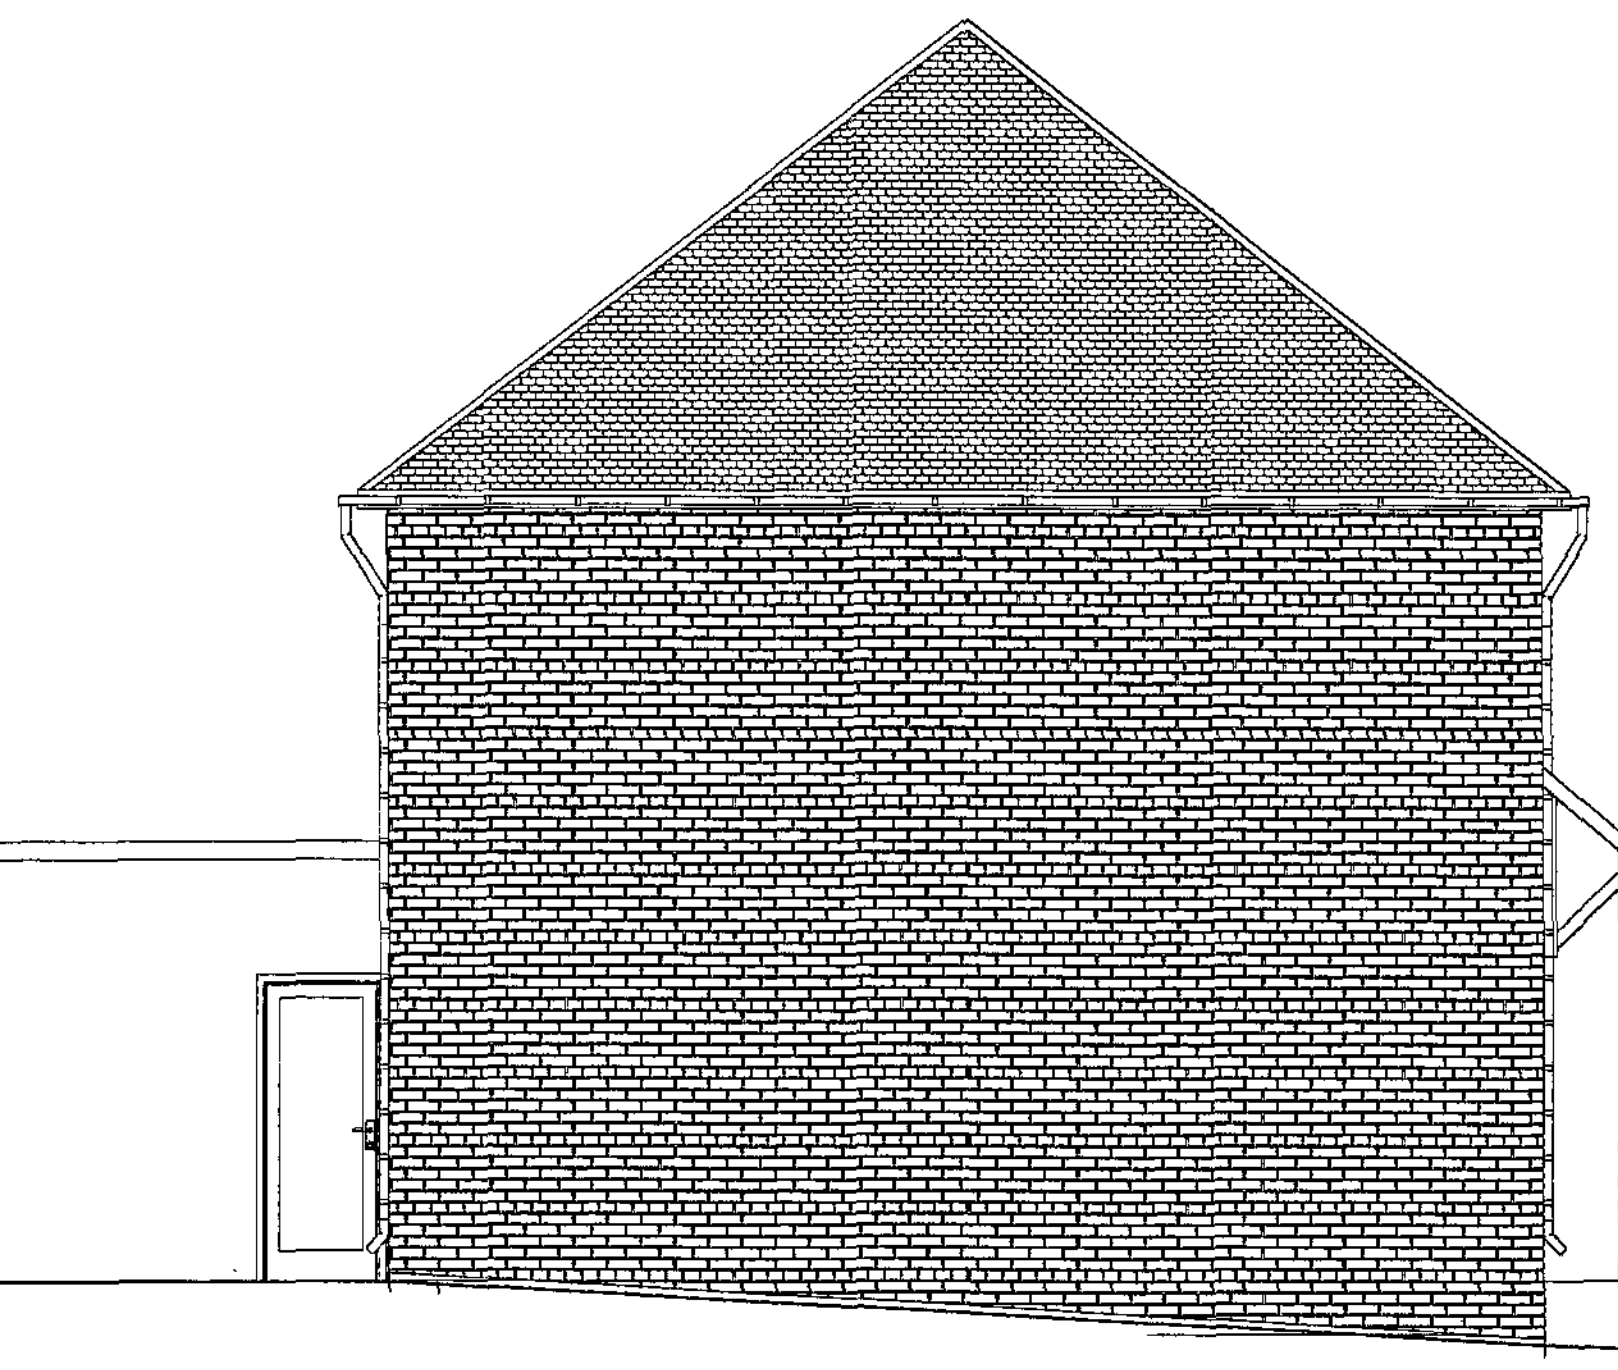


E3 Elevation 1:50

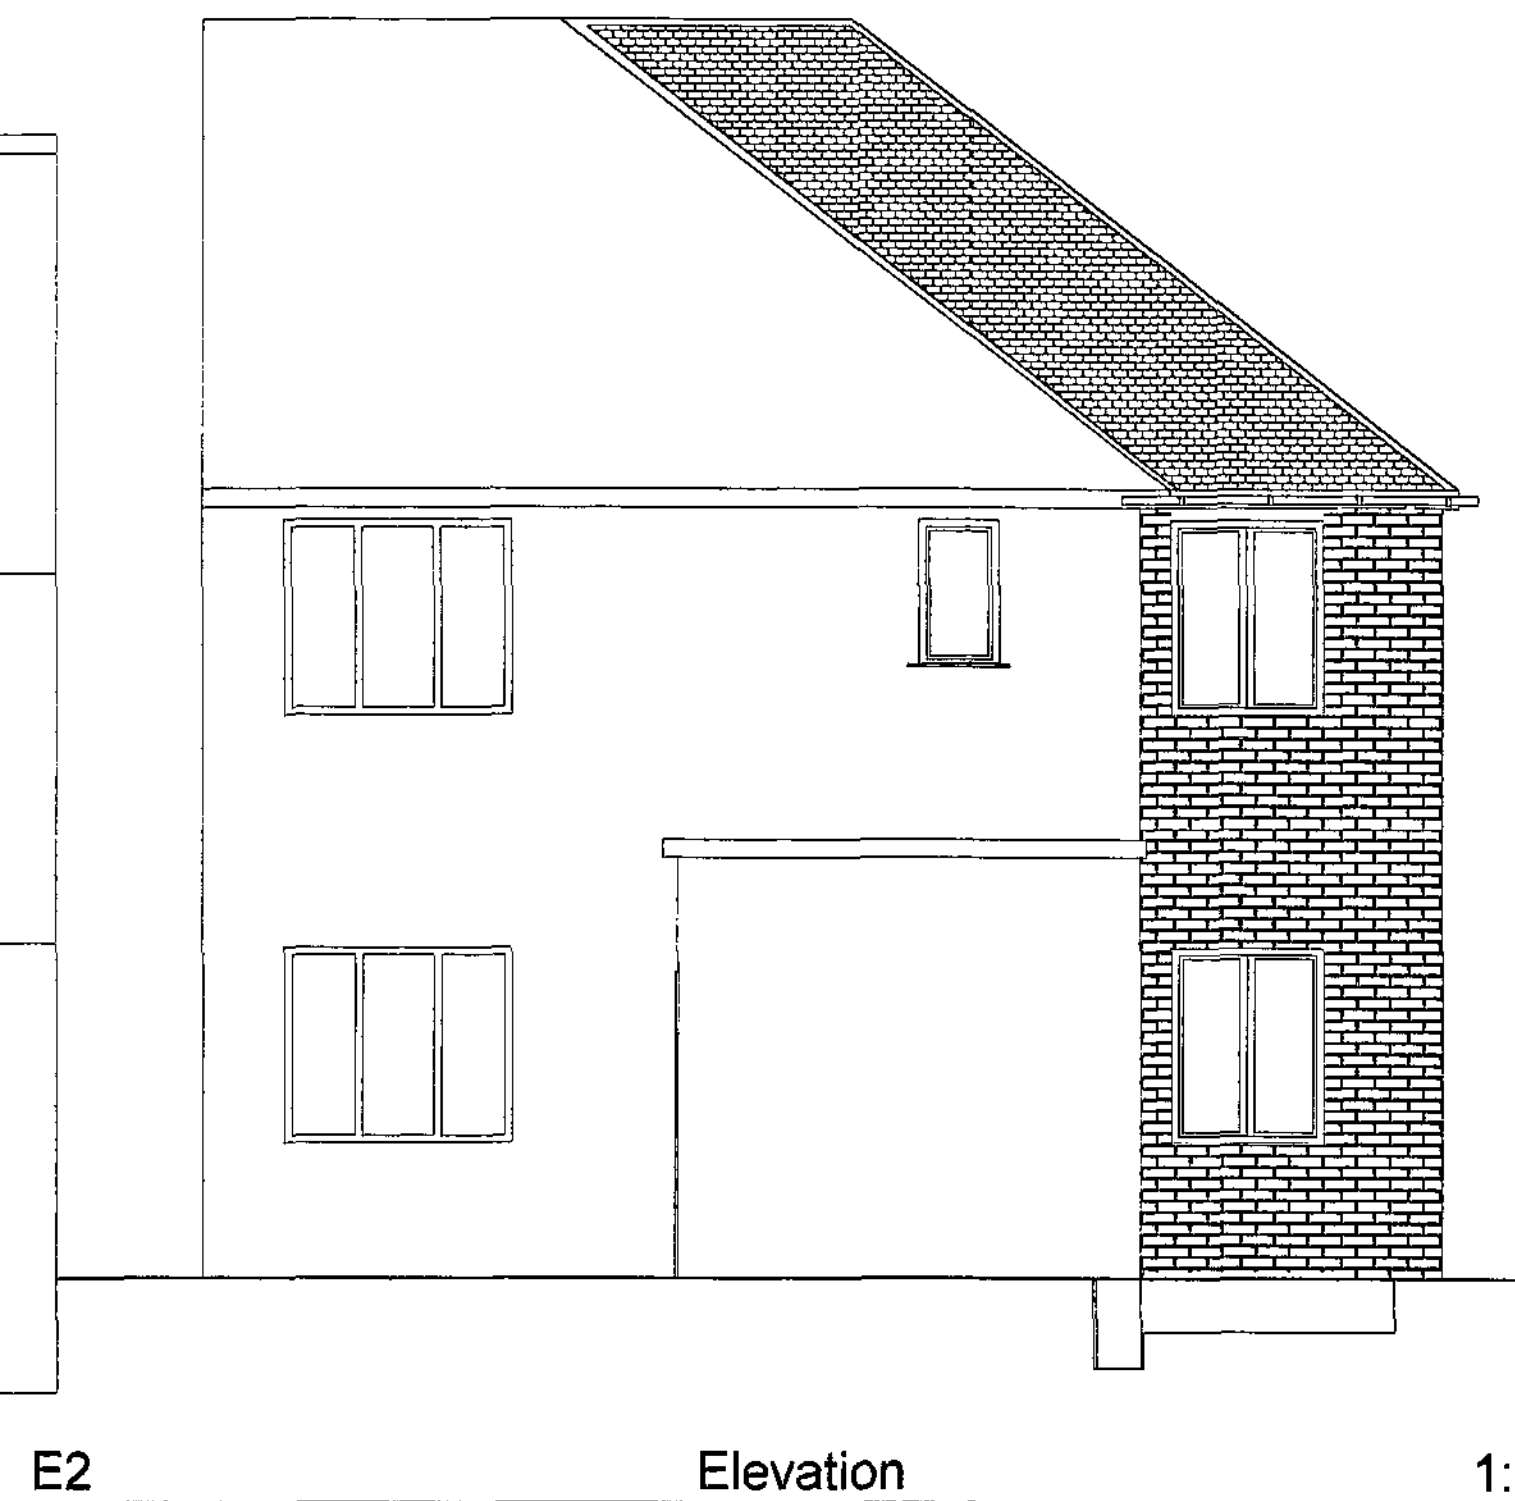


E2 Elevation 1:50

| Rev:                                                              | Date             | Revision Notes |
|-------------------------------------------------------------------|------------------|----------------|
| Client: Cowdell                                                   |                  |                |
| Project: Proposed Side Extension to 100 Wingfield Road, Athersley |                  |                |
| Drawing Title: As Proposed Plans, Elevations                      |                  |                |
| Scale: 1:50                                                       | Date: 11/02/2011 |                |
| Drawn By:                                                         | Rev:             |                |
| Drwg Nr: 2                                                        |                  |                |

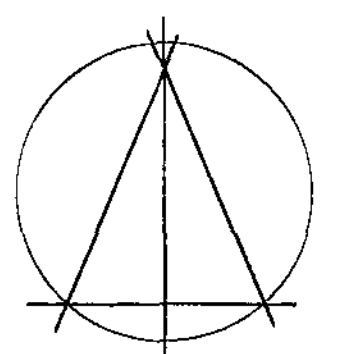


Alan Robinson  
Chartered Architect BA Dip Arch RIBA BSc (Hons)  
2 Gawber Road, Barnsley S75 2AF  
Tel/Fax 01226 286066  
Mob: 07947808933

E2 Elevation

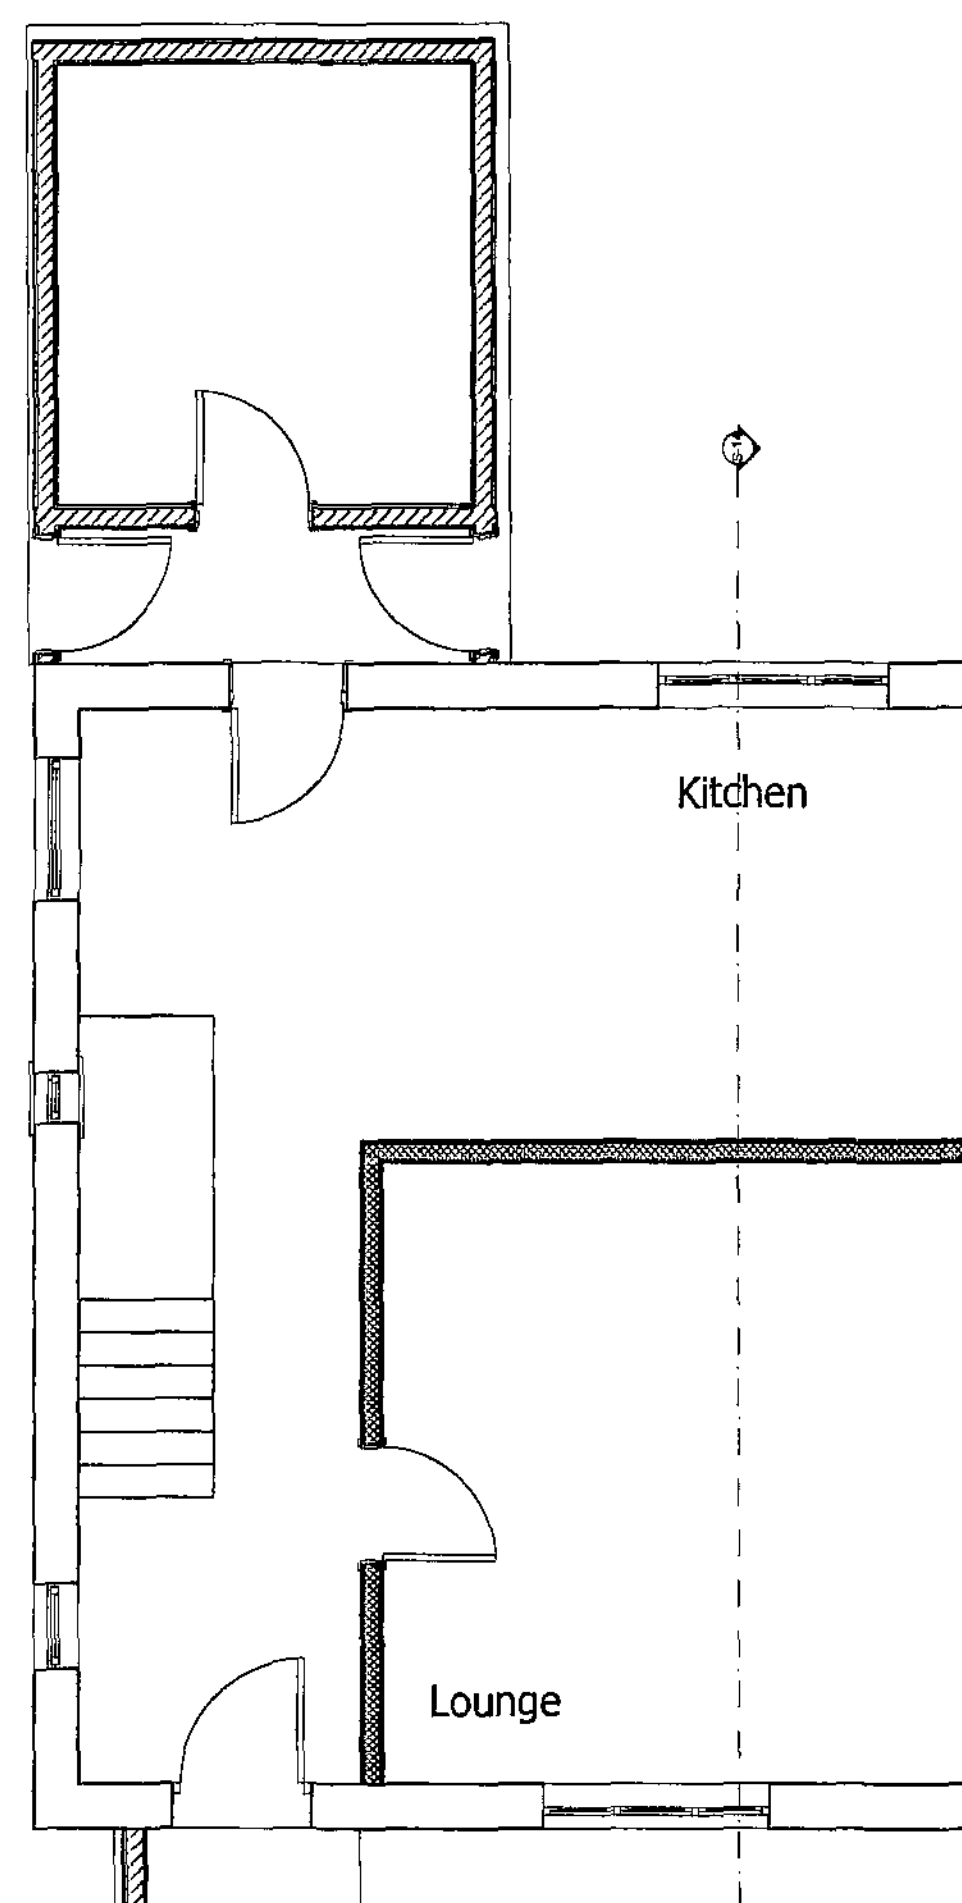


E3 Elevation

0. Ground Floor 1:50

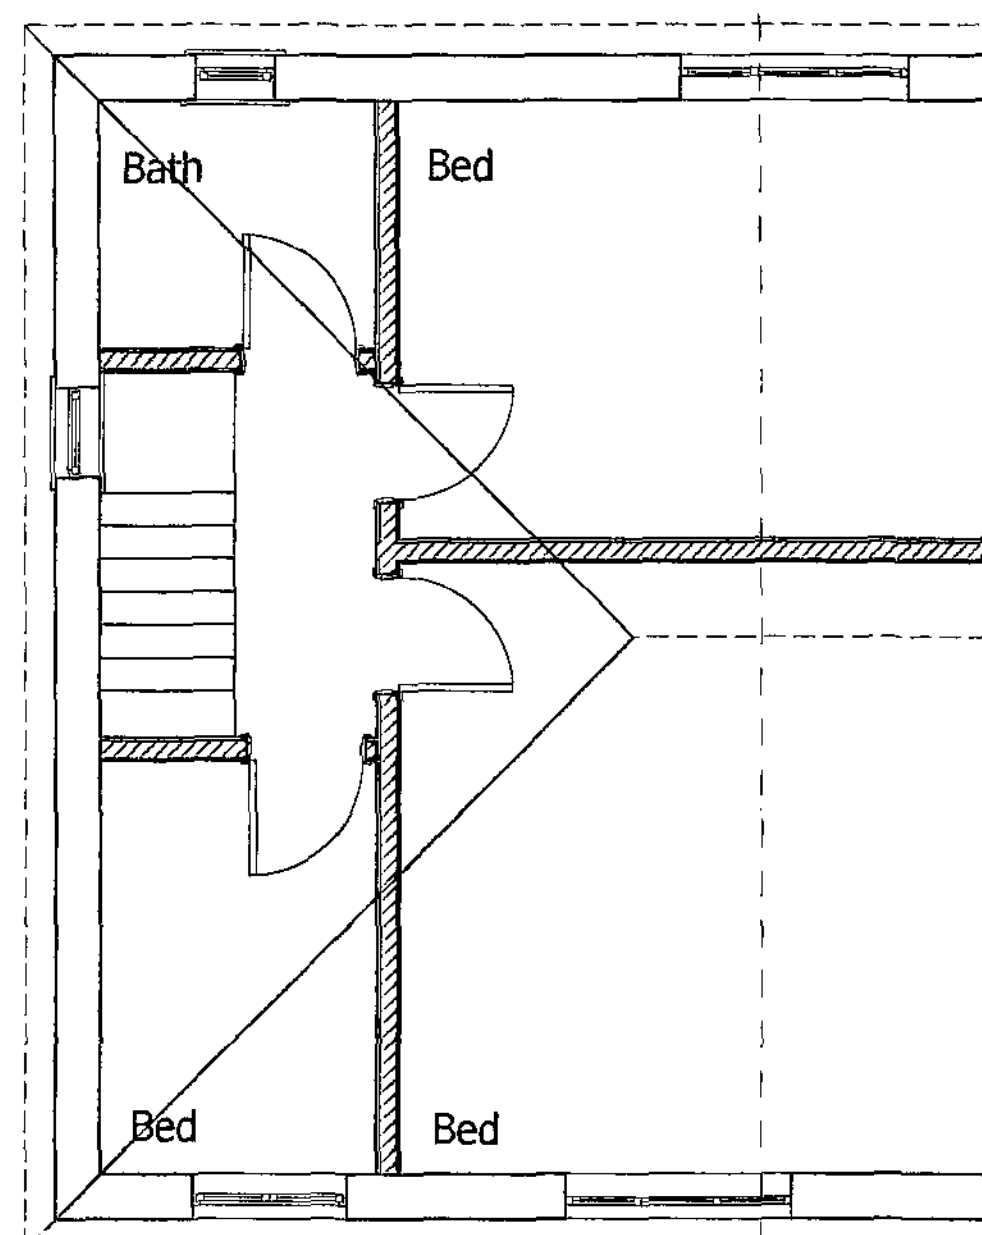


E3 Elevation

1. Story 1:50

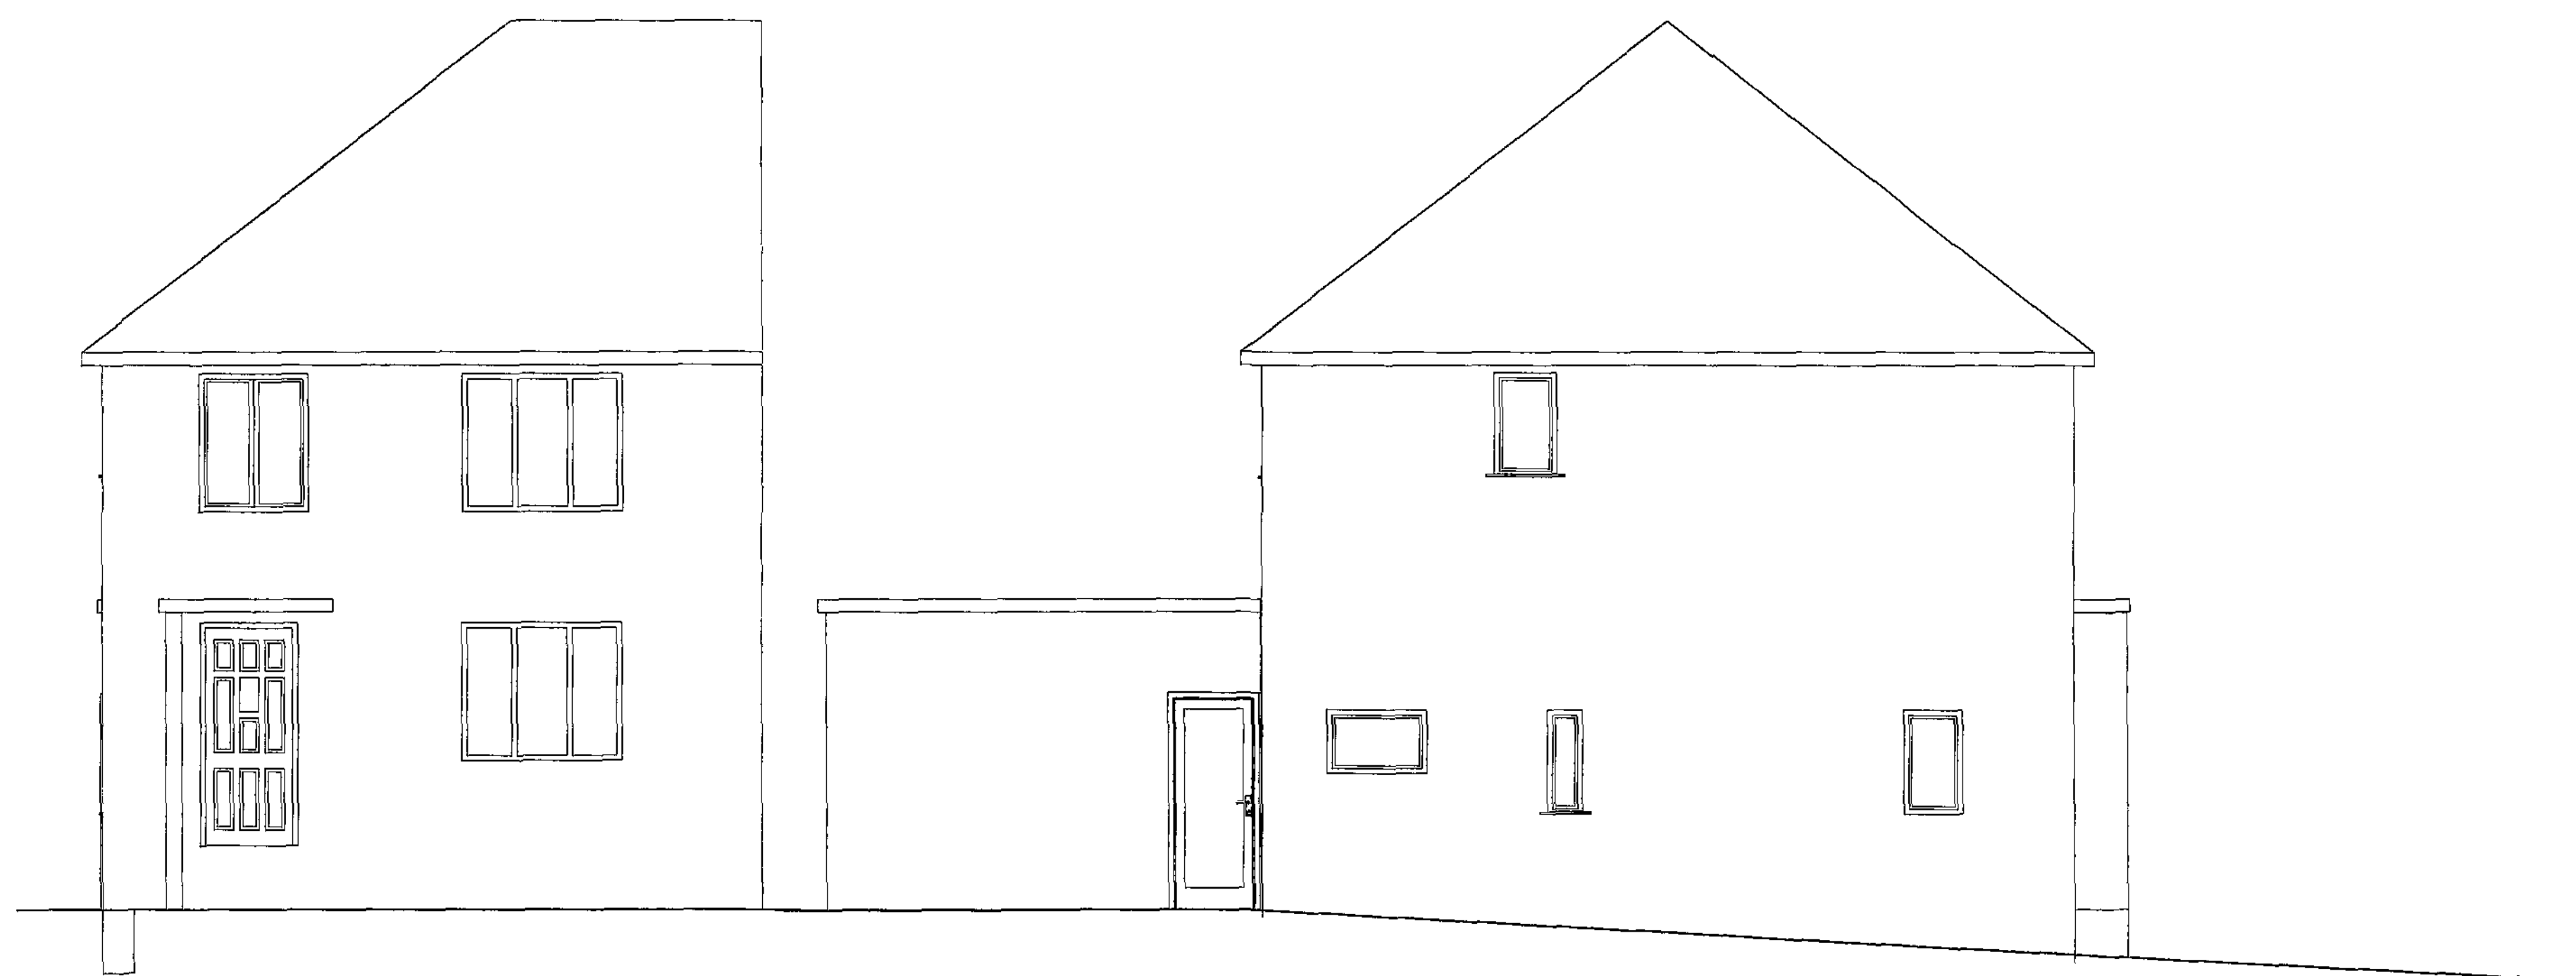

E1 Elevation 1:50

E3 Elevation 1:50

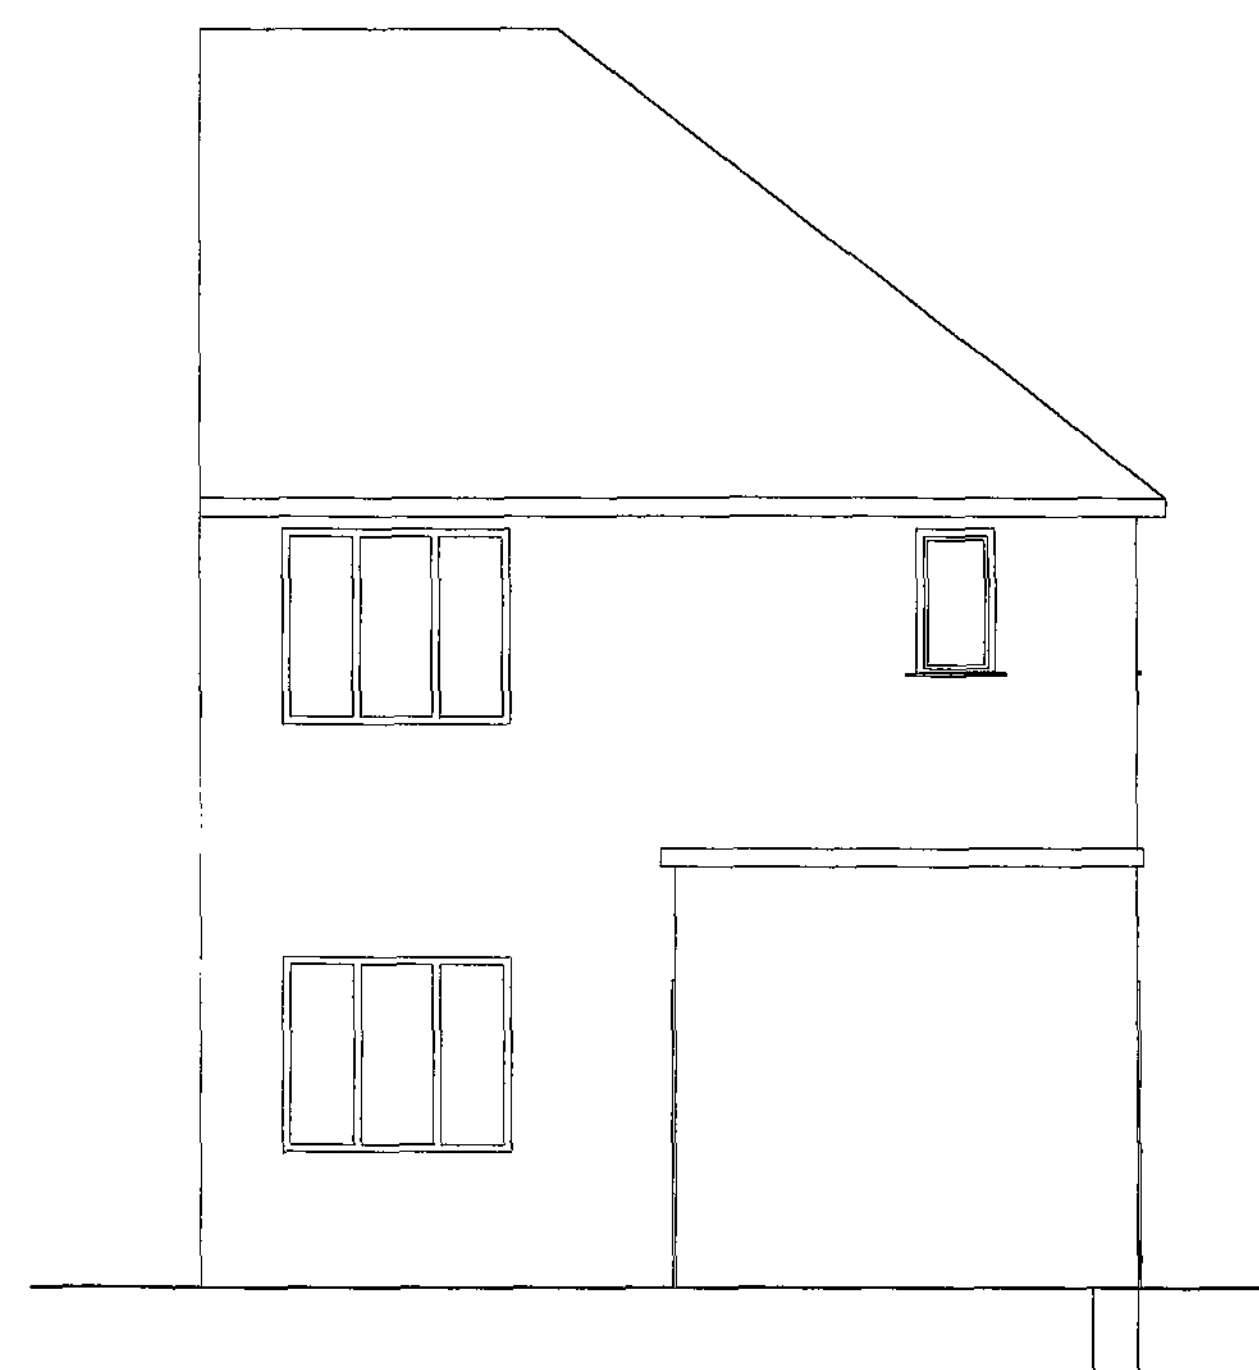

E2 Elevation 1:50

Rev: Date Revision Notes

Client: Cowdell


Project: Proposed Side Extension  
to 100 Wingfield Road, Athersley

Drawing Title: As Existing Plans,  
Elevations

Scale: 1:50 Date: 11/02/2011

Drawn By: Rev:

Drwg Nr: 1

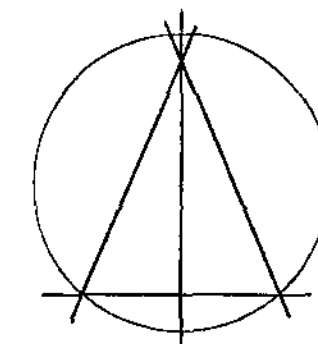

Alan Robinson  
Chartered Architect BA Dip Arch RIBA BSc (Hons)  
2 Gawber Road, Barnsley S75 2AF  
Tel/Fax 01226 286066  
Mob: 07947808933

