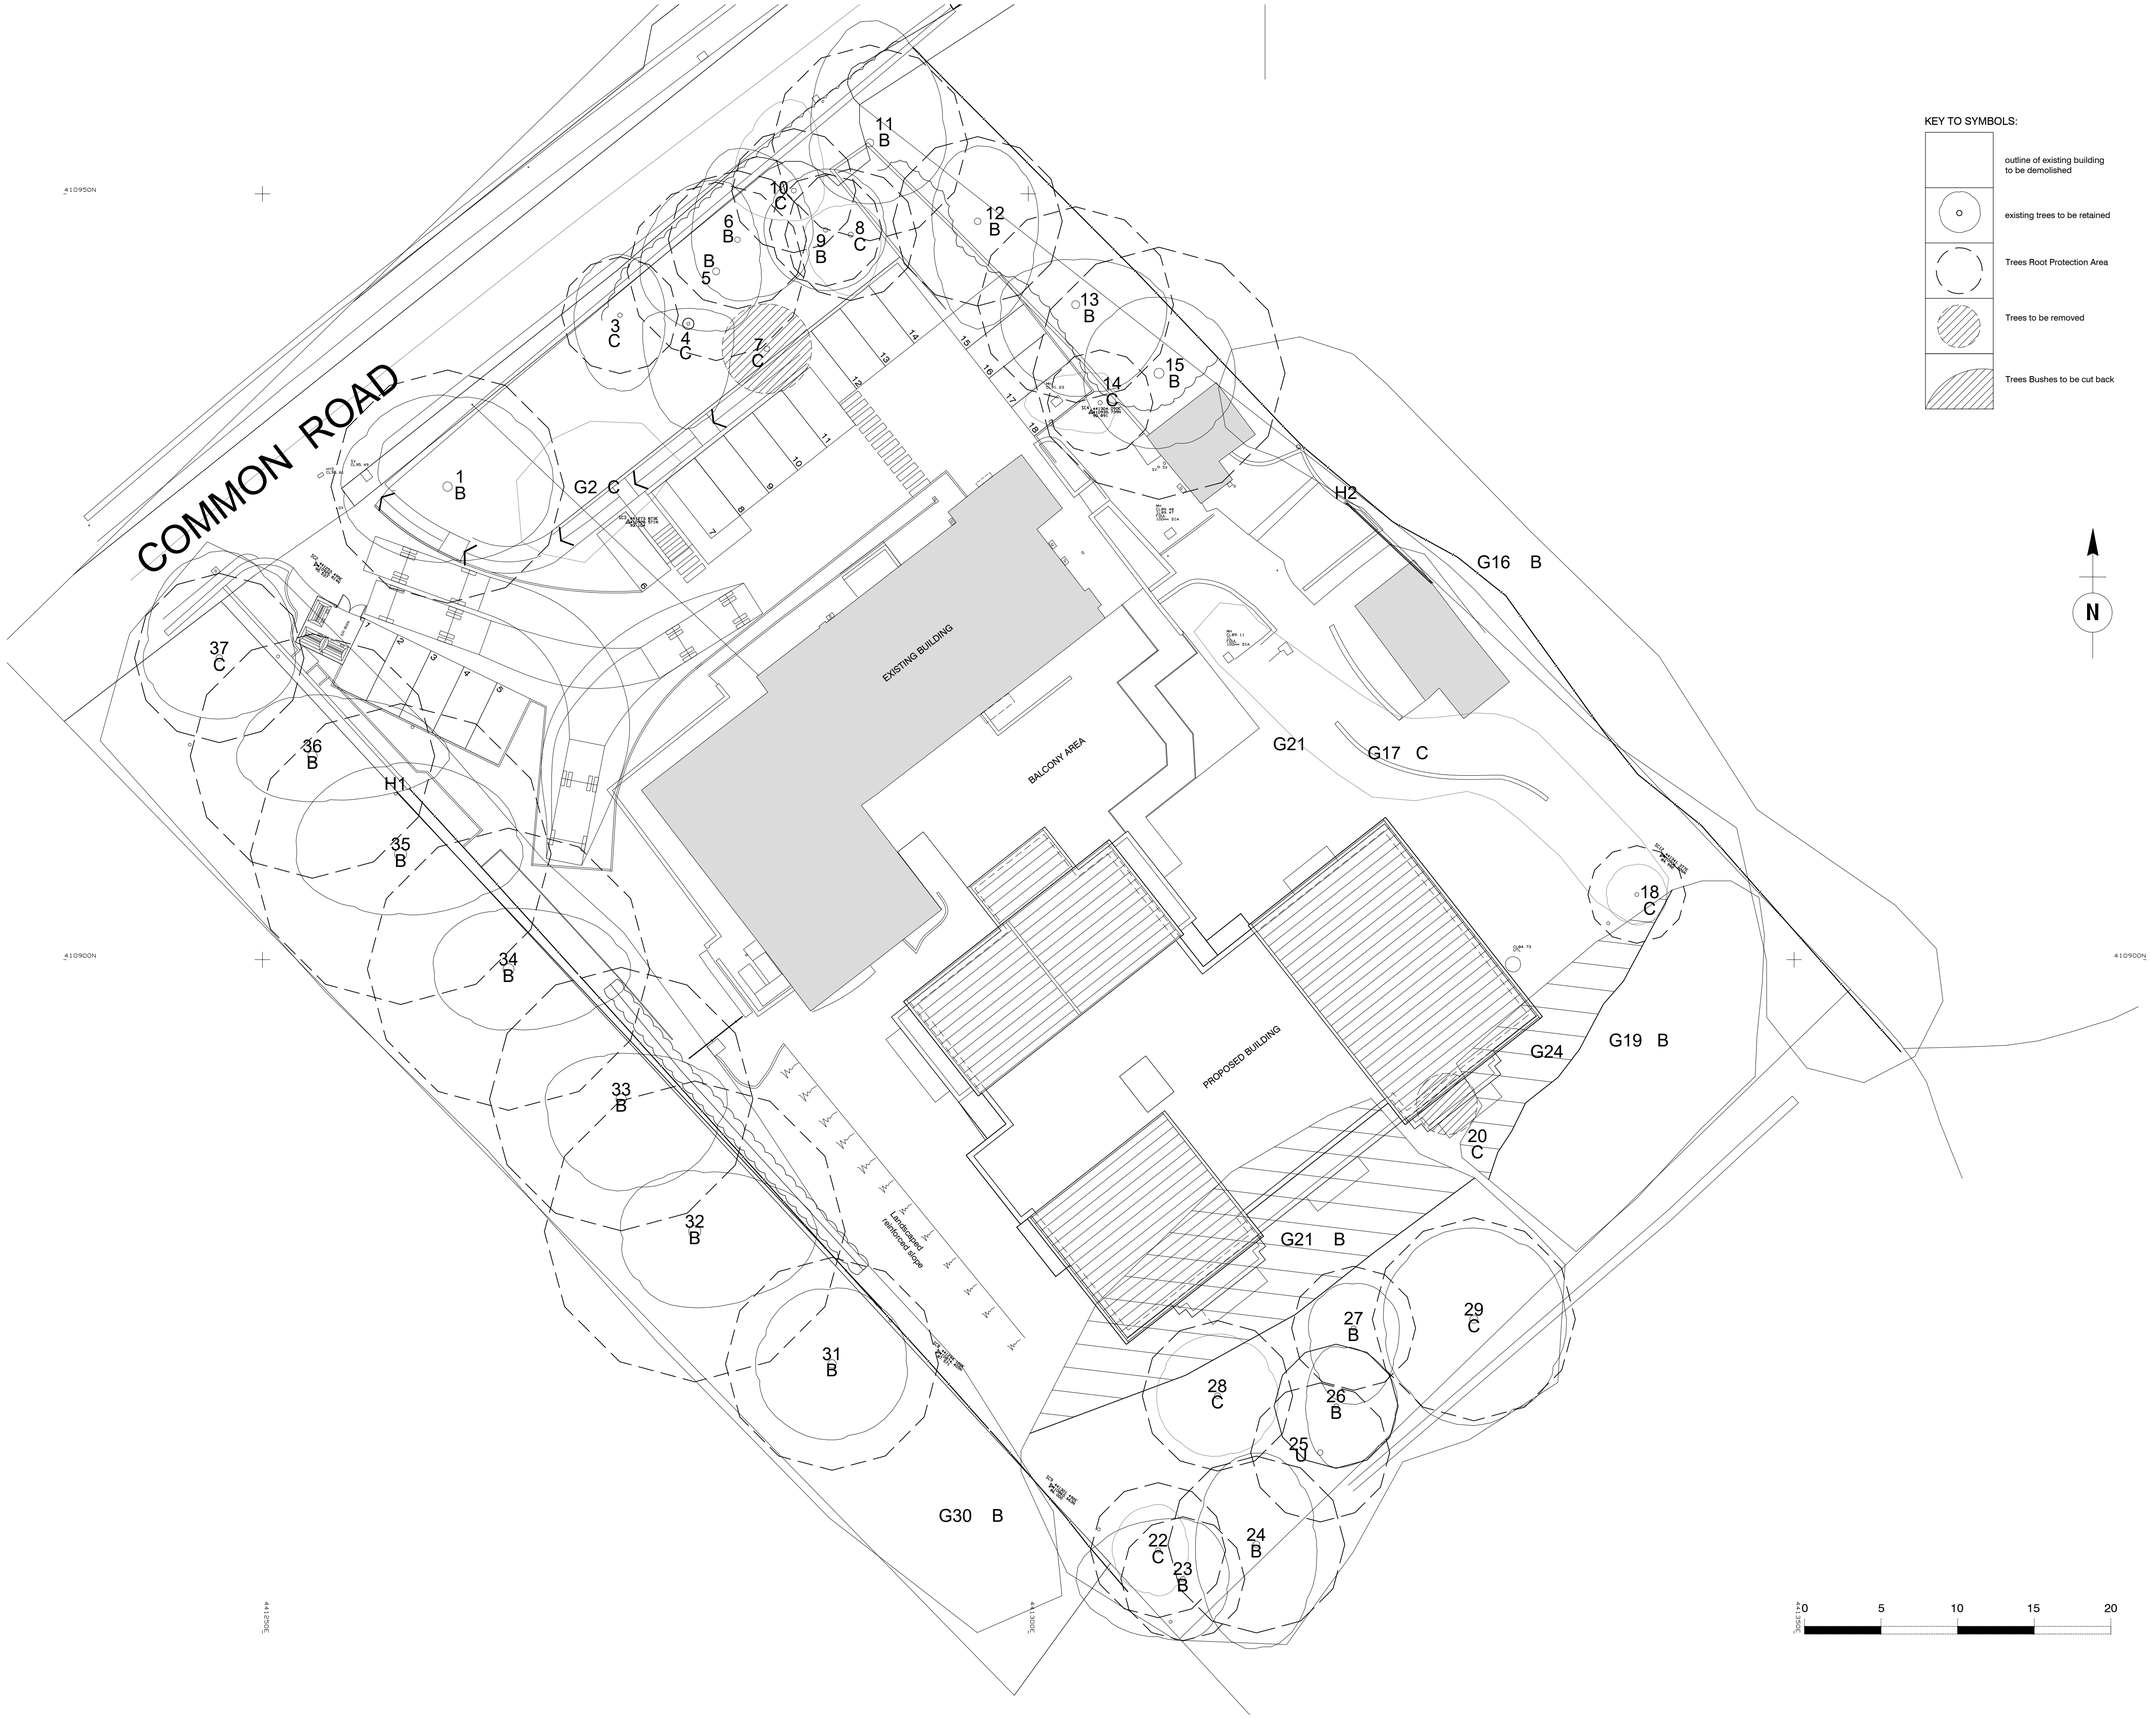

KEY TO SYMBOLS:

- outline of existing building to be demolished
- existing trees to be retained
- Trees Root Protection Area
- Trees to be removed
- Trees Bushes to be cut back

N

Notes

Do not scale, use figured dimensions only.

All dimensions to be verified on site prior to the commencement of any work or the production of any shop drawing. All discrepancies to be reported to the Architect.

This drawing is to be read in conjunction with all related Architect's and Engineer's drawings and any other relevant information.

This drawing is copyright © of DWA Architects Ltd.

Drawing Issues

Date	day	
	month	
	year	

Revision

Issued To:

	date	revision	

DWA ARCHITECTS

DWA Architects Ltd
Rievaulx House
1 St Mary's Court
York
YO4 1AH

Telephone
01904 544400

Facsimile
01904 544449

Email
york@dwa-architects.co.uk

Website
www.dwa-architects.co.uk

ISO 9001 REGISTERED FIRM

INVESTOR IN PEOPLE

Client
FLAGSWAN

Project
Proposed Assisted Live Apartments

Drawing Title
Proposed Elevations

Scale	Date
1:200 @ A1	July 2016
Drawn by: rm	Checked by:

Job No.	Drawing No.	Rev.
F1910	91	-