


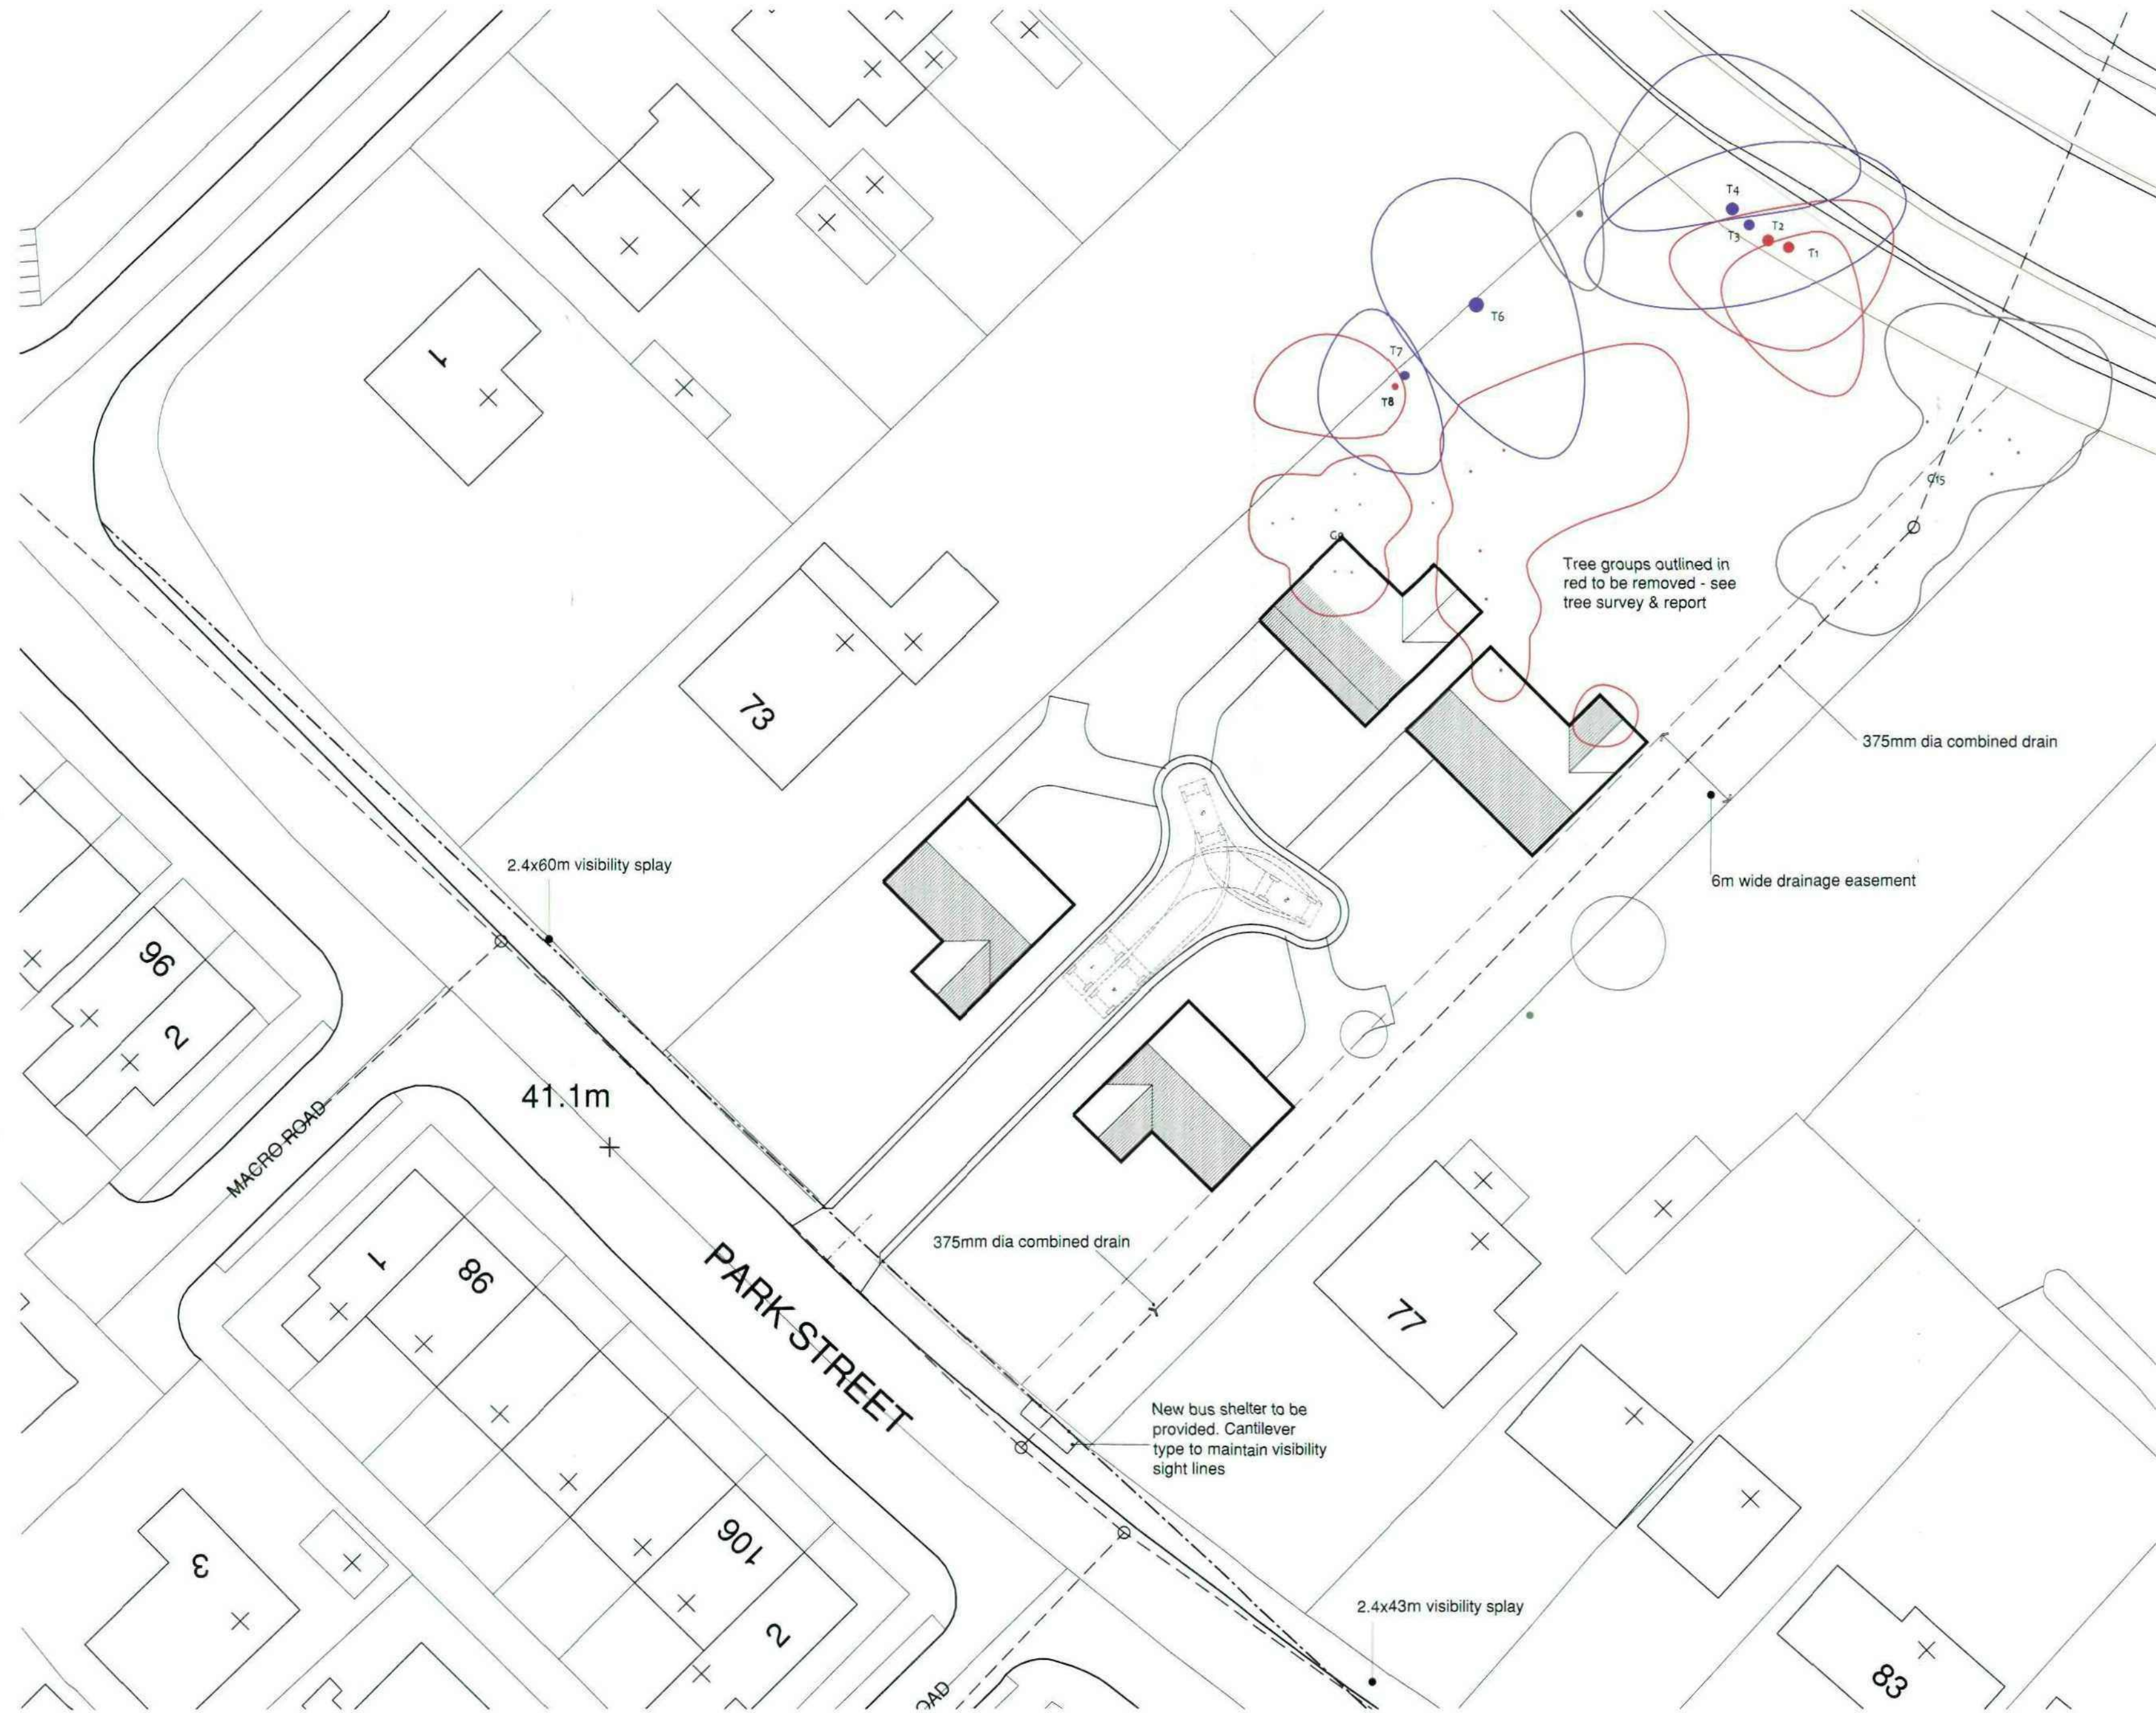

copyright:
this drawing and the design depicted thereon are the copy right
of Firth Partnership

all drawings and dimensions to be checked and any
discrepancies to be reported to the Architect prior to the
commencement of works or production of shop drawings.
no dimensions to be scaled from drawing unless approved by
Architect

all work to be carried out in accordance with the Building
Regulations and the requirements of the Local Authority

REVISIONS				
REF.	DESCRIPTION	BY	CHK	DATE

--	--	--	--	--

--	--	--	--	--

FIRTH PARTNERSHIP

ARCHITECTS - QUANTITY SURVEYORS - PROJECT
MANAGEMENT CONSULTANTS

15 REGENT STREET
BARNLEY, SOUTH YORKSHIRE
S70 2EQ

tel: 01226 206021
fax: 01226 240220
web: www.firthpartnership.co.uk
e-mail: administrator@firth.co.uk

CLIENT
MRS P DAW

PROJECT
PROPOSED RESIDENTIAL DEVELOPMENT
PARK STREET, WOMBWELL
BARNLEY

DRG. TITLE
PROPOSED SITE LAYOUT

SCALE	DATE	DRAWN	CHKD
1:200	15.12.09	RAL	

DRG. No.	REV
2293/04	




copyright:
this drawing and the design depicted thereon are the copy right
of Firth Partnership

all drawings and dimensions to be checked and any
discrepancies to be reported to the Architect prior to the
commencement of work or production of shop drawings.
no dimensions to be scaled from drawing unless approved by
Architect

all work to be carried out in accordance with the Building
Regulations and the requirements of the Local Authority

REVISIONS

REF.	DESCRIPTION	BY	CHK	DATE

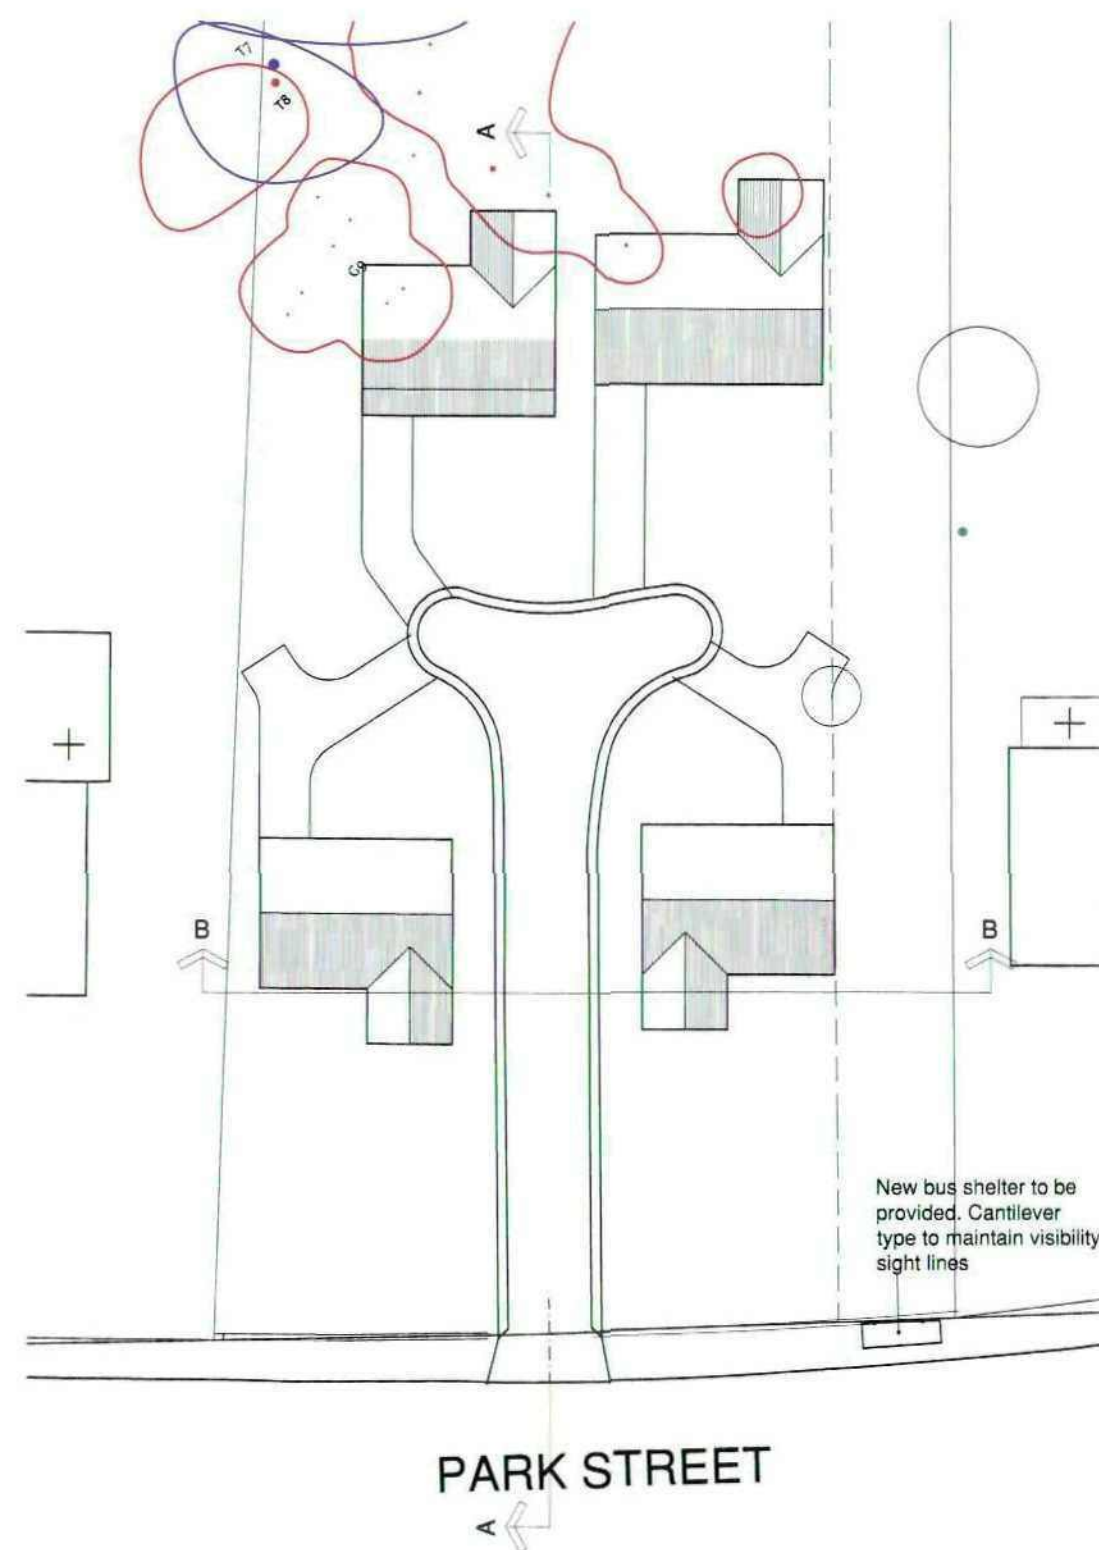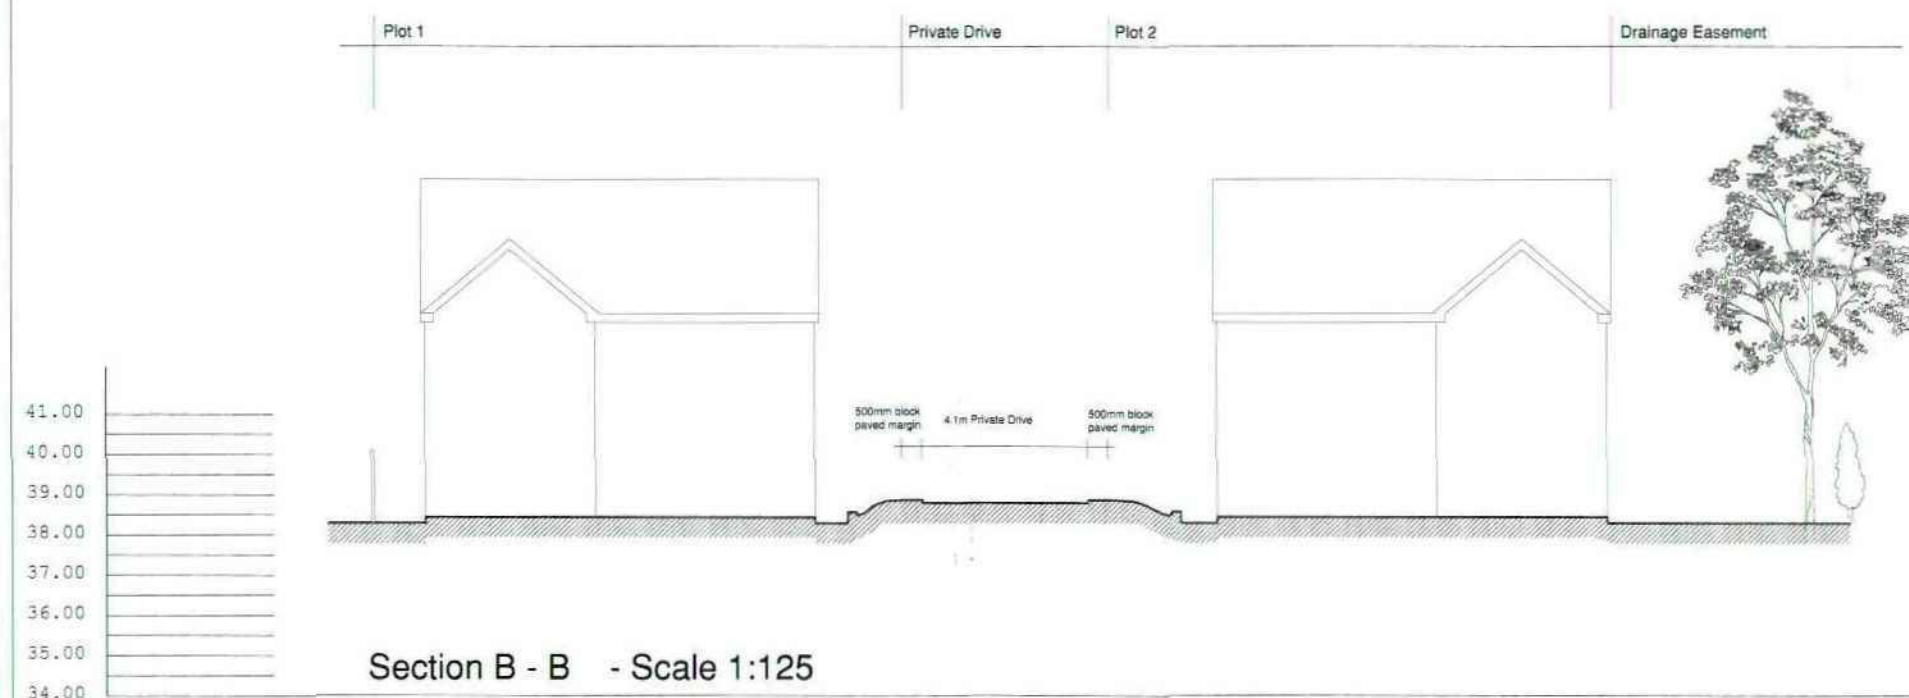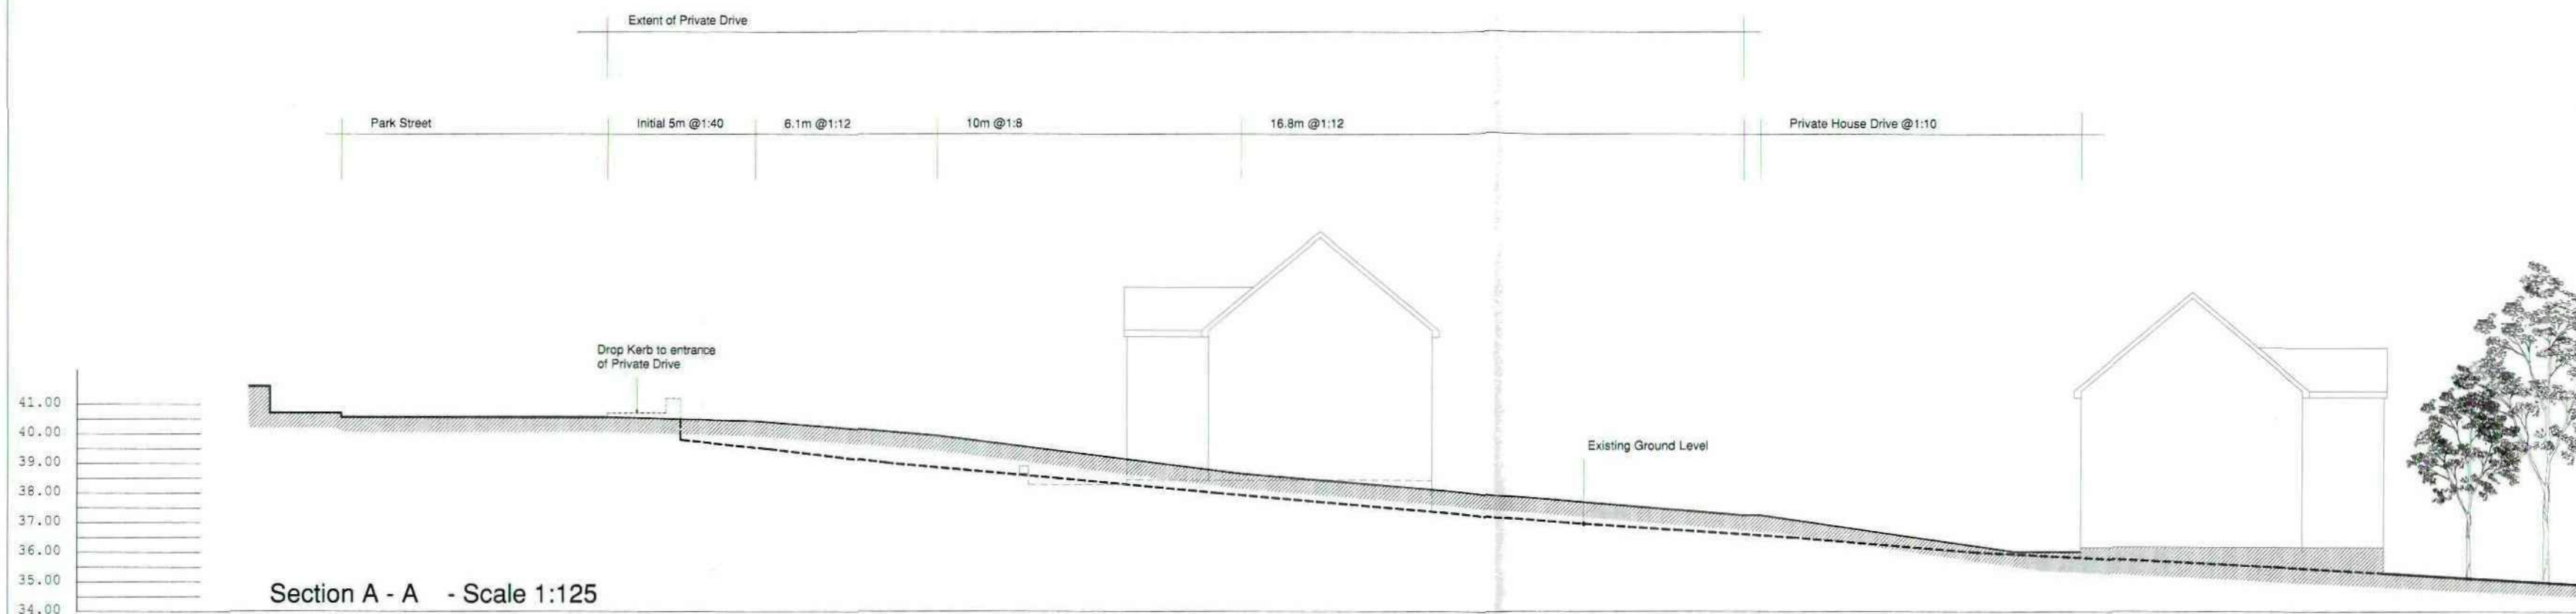

FIRTH PARTNERSHIP

ARCHITECTS - QUANTITY SURVEYORS - PROJECT
MANAGEMENT CONSULTANTS

15 REGENT STREET
BARNLEY, SOUTH YORKSHIRE
S70 2EG

tel: 01226 206021

fax: 01226 240220

web: www.firthpartnership.co.uk

e-mail: administrator@firth.co.uk

CLIENT

MRS P DAW

PROJECT

PROPOSED RESIDENTIAL DEVELOPMENT
PARK STREET - WOMBWELL
BARNLEY

DRG. TITLE

SITE SECTIONS

SCALES	DATE	DRAWN	CHKD
1:125 & 1:250	21.01.10	RAL	
DRG. No.	REV		
2263/05			