

0 1 2 3 4 5 10

GRAPHIC SCALE: 1:100


NORTH

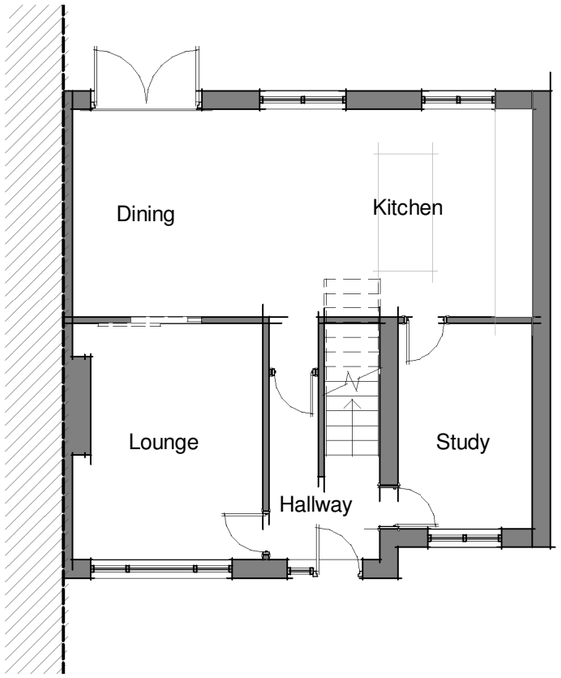

Existing Ground
1 : 100

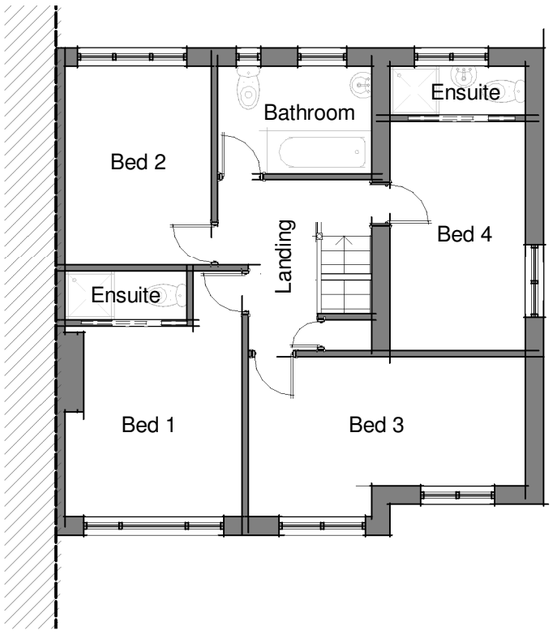

Existing First
1 : 100

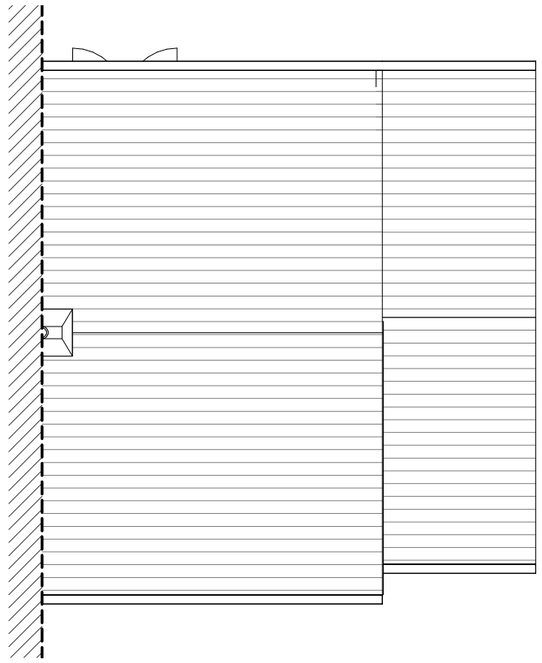

Existing Roof
1 : 100

Rev	Description	Date

Client

Maggie Stones

Project

27 Primrose Way, Hoyland,
Barnsley, S74 0HN

Drawing

Existing Plans

Scale @ A3	Date		
1 : 100	APR.23		
Project No	Drawing No	Rev	
027	X02		