

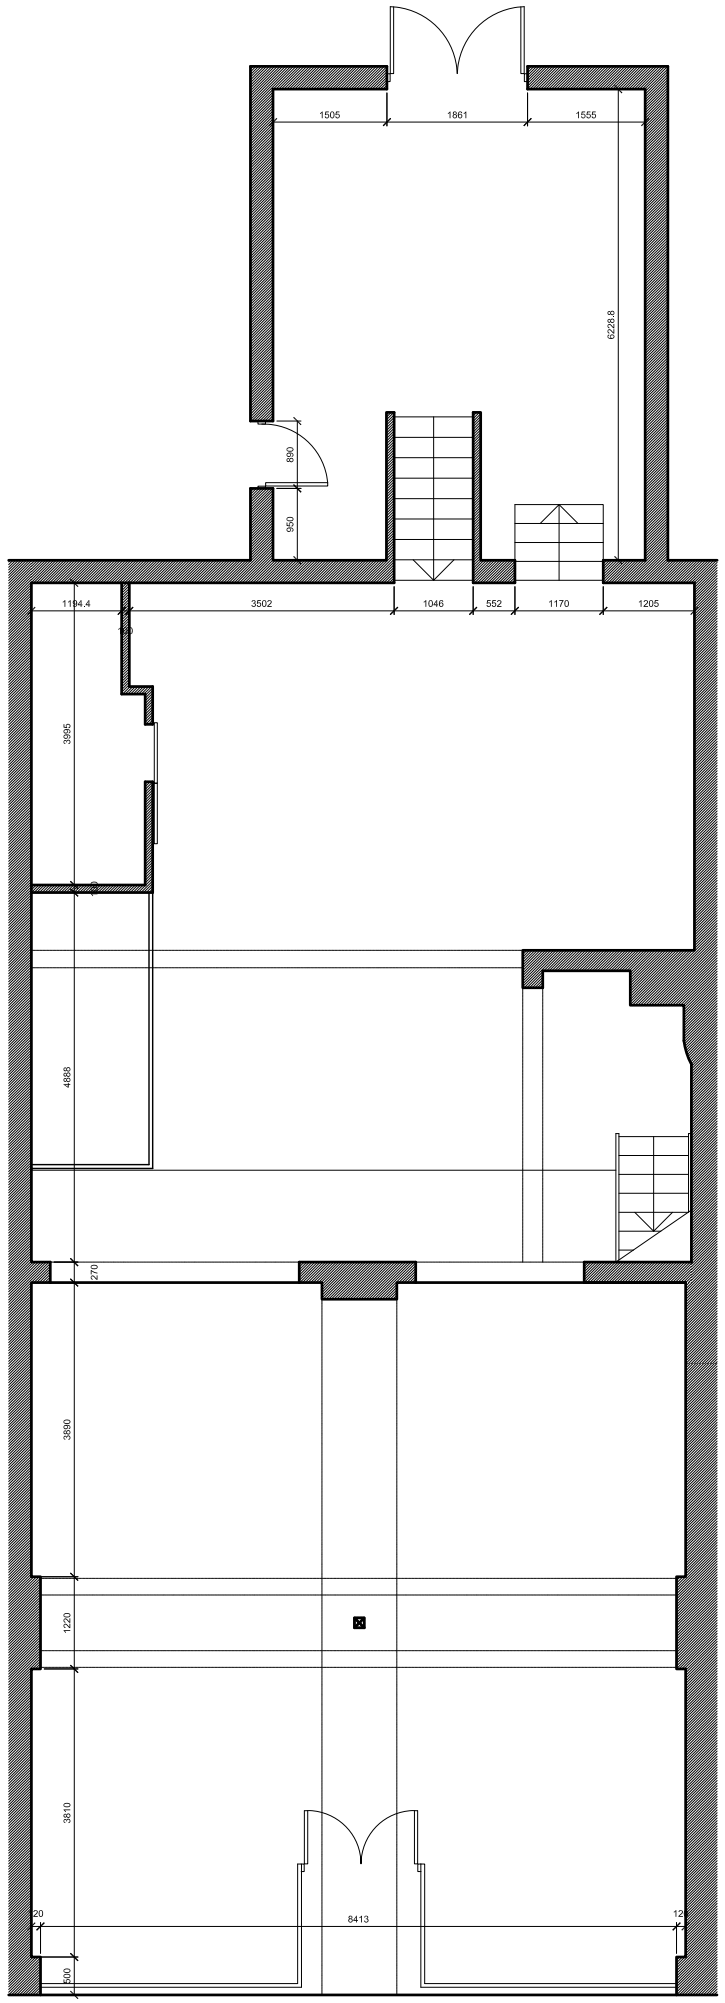



GROUND FLOOR

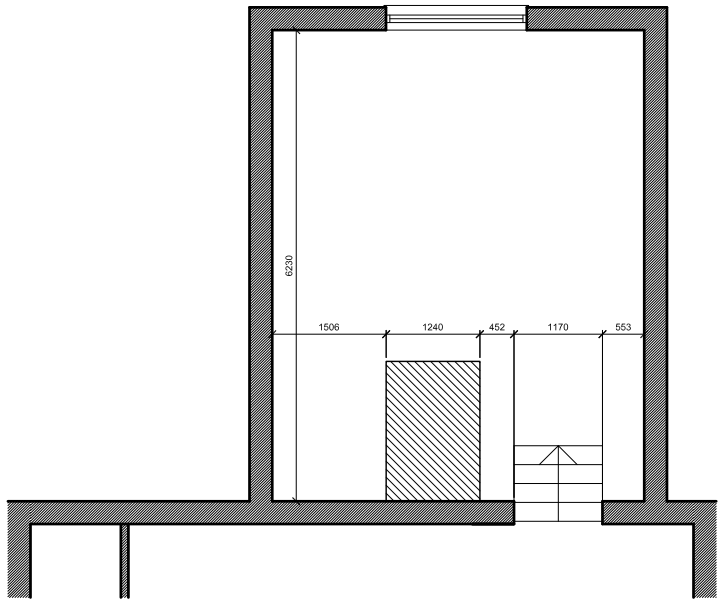

FIRST FLOOR REAR BUILDING

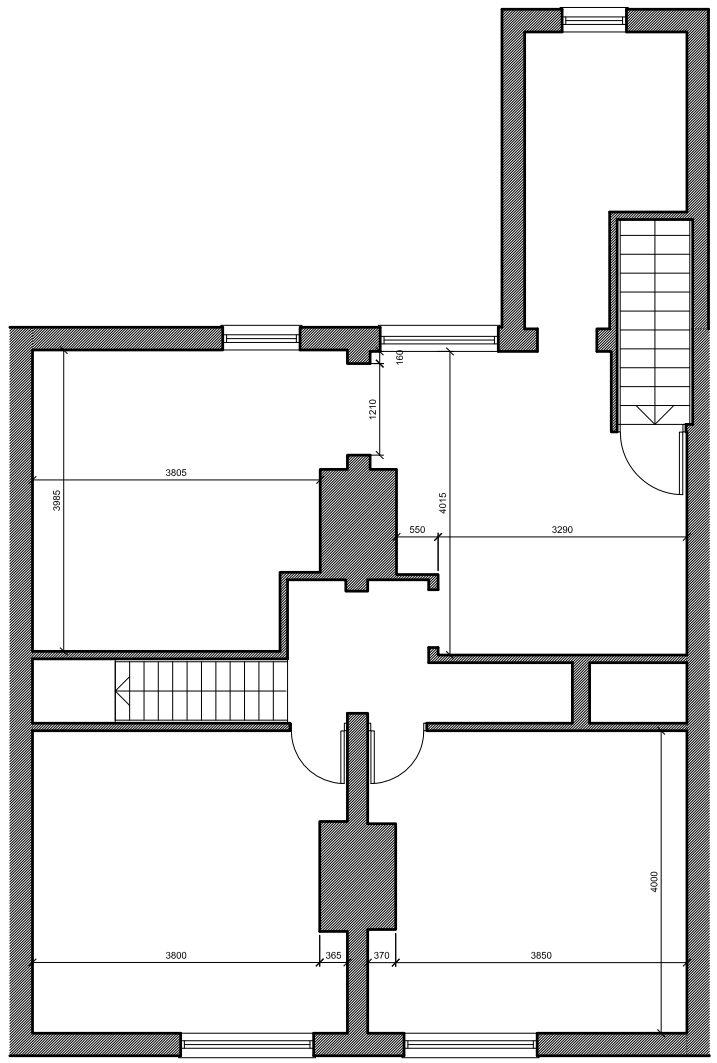

FIRST FLOOR

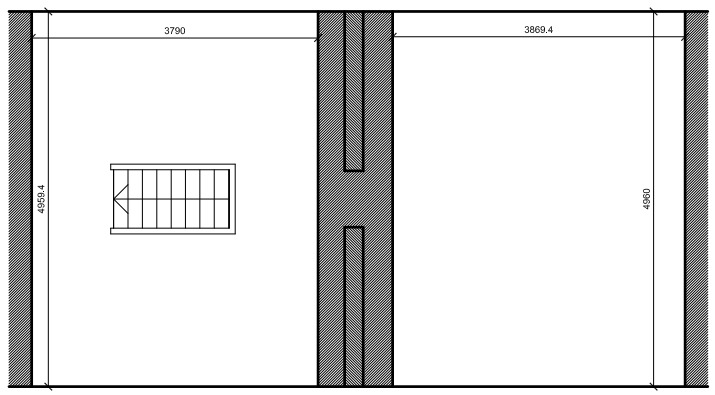

SECOND FLOOR

Coda Studios Ltd
Hope Works, 25 Mowbray St, Sheffield, S3 8EL
t:0114 279 6003 f: 0114 279 6004
e:information@codastudios.co.uk

DRAWN	CHECKED	DATE	SCALE	REVISION
-	-	09/10	1:100	A

Client	Kevin Yates
Job	Roberts Cudworth
Title	Plans- Existing
Dwg. No.	001

© COPYRIGHT EXISTS ON THE DESIGNS AND INFORMATION SHOWN ON THIS DRAWING
The Contractor must verify all dimensions on site before making shop drawings or commencing work of any kind. No dimensions to be scaled from this drawing. Architect to be notified of any discrepancies in dimensions immediately.