


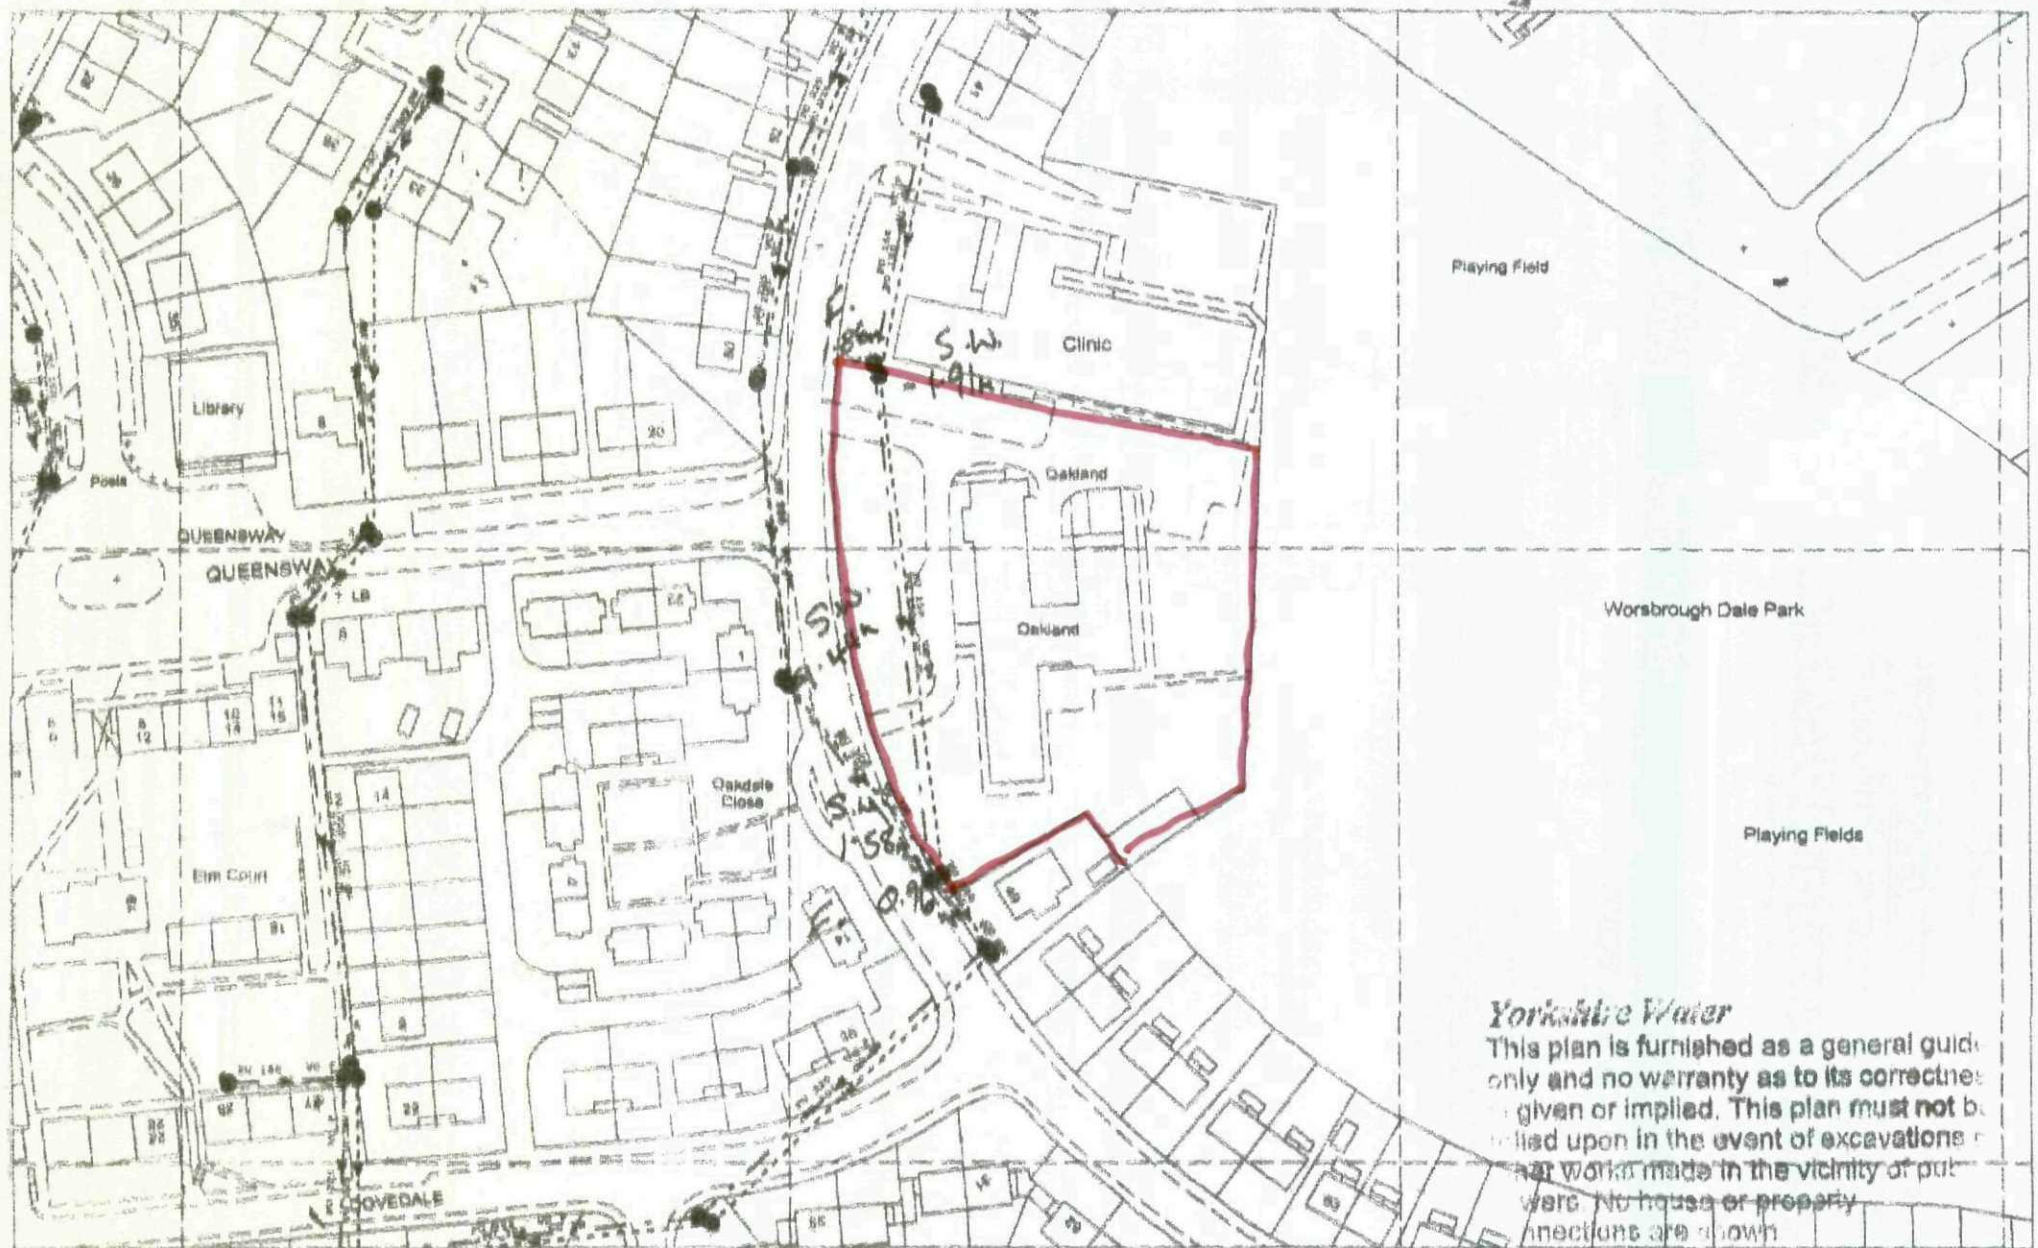

(Only) Based upon Ordnance Survey map data with the permission of the Controller of Her Majesty's Stationery Office. (c) Crown Copyright. Licence No. 19/198841.

Yorkshire Water

This plan is furnished as a general guide only and no warranty as to its correctness is given or implied. This plan must not be relied upon in the event of excavations or other works made in the vicinity of public sewers. No house or property connections are shown direct from Statutory Sewer Main.

Location: Worsbrough Dale
Scale: 1/500 1/1000
Ref: 900 9585

Source: Undefined
UPN: Undefined
Originator: