
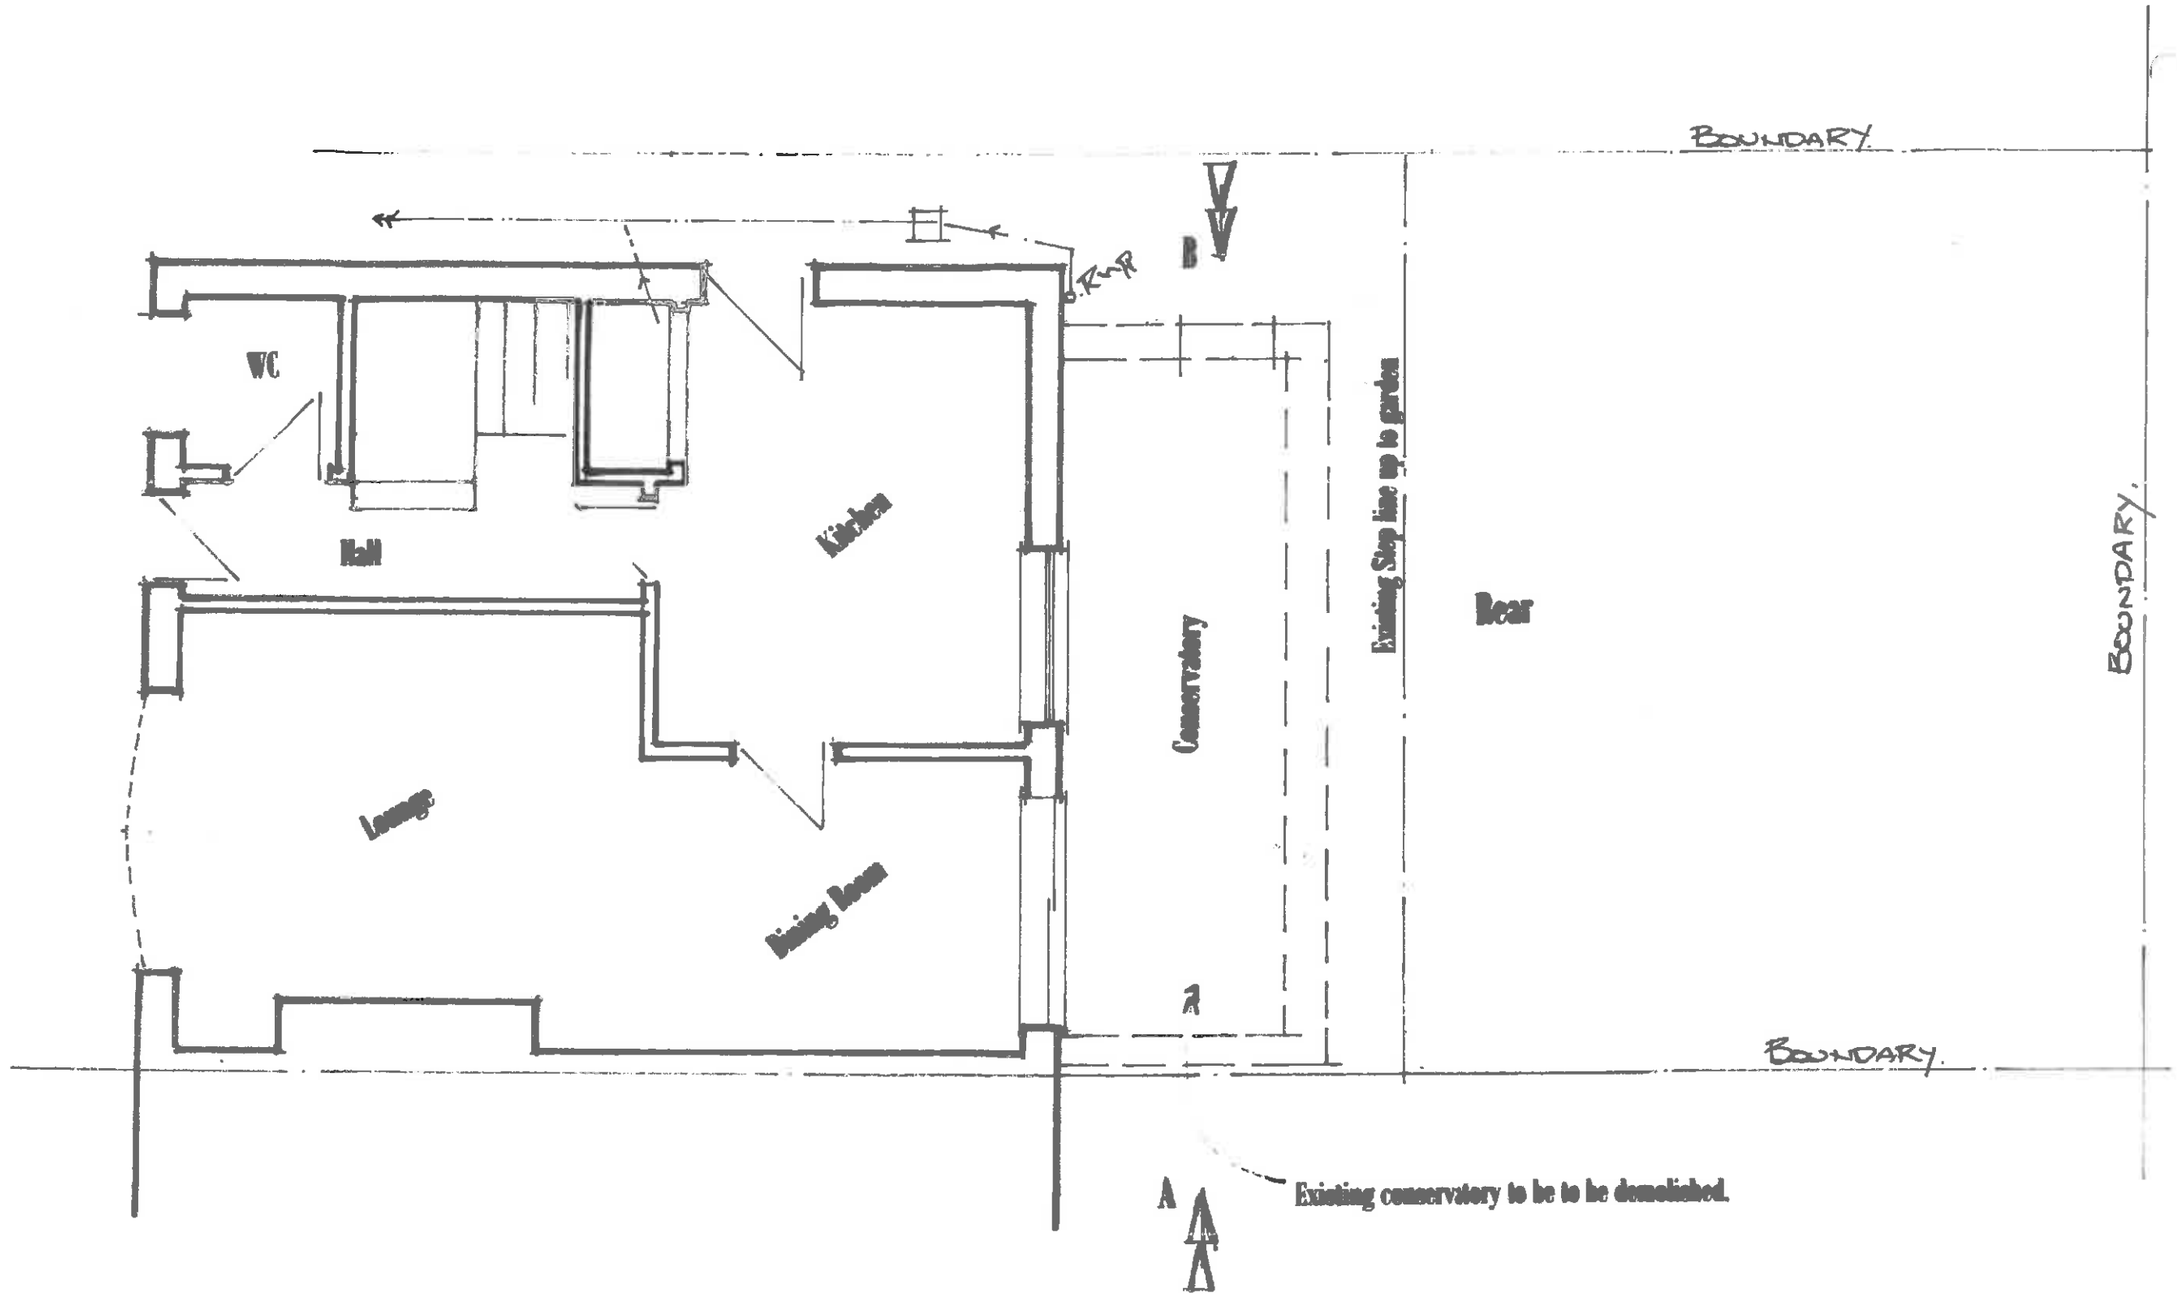


35 The Willows
Oxspring
Sheffield
S36 8ZZ

Existing Ground Floor Layout
1 : 50

01

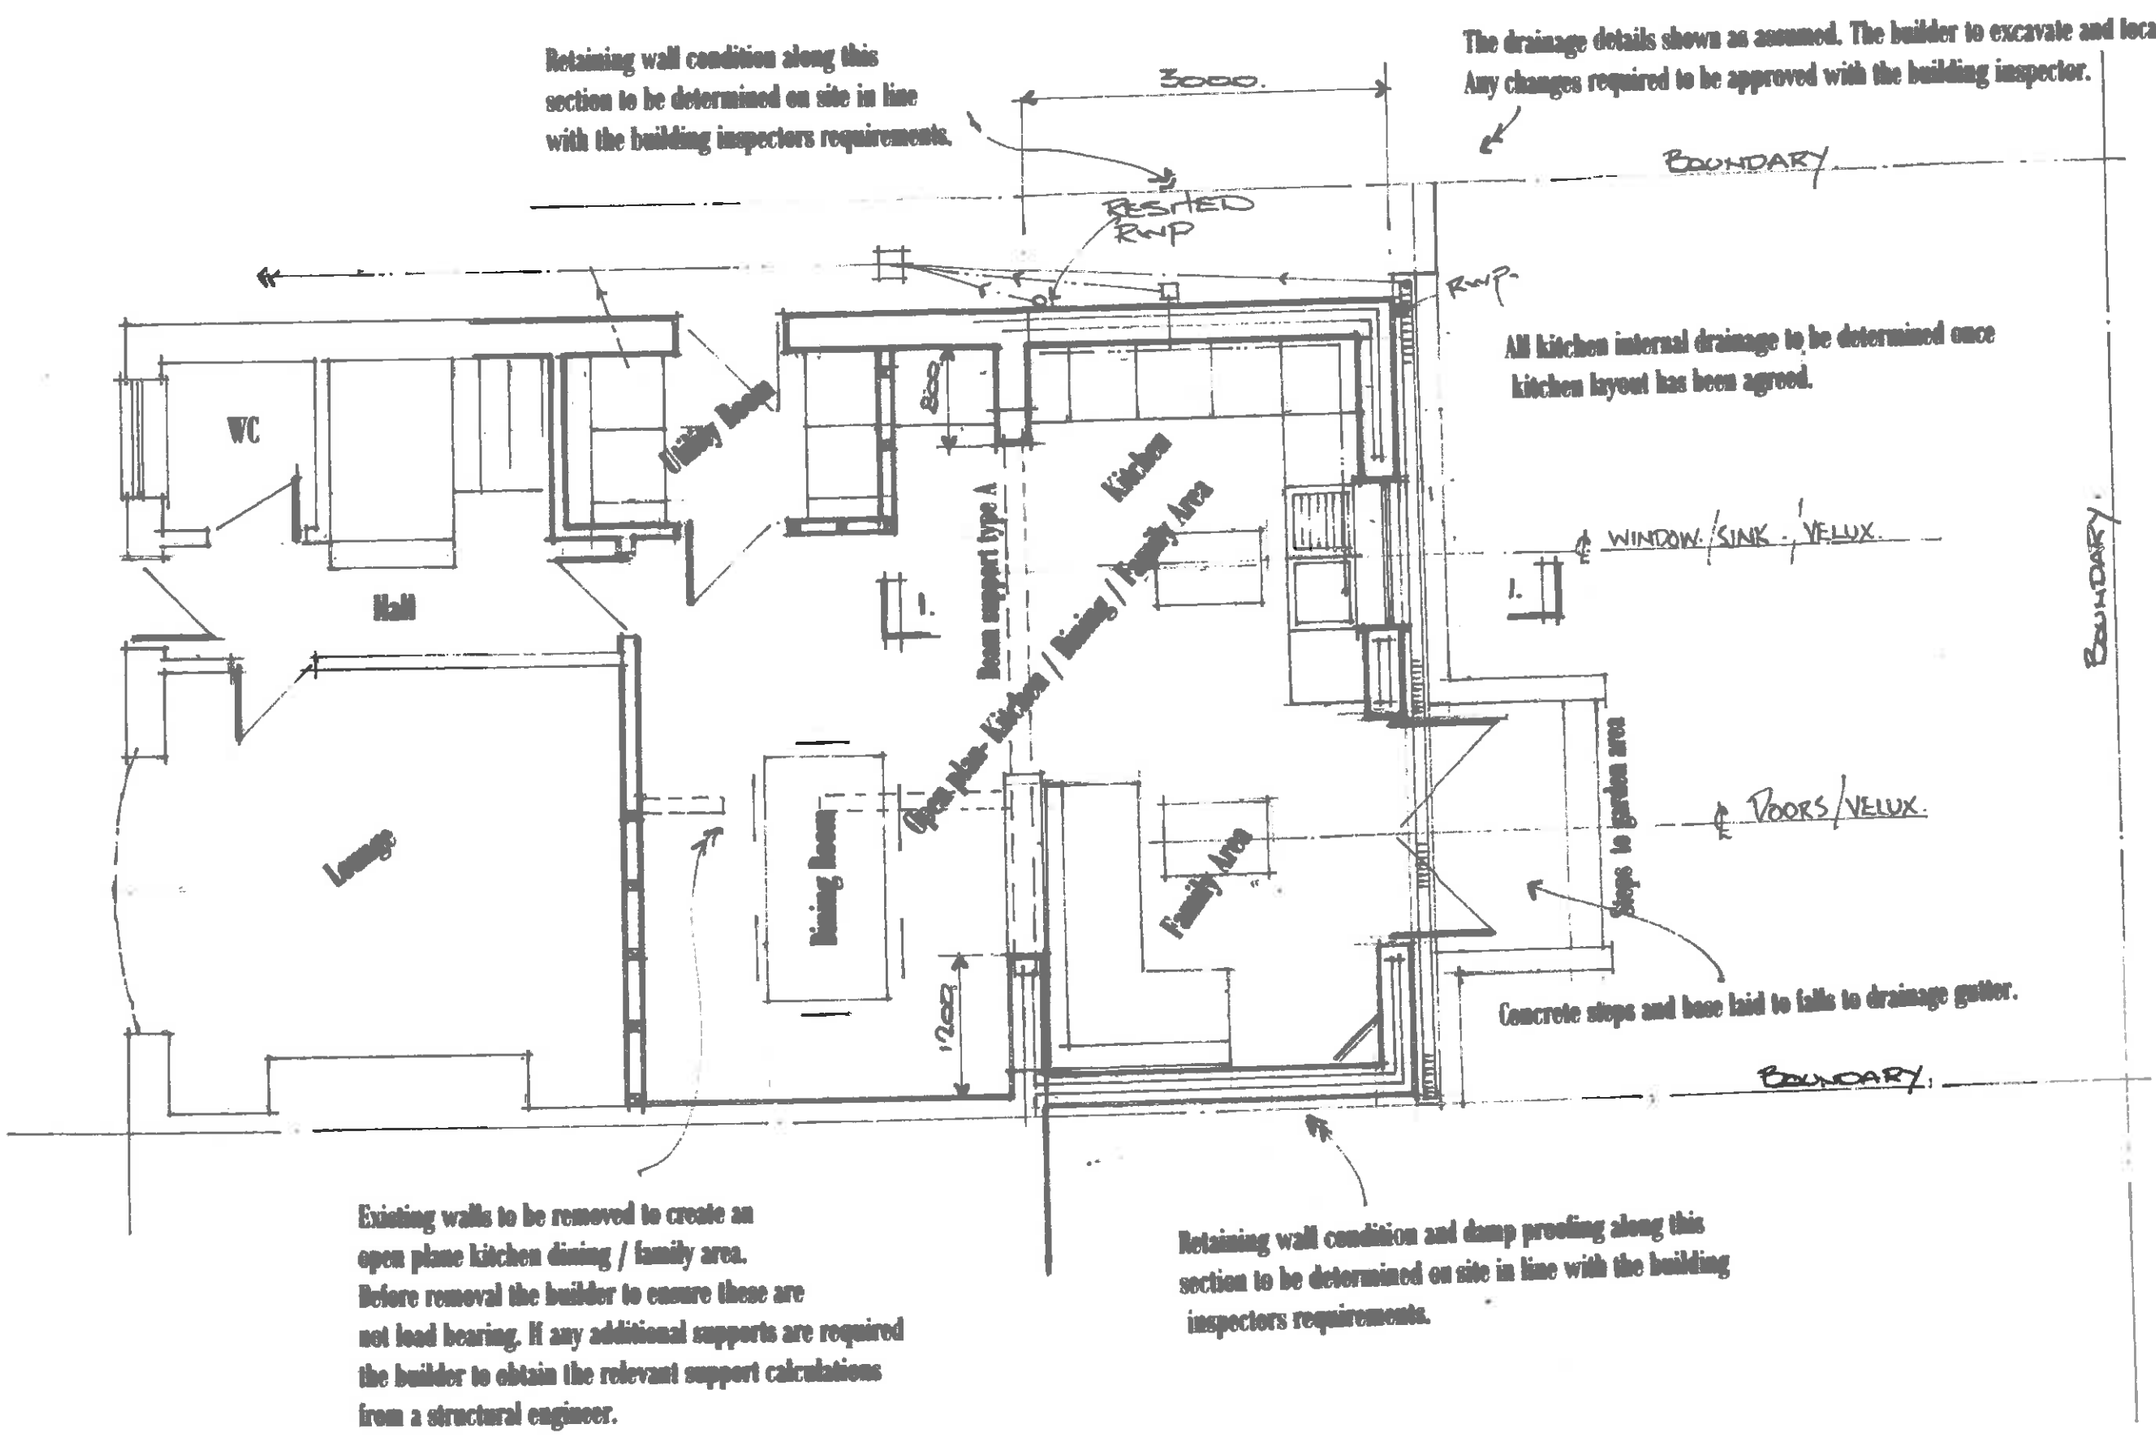

35 The Willows
Oxspring
Sheffield
S36 8ZZ

Proposed Ground Floor Layout

1 : 50

02