

H.M. LAND REGISTRY

TITLE NUMBER

SYK 107168

ORDNANCE SURVEY
PLAN REFERENCE

SE 4108

SECTION G



Scale
1/1250 Enlarged from 1/2500

COUNTY SOUTH YORKSHIRE


DISTRICT BARNSELEY

© Crown copyright 1974

BRIERLEY PARISH

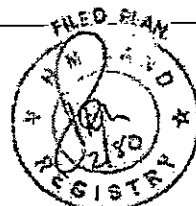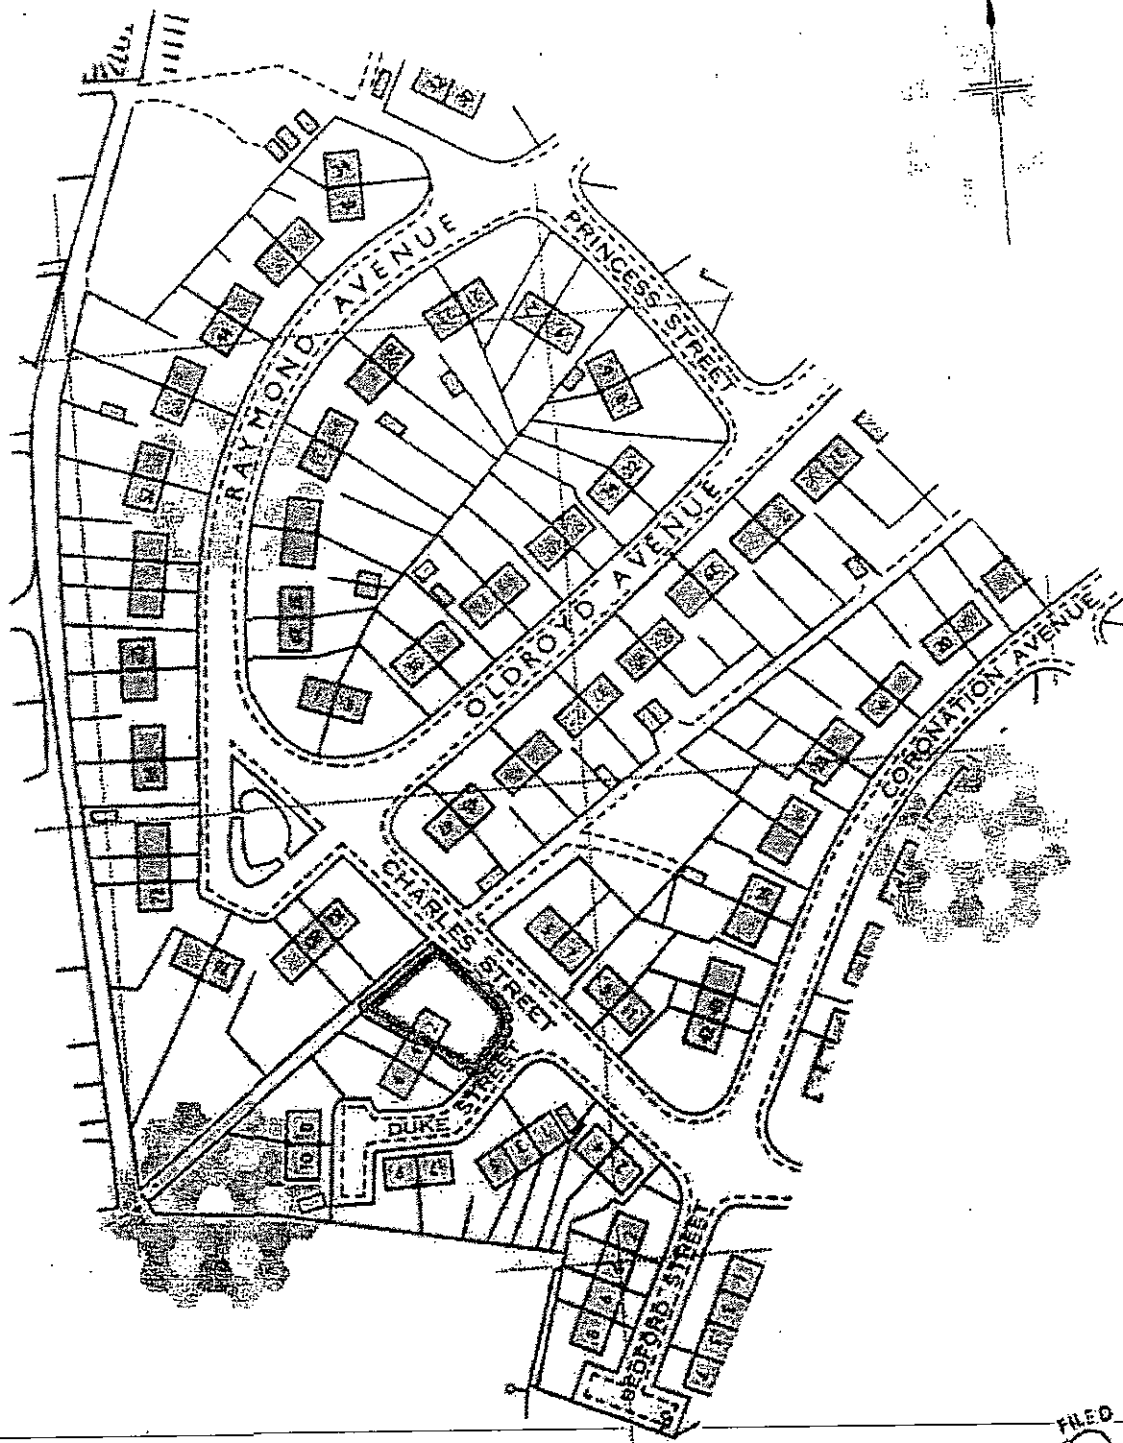


SCALE 1"=50

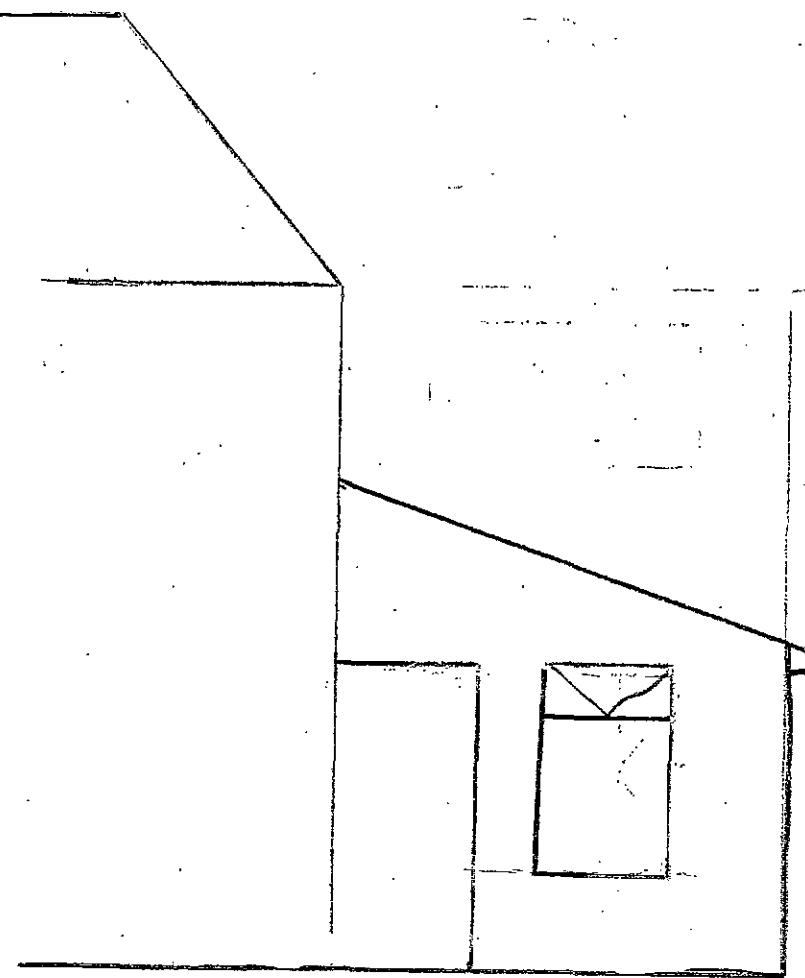


FRONT ELEVATION

ALL EXTENTION, TO BE
BUILT OUT OF BLOCK WORK.
THEN RENDERED TO MATCH
EXISTING BUILDING RENDER

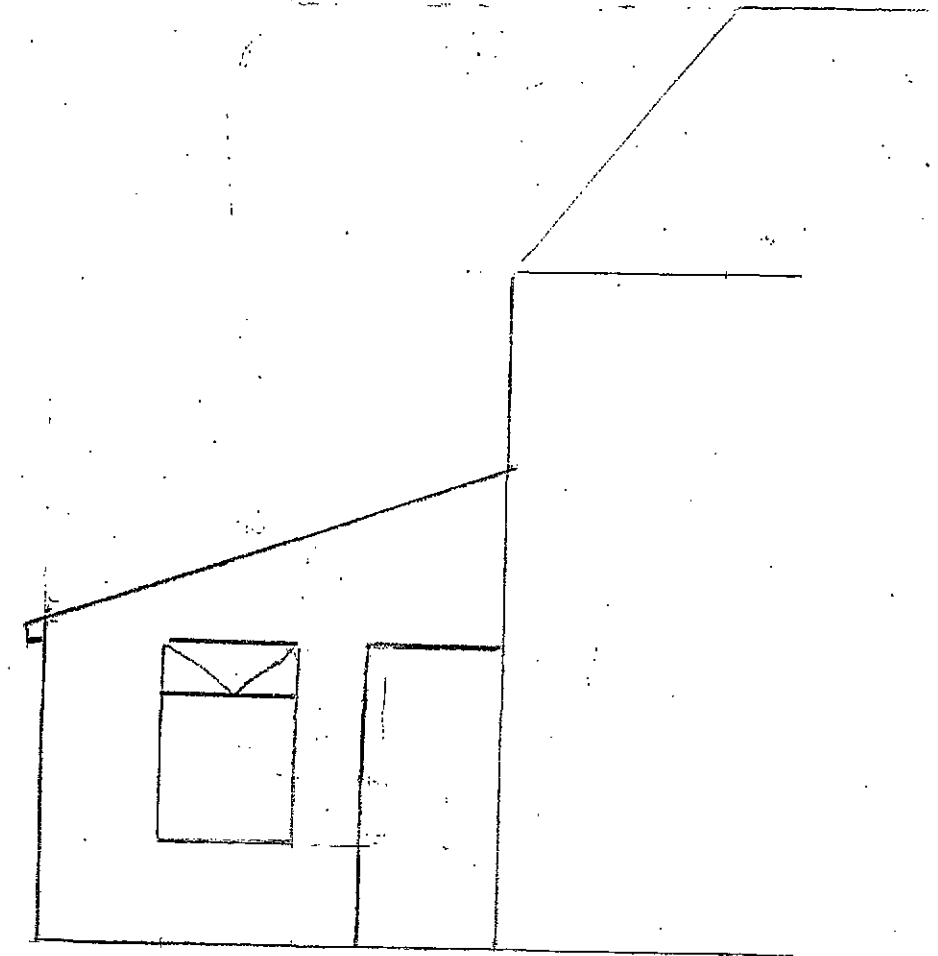

REAR ELEVATION

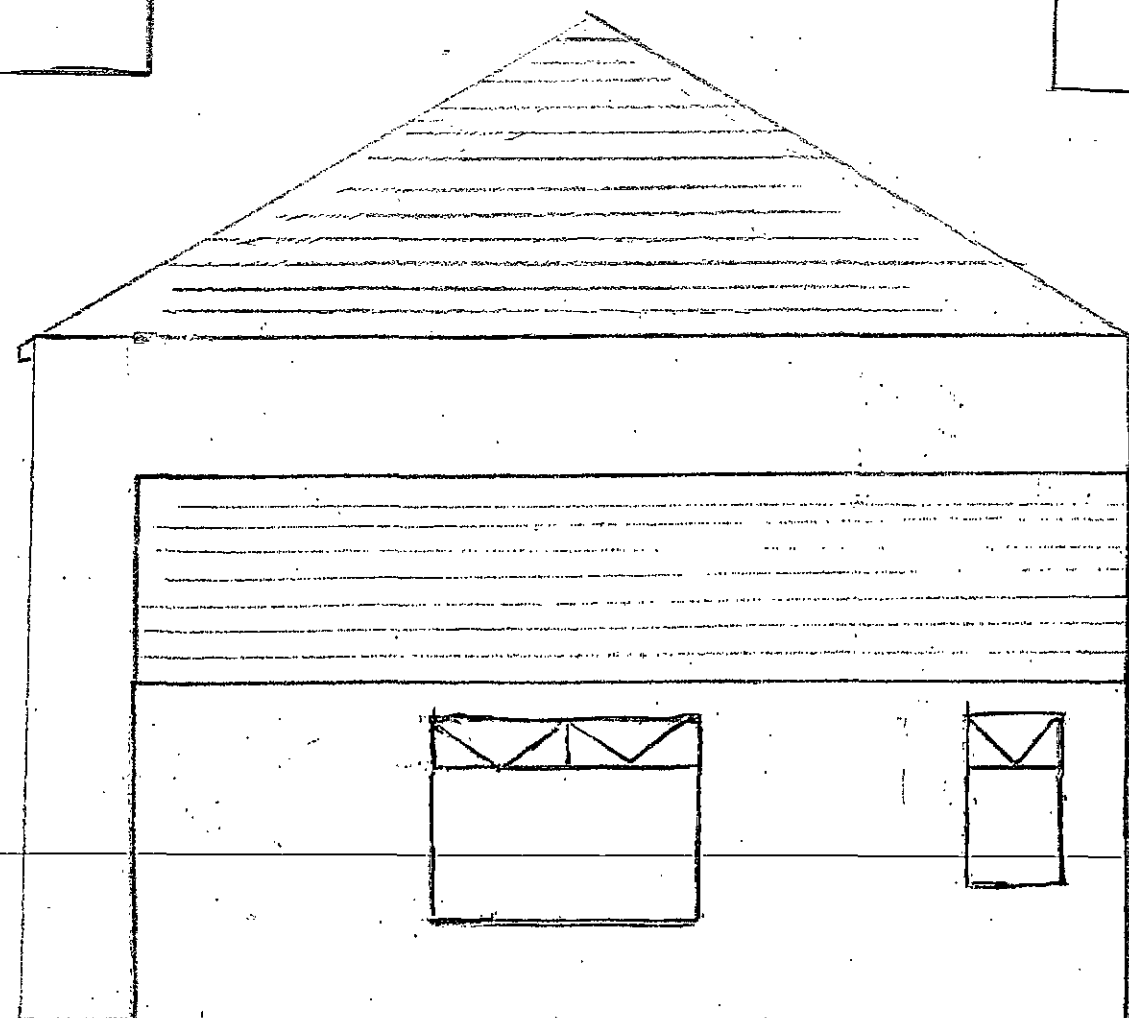

SIDE ELEVATION

SCALE 1:20.

EXISTING BUILDING

EXISTING KITCHEN.

GROUND FLOOR EXTENSION:

TOILET

-1575-

$= 1800$

1625

600

— 42 —

6050