


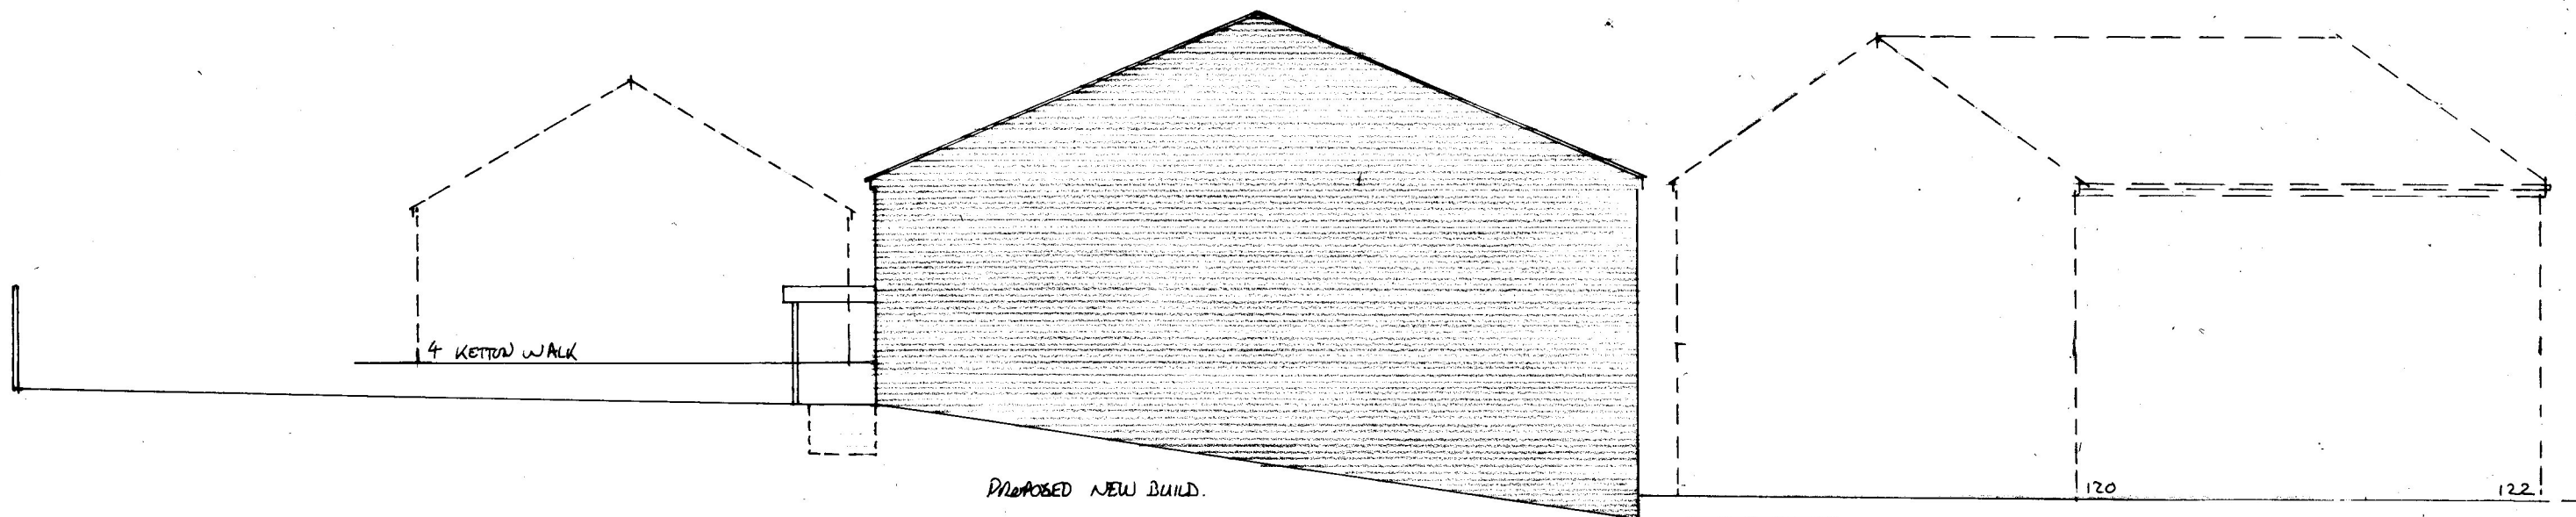
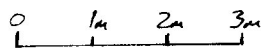


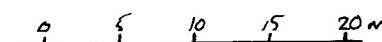

SECTION

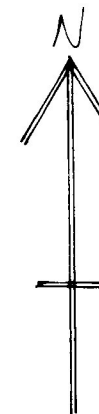

BLOCK PLAN SCALE 1:500

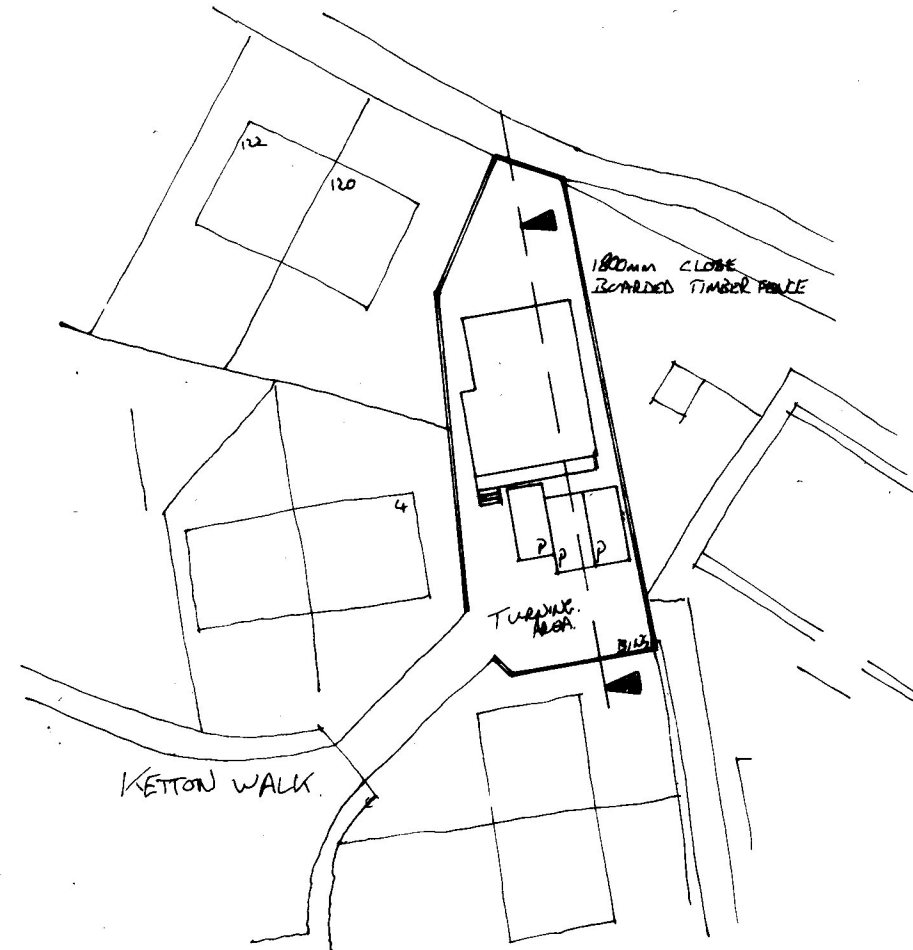

1:500.

GCP

ARCHITECTURAL
DESIGN AND
PLANNING
CONSULTANT

CROSSLANDS,
33 SUMMERVALE,
HOLMFIRTH, HD9 7AG.
TEL. 01484 686412
MOBILE. 07971 834366
EMAIL.

gregcross@sky.com

This drawing together with the
design it illustrates is copyright
and may only be reproduced with
the consent of GCP. Check all
dimensions on site.

Client: D Greasley & B Weldon.
21 Banksome Avenue,
Barnsley,
S70 6HX.

Site : Ex Depot,
Ketton Walk,
Barnsley,
S75 2NB.

SITE SECTION.
BLOCK PLAN.
Drawing Ref: D.G/03
Scale: 1:50; 1:100. 1:500
Date: March 2014
Author: GC
Revisions: