

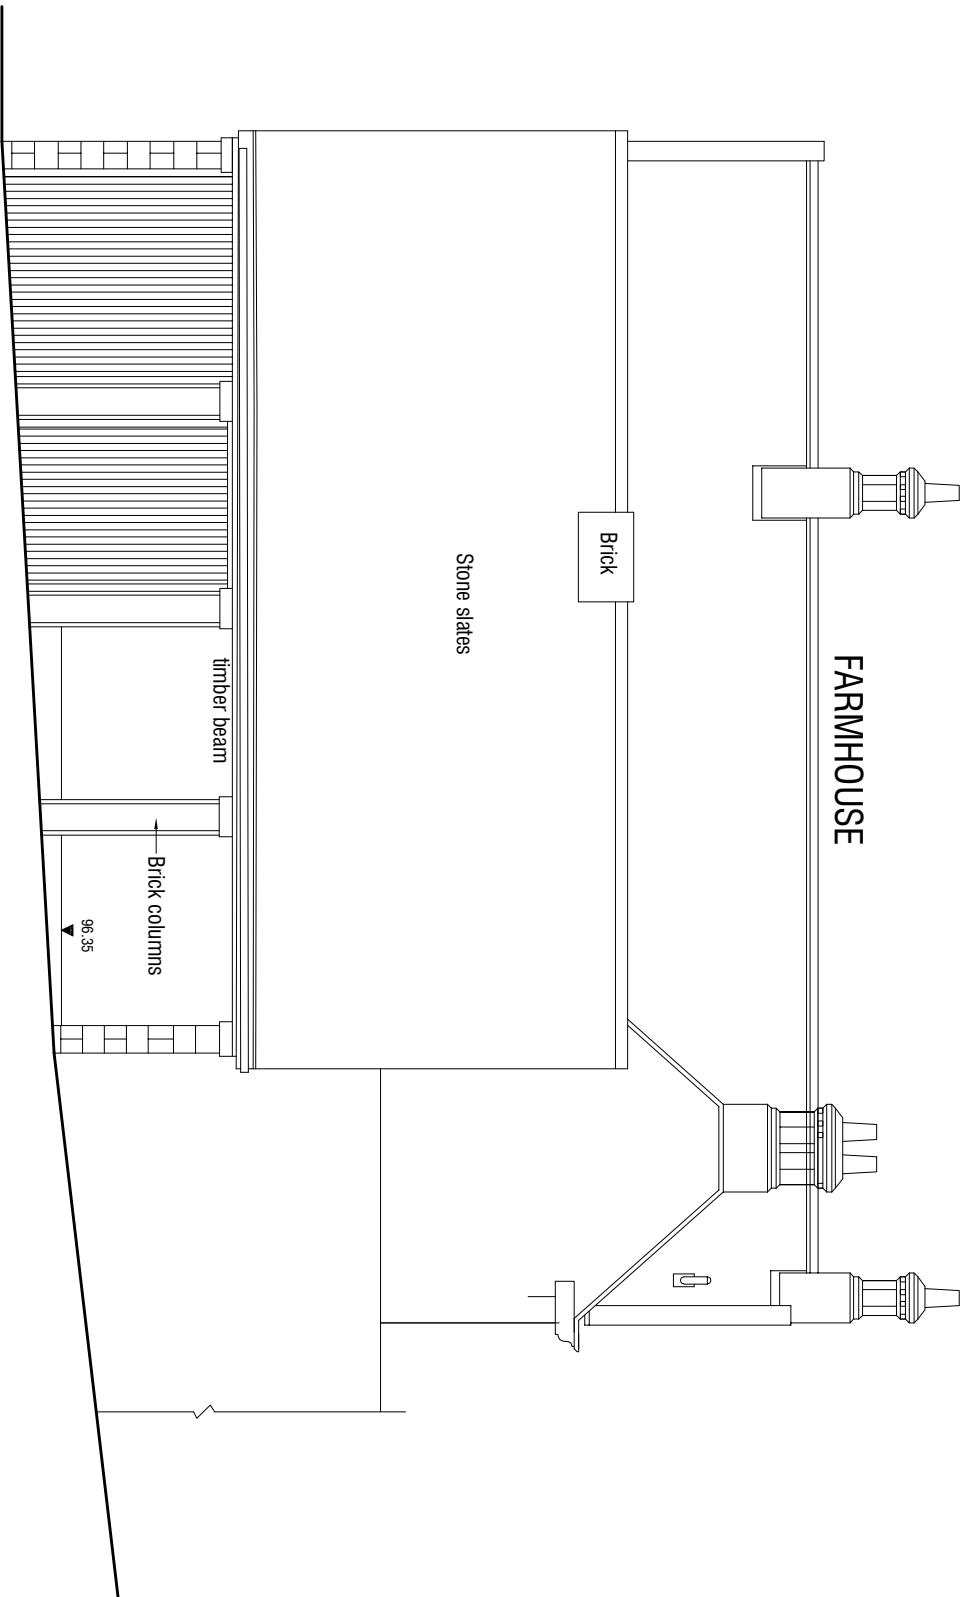
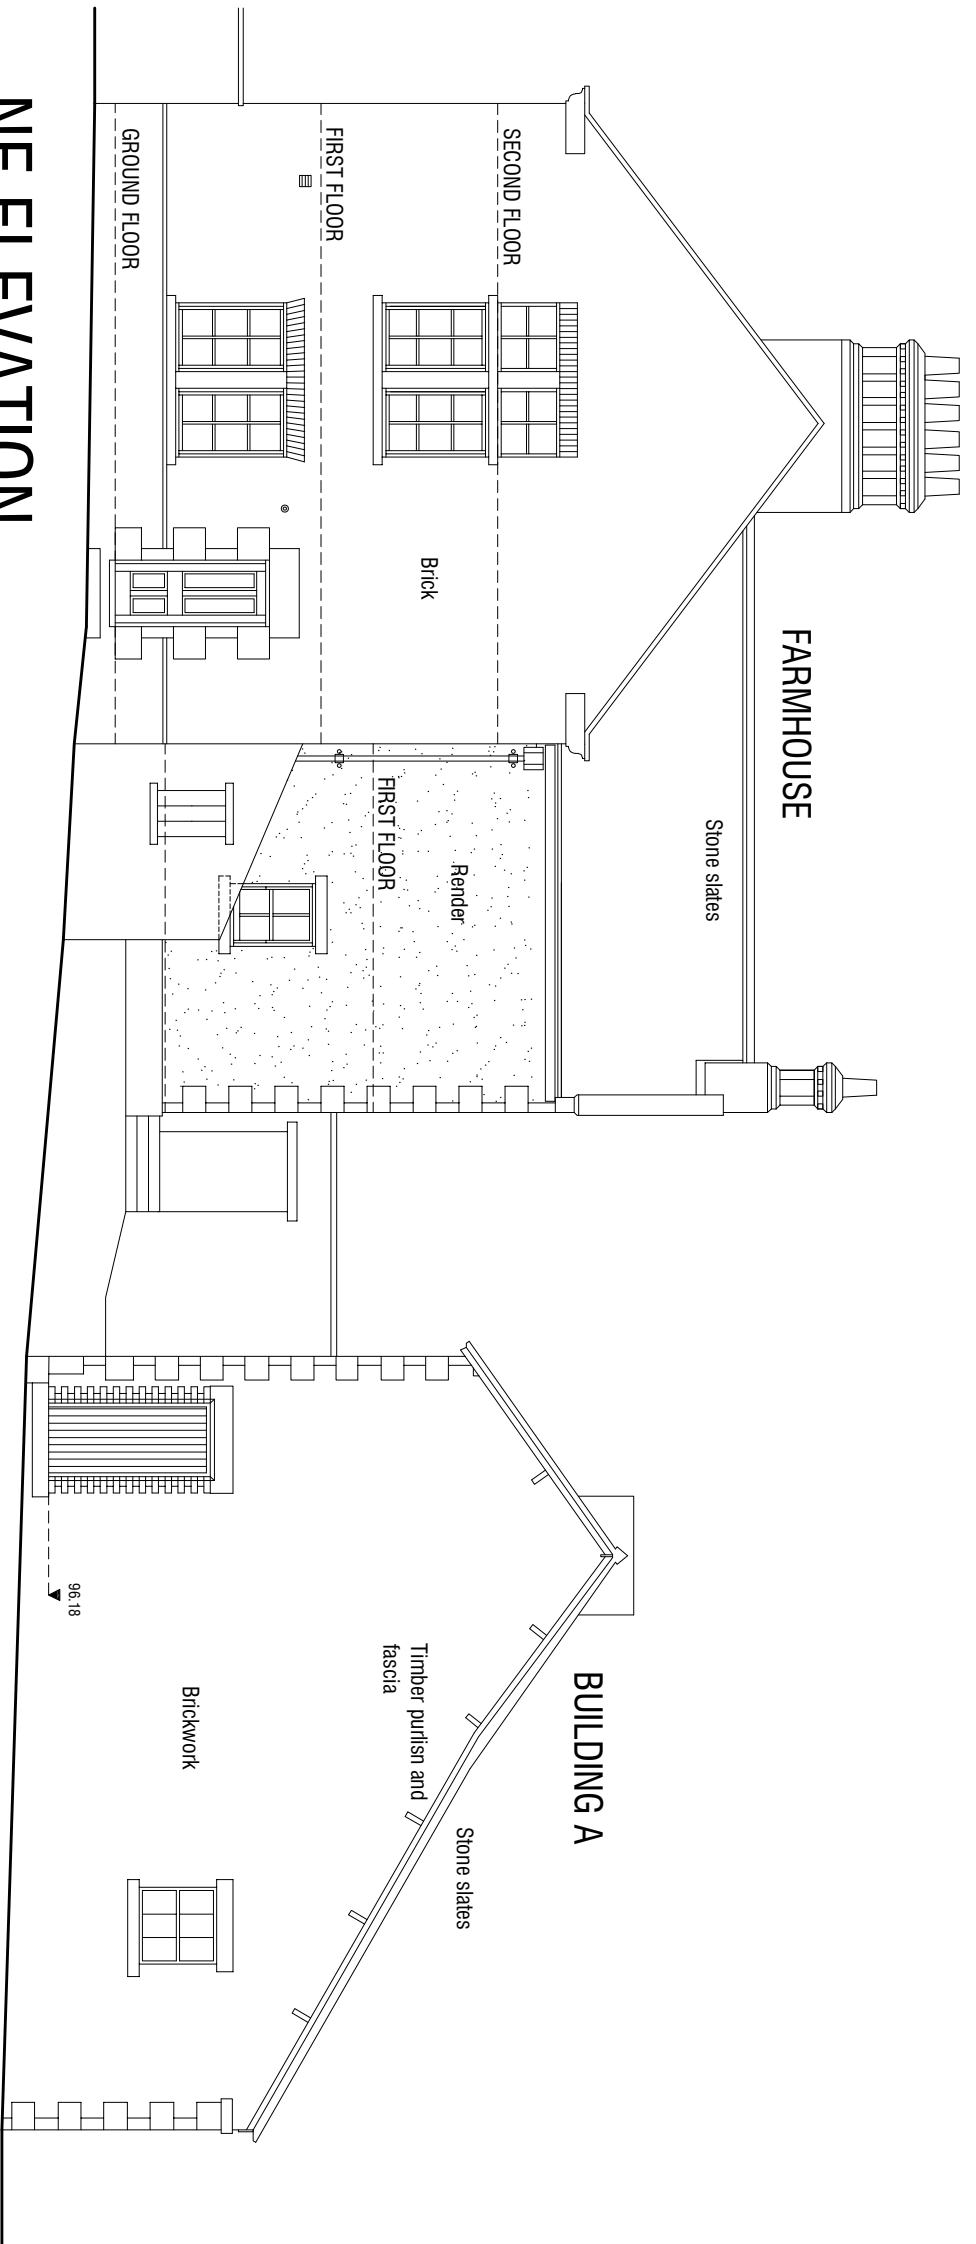
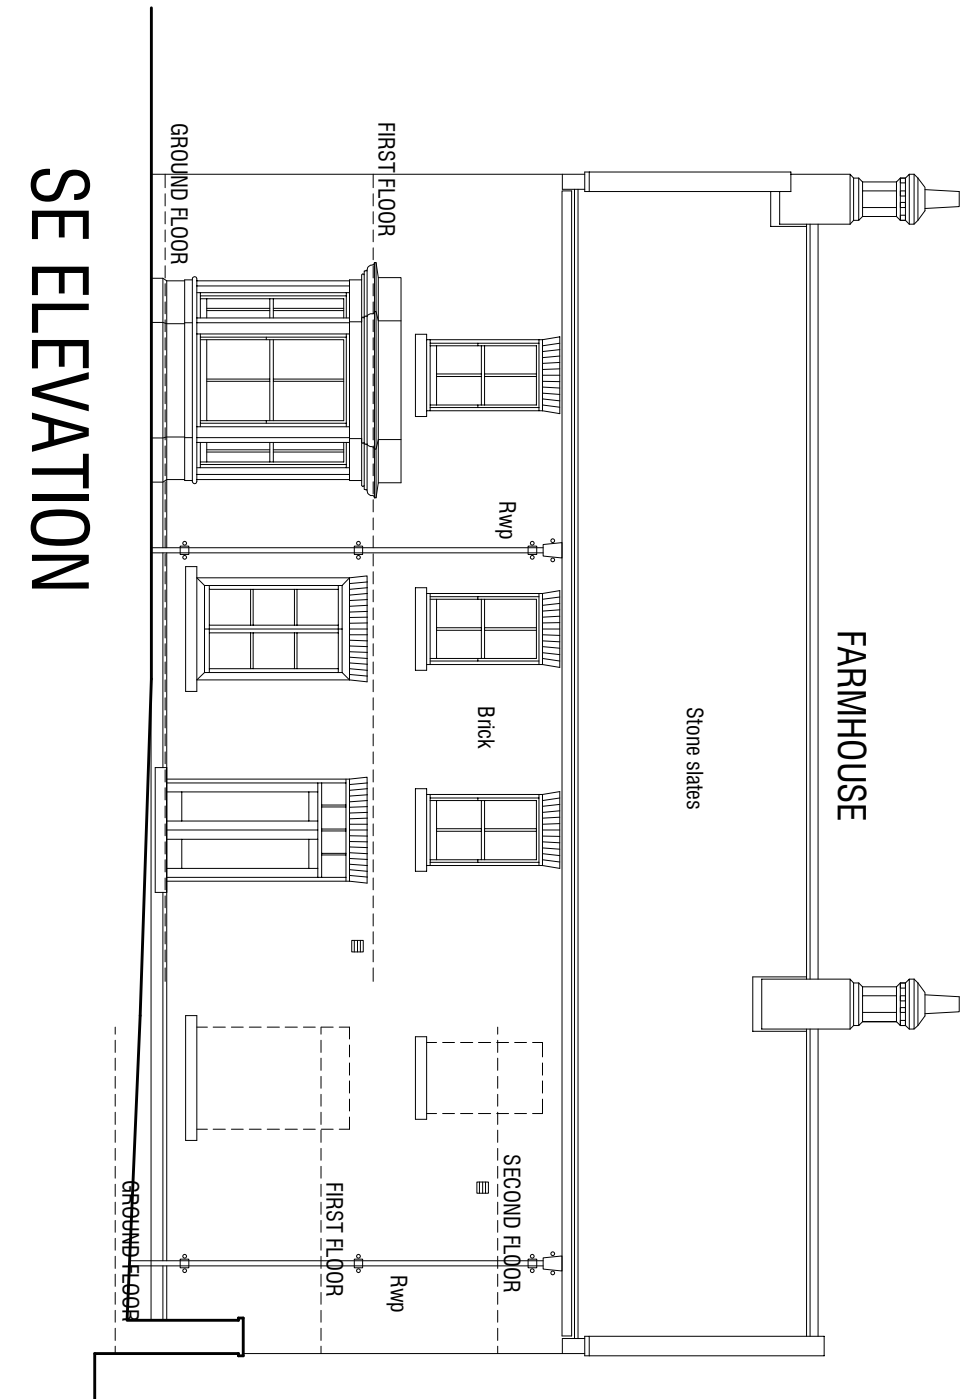
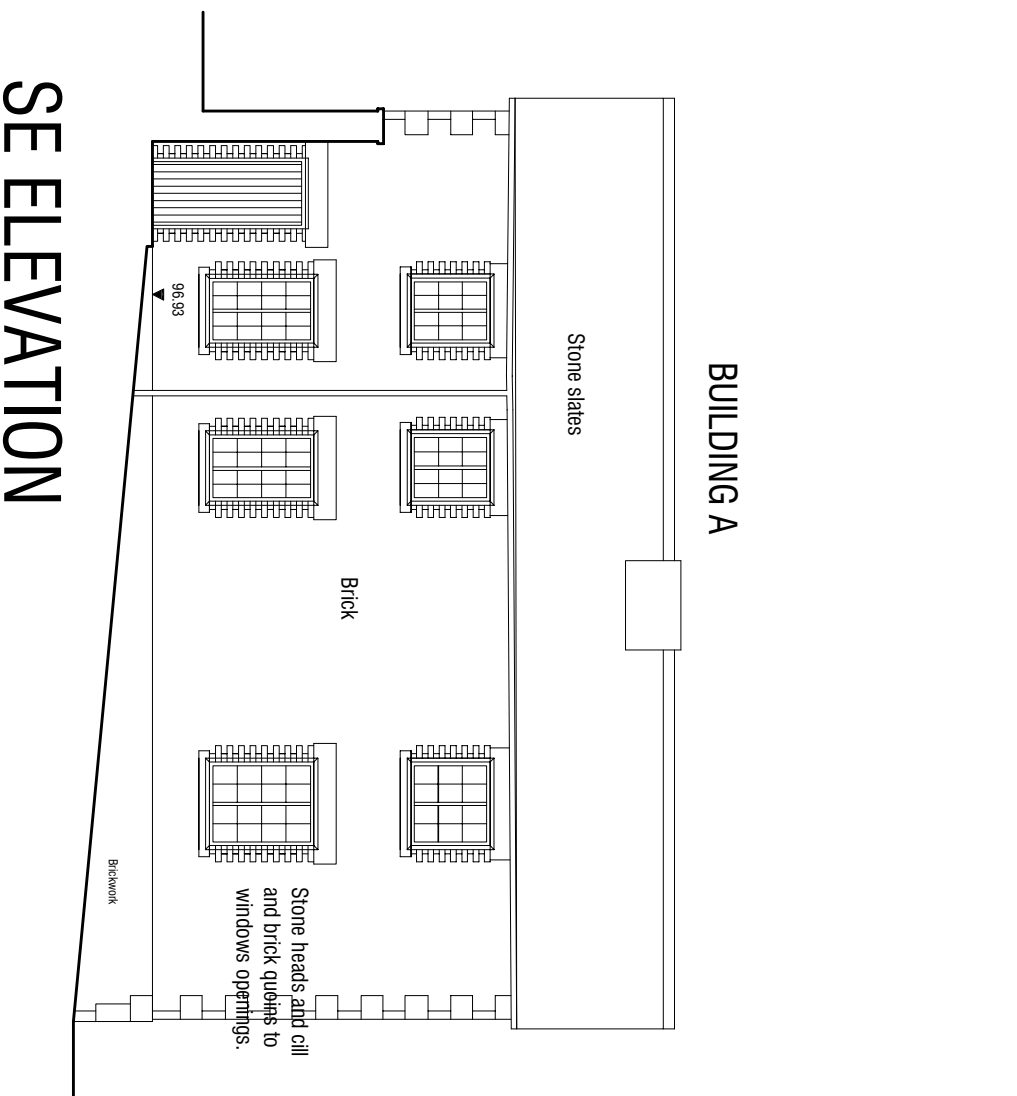


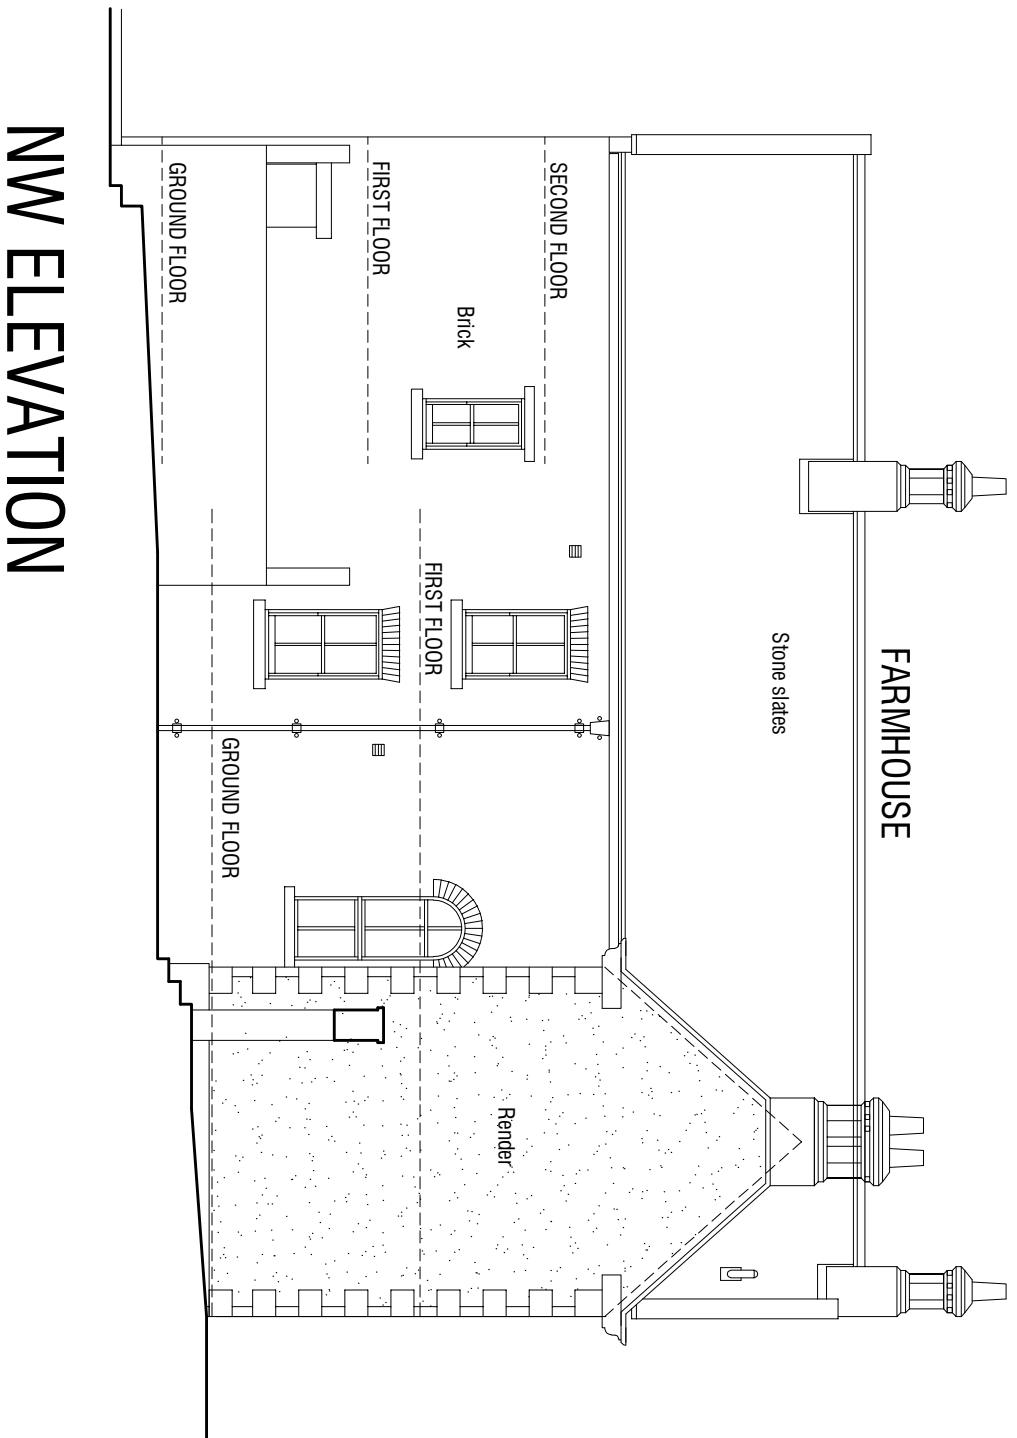

SE ELEVATION

NE ELEVATION

SE ELEVATION

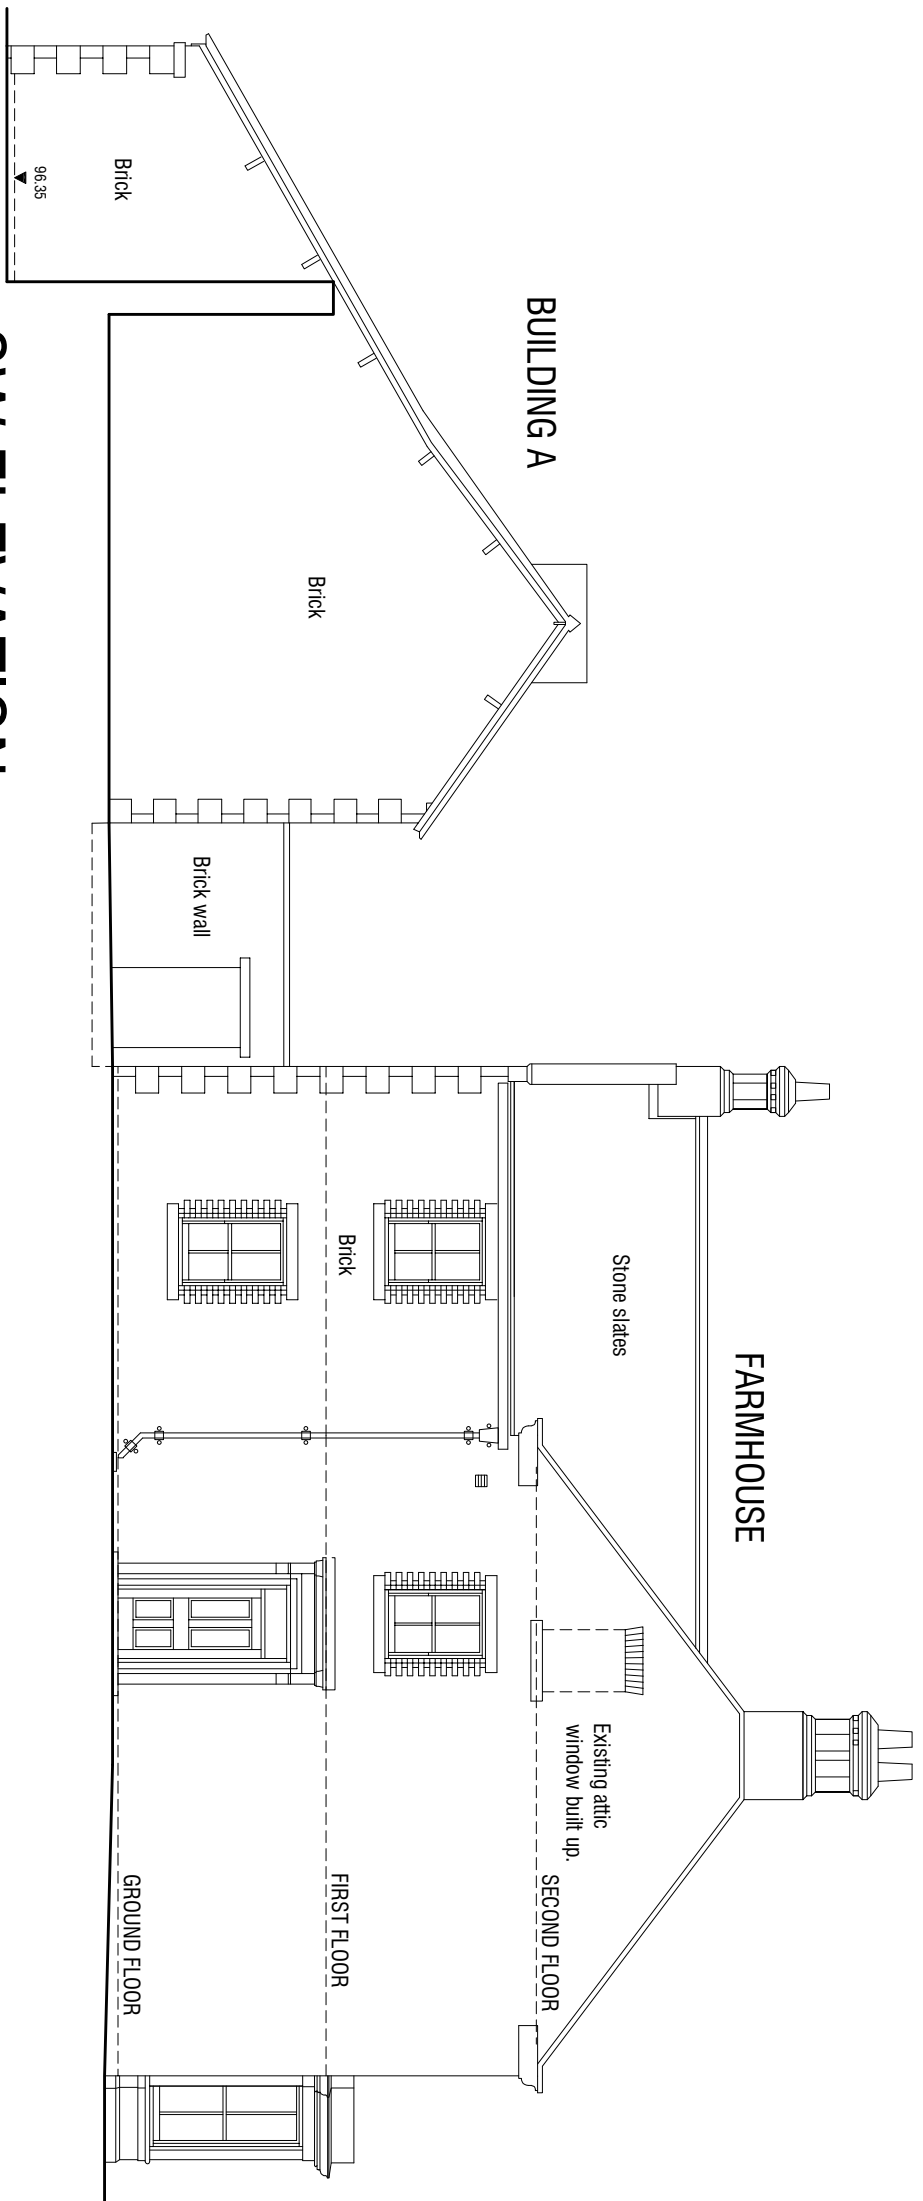

SW ELEVATION

NW ELEVATION

SE ELEVATION

FALL HEAD FARMHOUSE
AND BARNS
FALL HEAD LANE
SILKSTONE
BARNSLEY S75 4LB

AS EXISTING
ELEVATIONS 1
FARMHOUSE & BARN A

mbroothdesign
architectural design and building consultants
Barnsley, South Yorkshire
Barnsley Close Barnsley
S70 2EL
T: 01226 286206
M: 01226 286206
E: mark@mbroothdesign.co.uk

Scale: 1:100 @ A1
Date: DEC 2019
Dwg No: **S03**
Rev: -
Drawn: MJB
Ref: 19.33

© 2019 mbroothdesign. All Rights Reserved. This drawing is the property of mbroothdesign and is not to be reproduced without written permission. Dimensions to building outline in existing buildings are to be checked and verified on site.