


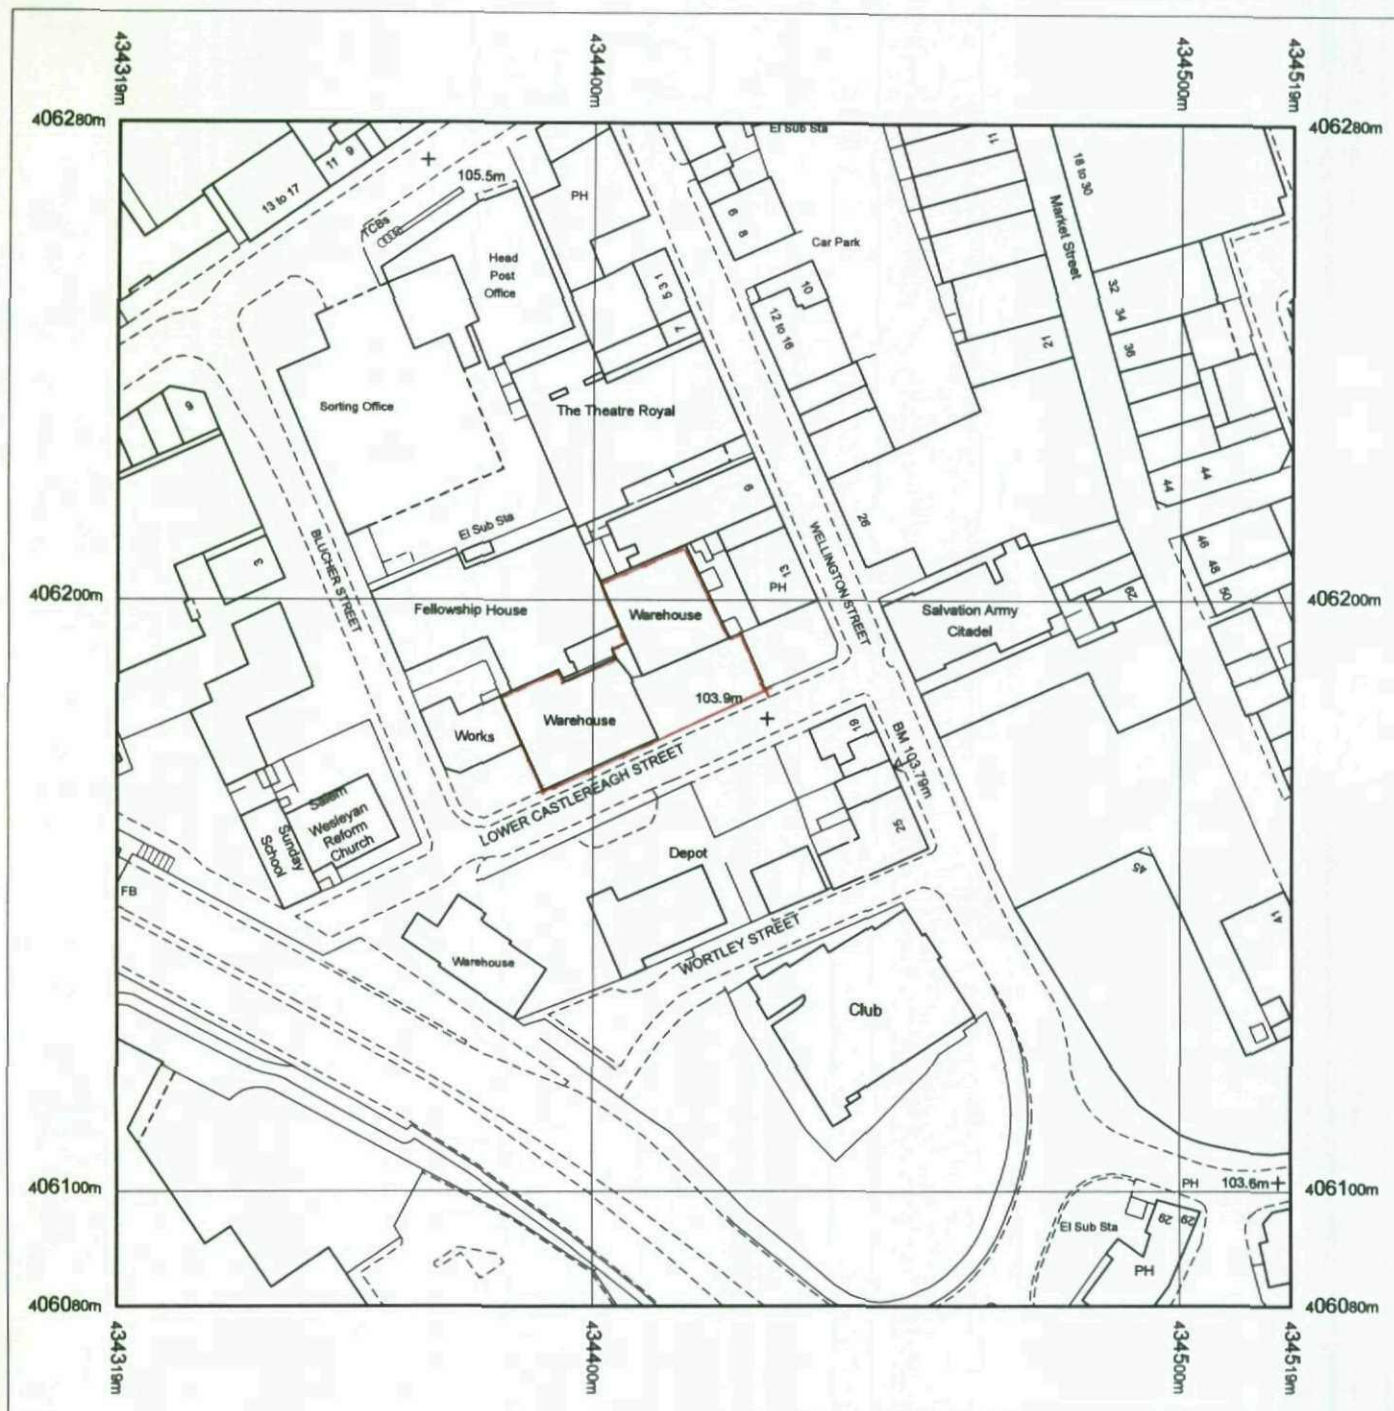


Produced 03.07.2008 from the Ordnance Survey National Geographic Database and incorporating surveyed revision available at this date. © Crown Copyright 2008.

Reproduction in whole or part is prohibited without the prior permission of Ordnance Survey.

Ordnance Survey and the OS Symbol are registered trademarks and OS Sitemap is a trademark of Ordnance Survey, the national mapping agency of Great Britain.

The representation of a road, track or path is no evidence of a right of way.

The representation of features as lines is no evidence of a property boundary.

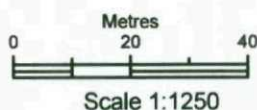


Supplied by: **Latitude - Southampton**

Serial number: 01338700

Centre coordinates: 434419 406180.5

Further information can be found on the OS Sitemap Information leaflet or the Ordnance Survey web site:
www.ordnancesurvey.co.uk

Mr Preka
34 Birchall Walk
Crewe
Cheshire
Cw2 6lj

 

Whom it may concern ,

I am writing to you due to my recant application (no.2008/0866 invalid,) as I received a letter regarding my application for planning permission for tempary change of use to hand car wash for which you have required 3 documents which are :

- . Elevation of any buildings
- . 3 copies of location plan
- . 3 copies of site layout plan

As to a previous conversation with a colleague of yours (1 to1 and telephone conversation)

They stated that because I am not building or making any changes to the land that I only need to provide 3x copies of the location plan .

Kind regards

