
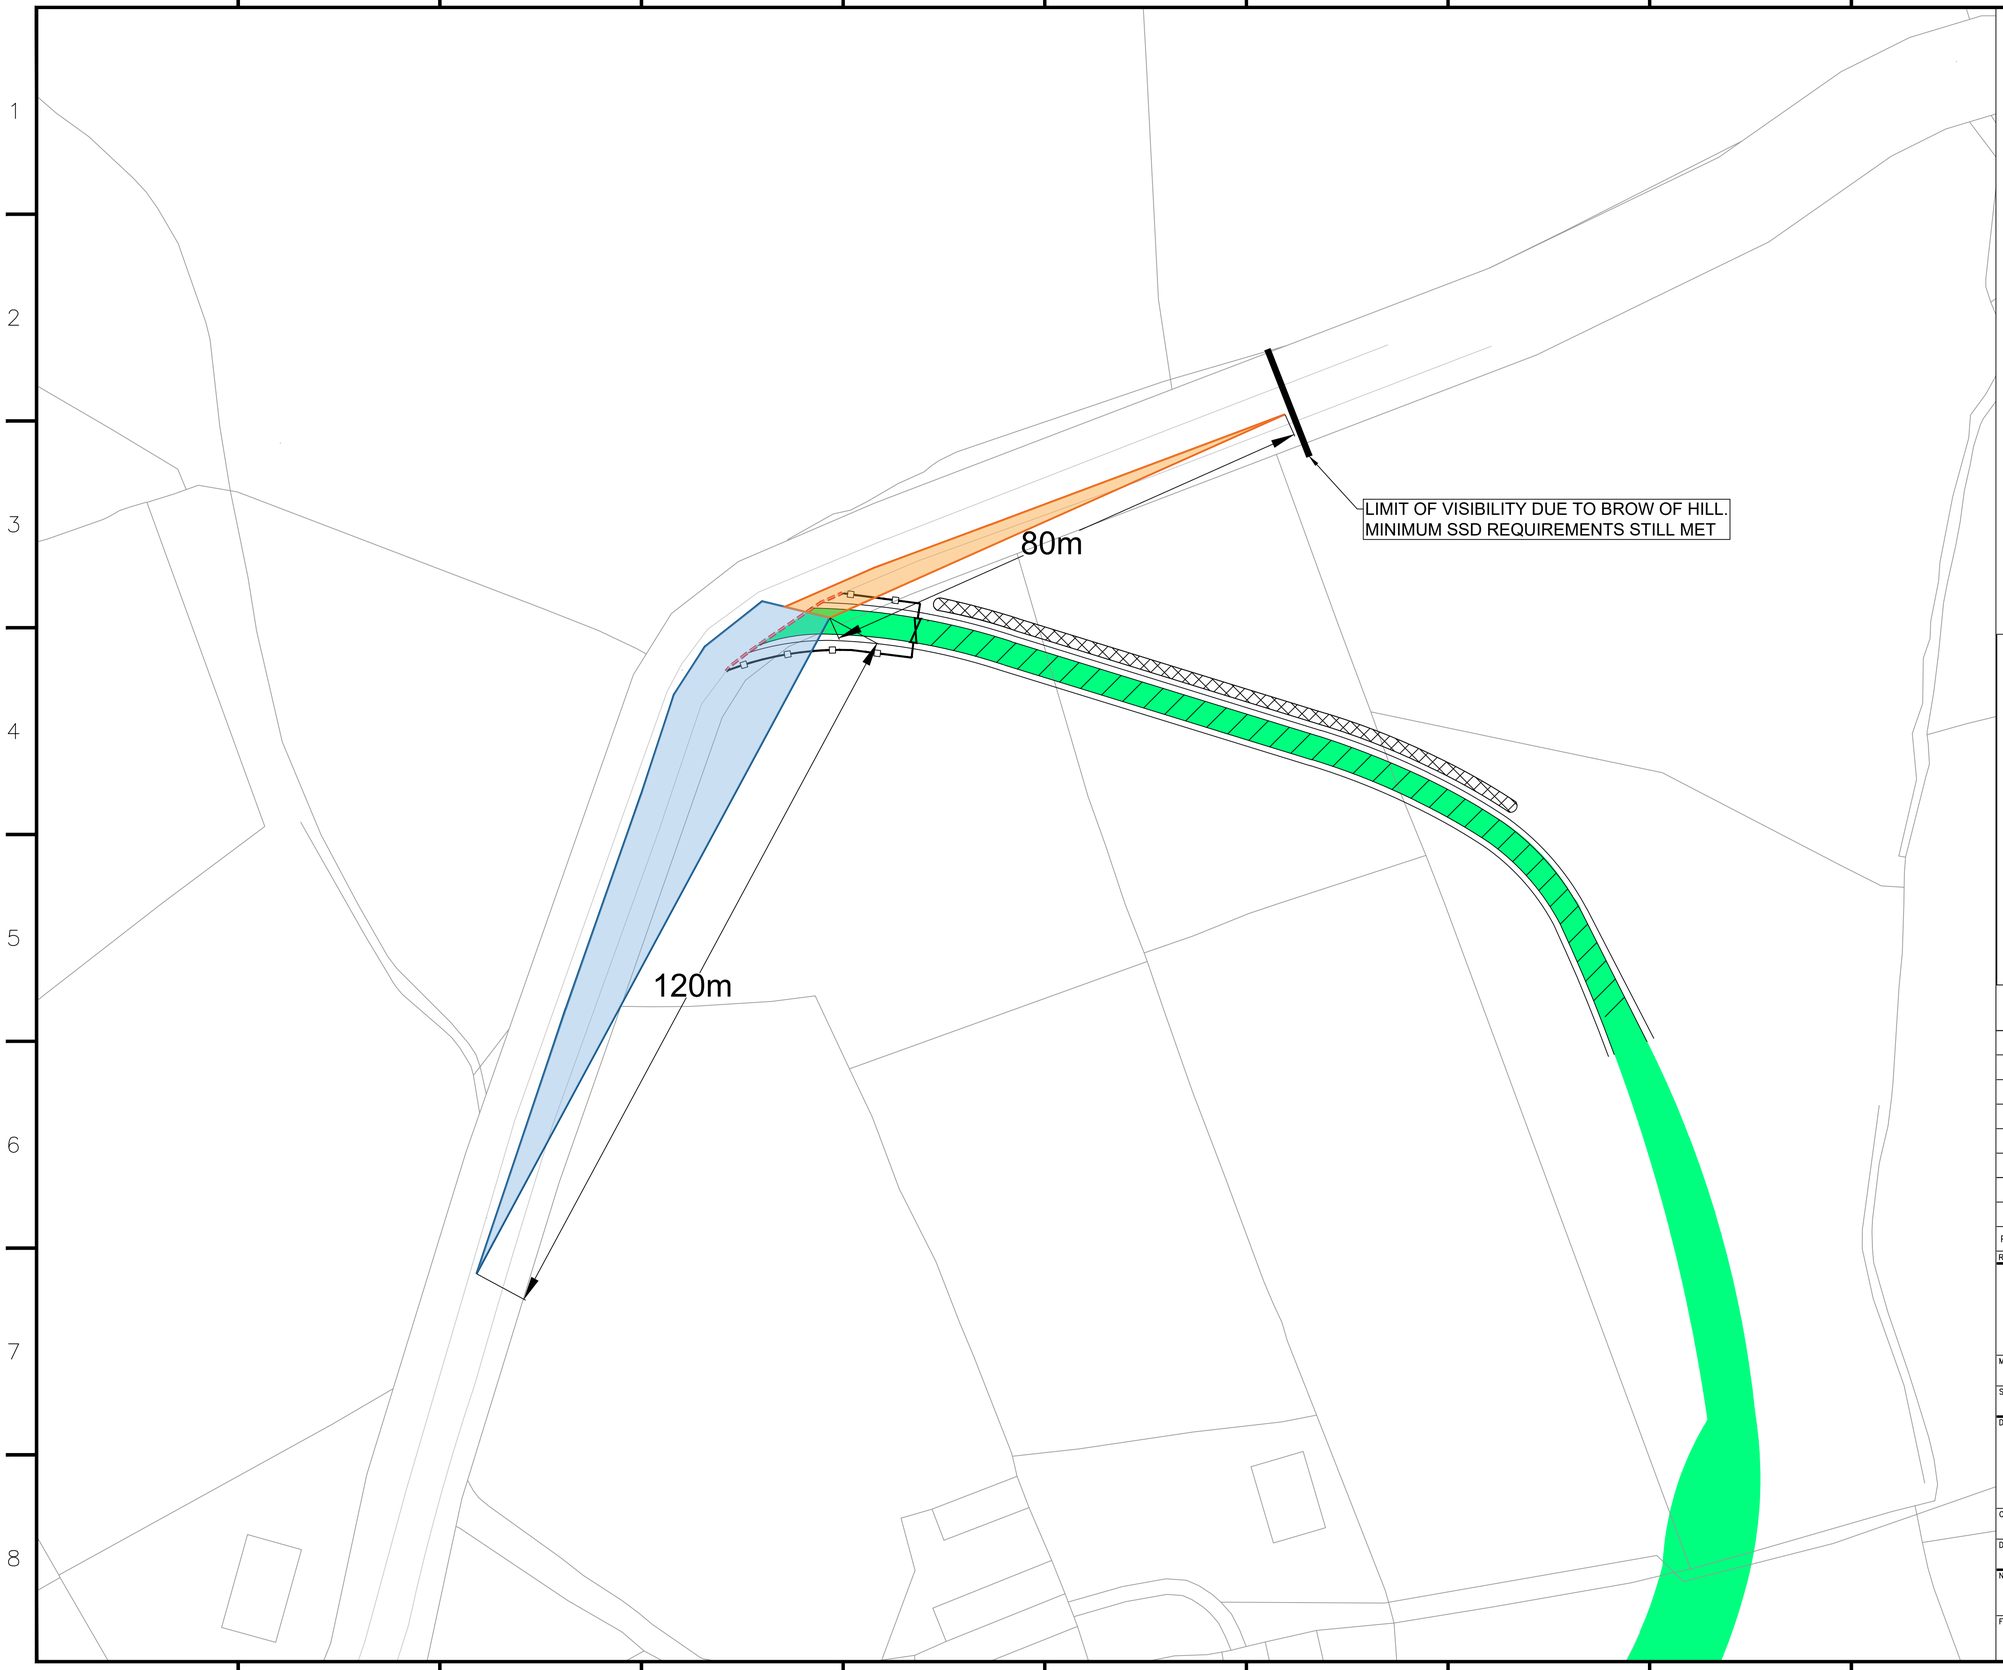


NOTES:

1. ALL MEASUREMENTS ARE IN METRES UNLESS OTHERWISE STATED.
2. BACKGROUND MAPPING IS BASED ON OS MAP DATA ONLY.

KEY:

- PROPOSED ACCESS ROAD
- PROPOSED ACCESS TRACK
- EARTH BUND
- POST AND RAIL FENCE WITH GATE
- STONE WALL AND GATE TO BE TAKEN DOWN AND SET ASIDE FOR REUSE
- VISIBILITY NORTH
- VISIBILITY SOUTH

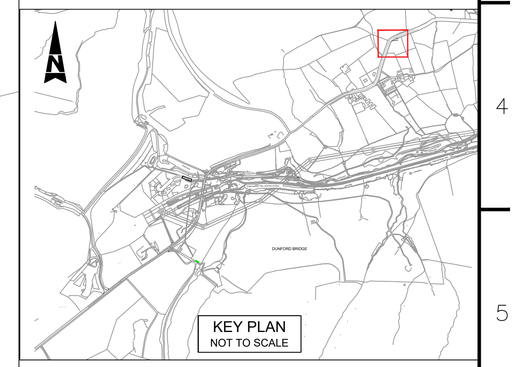

PURPOSE: ISSUED FOR PLANNING

Rev	Description	Cre'd	Chk'd	App'd	Date
P1	FIRST ISSUE	RAB	RR	RR	20/11/19

nationalgrid

Master Scheme No:	Sub-Scheme No:	Site:
33492	–	400KV OHL

Scheme Name: VISUAL IMPACT PROVISION – WORK PACKAGE 1
PEAK DISTRICT NATIONAL PARK

Document Title:

AP7 VISIBILITY SPLAYS

Created by:	Date:	Checked by:	Date:	Approved by:	Date:
R.A.Brown	20/11/19	R.Raveendran	20/11/19	R.Raveendran	20/11/19

Development Eng:	Document Type:	Scale:	Format:	Sheet(s):	Rev:
D.SPURR	LAY	1:500	A1	1 OF 1	P1

National Grid Document Number:

PDD–33492–LAY–083

FEED Document Number:

–