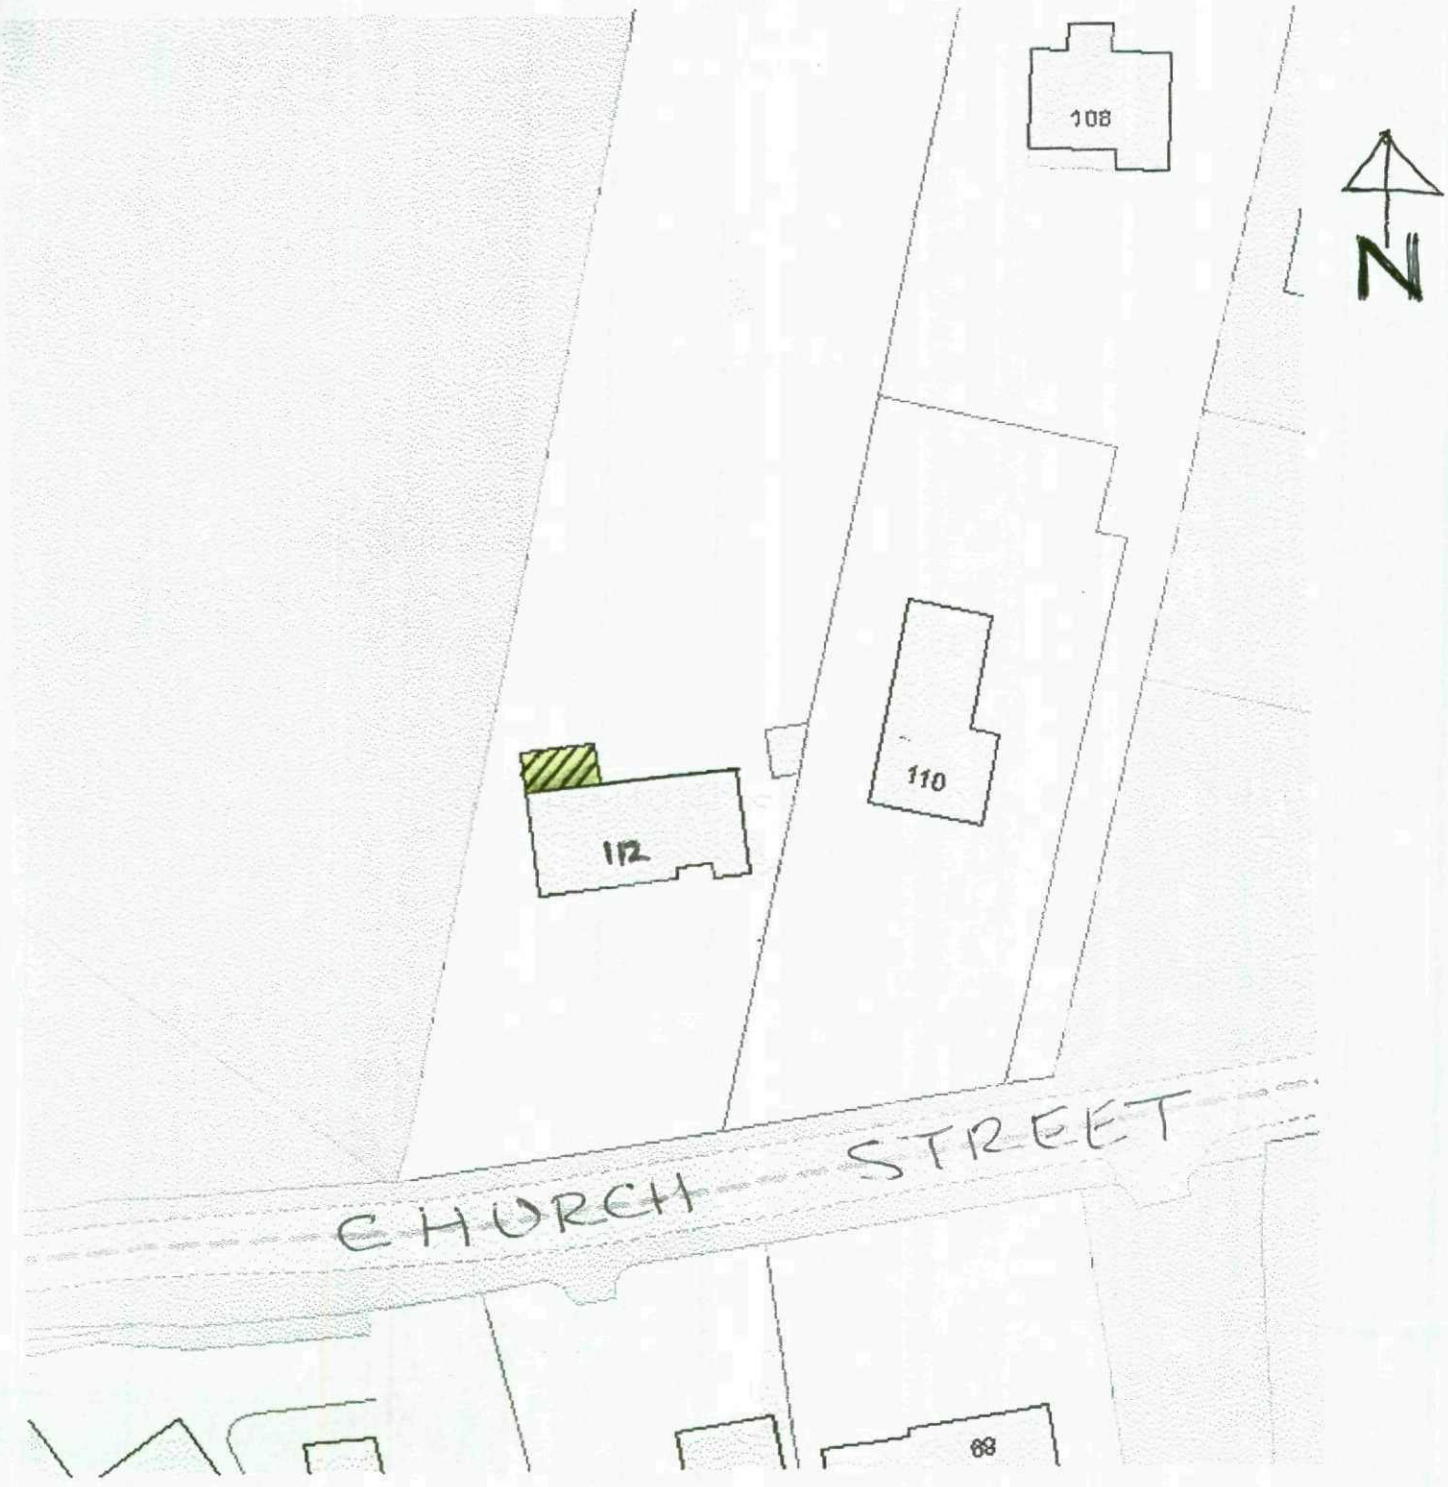



BLOCK PLAN 1:500