


11658. 74-10.

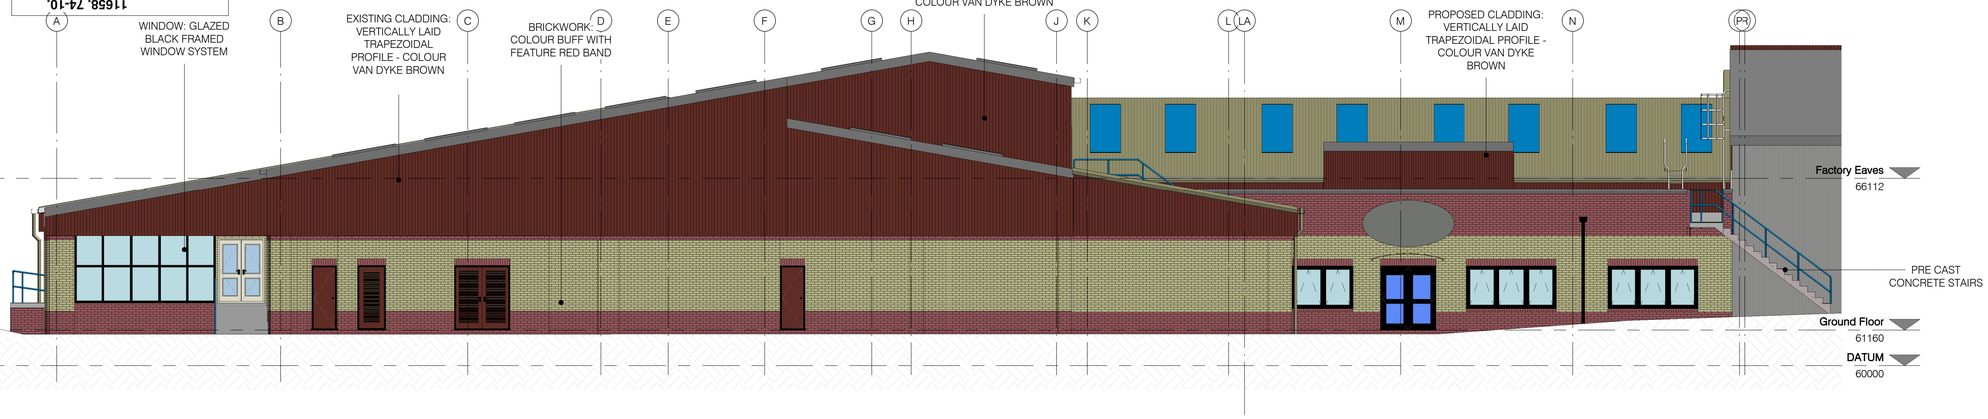

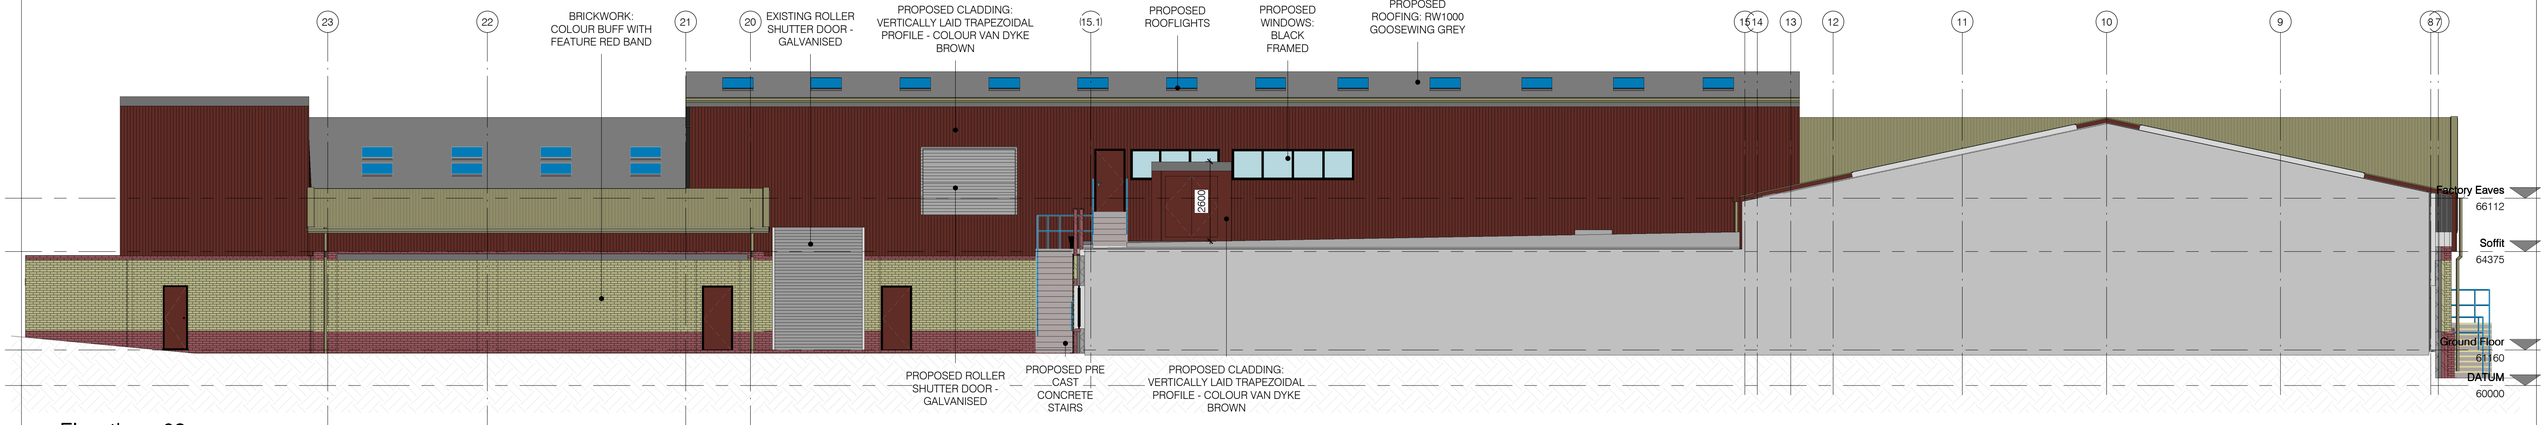


Elevation - 02

1 : 100

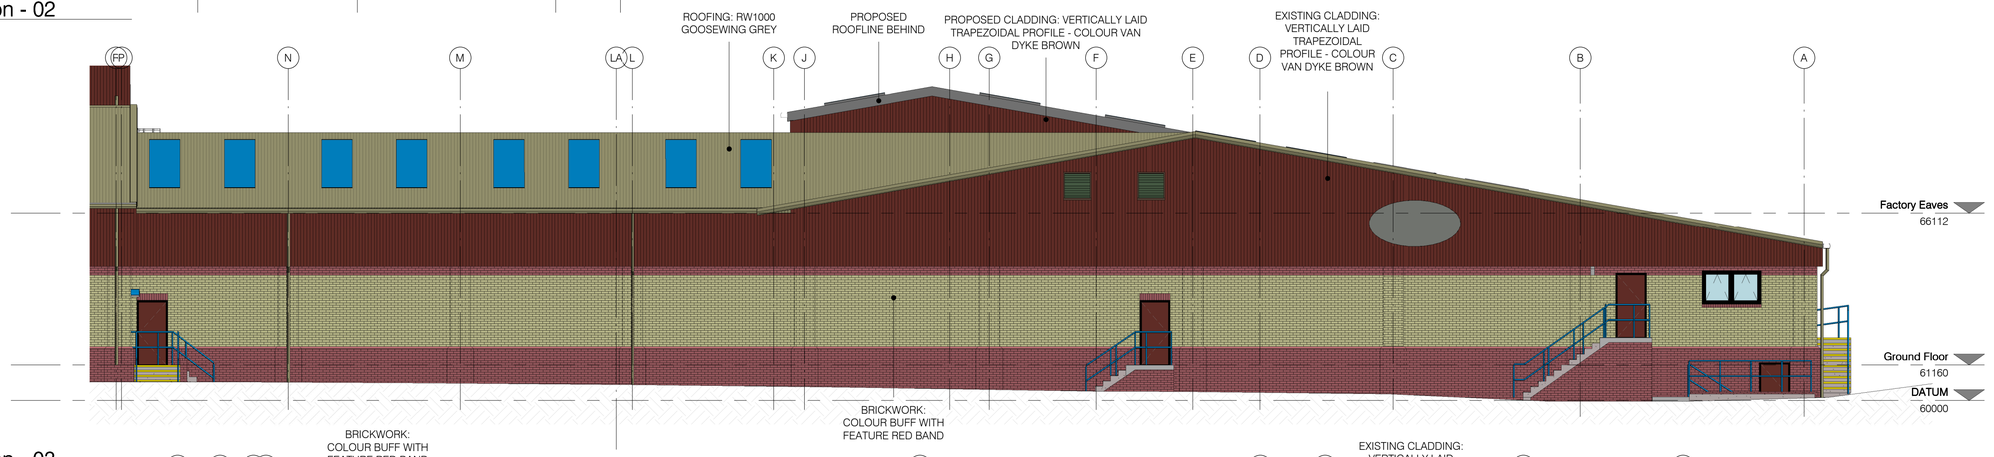

Elevation - 03

1 : 100

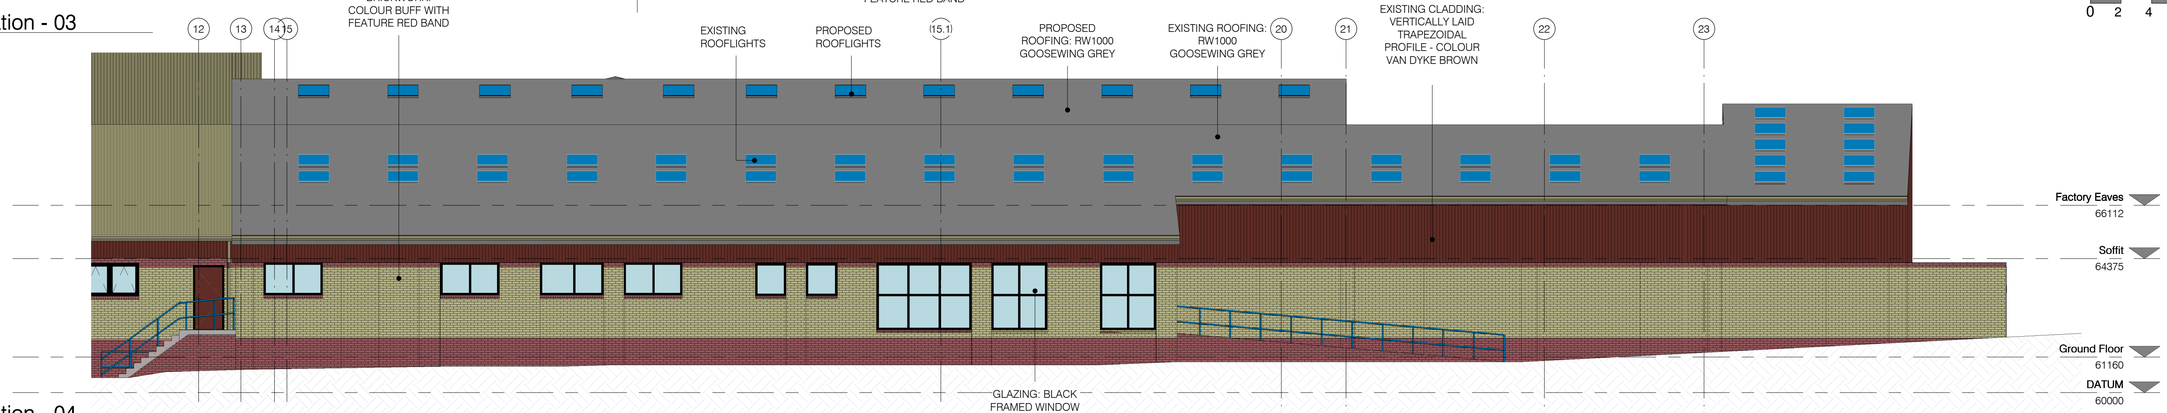

Elevation - 04

1 : 100

Scale 1 : 200

0 2 4 10 20 m

Current Revision Information:

Client & Project Details:

Haywood and Padgett
Enter address here
Bakery - Barnsley

Gravica

Gravica Limited
57a Market Place
Malton, YO17 7LX

www.gravica.co.uk
01904 236 306
info@gravica.co.uk

Gravica Project Supervisor:
Daniel Cox

01904 236 306
info@gravica.co.uk

Status:

Drawing Title:

PROPOSED ELEVATIONS

Drawing Number:

11658. 74-10.