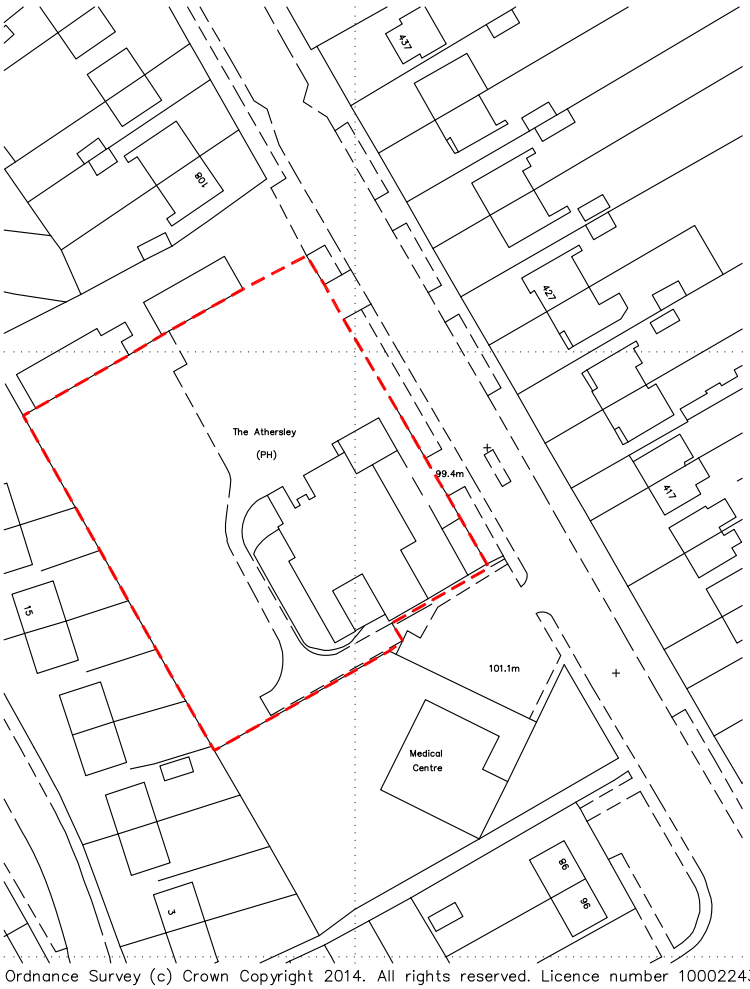


Ordnance Survey (c) Crown Copyright 2014. All rights reserved. Licence number 100022432

SCALE BAR

Rev: | Date: | Description: | Drawn: | Checked:

CPLC
ASSOCIATES
Tel:01242 672333 Fax:01242 672555
Email: cplc@cplc-associates.com
The Bungalow, 87a Station Road
Bishops Cleeve, Cheltenham, GL52 8HJ.

Project/Client: Farmfoods Limited – The Athersley Arms, Rotherham Road, Barnsley, S71 1UT.	Drawn By: DMW	Date: 28.04.2014	Checked By:
Drawing: Location Plan.	Scale: 1:1250@A4	Drawing No: LP 100	Revision:
	Project No: 1736		

©CPLC Associates Ltd. Contractors must work to figured dimensions which are to be checked on site. Any discrepancies must be reported immediately.