Sapphire
Creative Signmaking
Sapphire House, Bontoft Avenue, Hull, HU5 4HF
Tel: +44 (0)1482 474 888 - Fax: +44 (0)1482 474 889

Hoyland

Proposed Signage

CLIENT

B&M

JOB No.

18550-1A

SITE NAME

Hoyland

DRAWN BY


F.W

DATE

21-09-2018

SITE ADDRESS

Market Street
Hoyland
Barnsley
S74 9QR

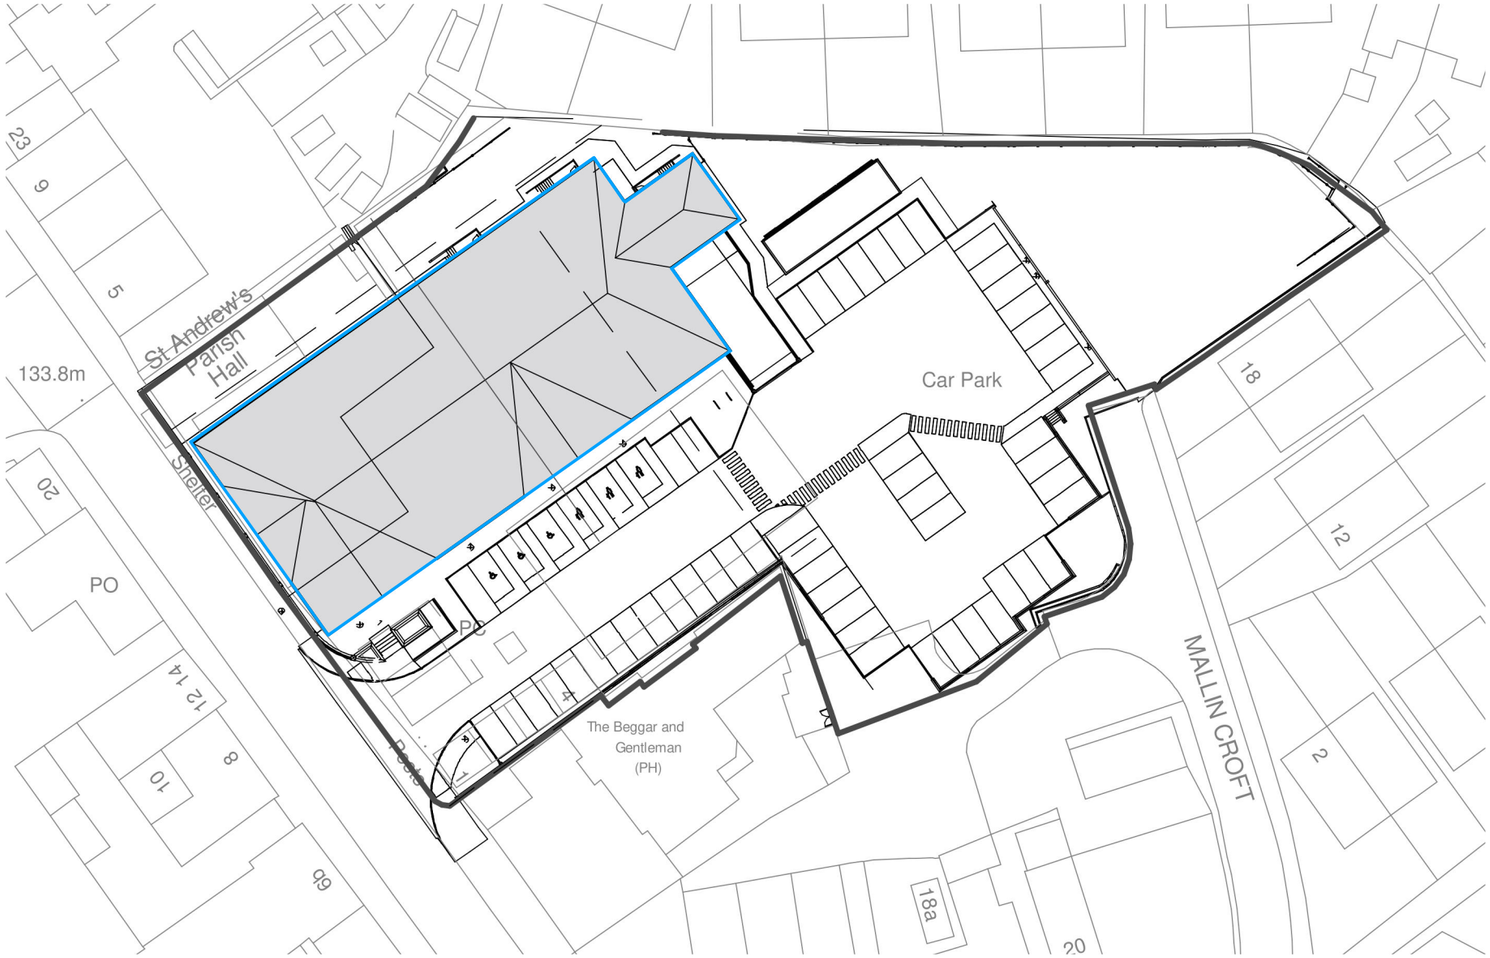

THIS DRAWING AND INFORMATION IT CONTAINS IS THE PROPERTY OF SAPPHIRE SIGNS LTD. IT MAY NOT BE USED OR COPIES IN ANY WAY WITHOUT PRIOR WRITTEN CONSENT. COLOURS SHOWN MAY NOT ACCURATELY MATCH ANY COLOUR REFERENCES. SIZES IN mm UNLESS STATED OTHERWISE. VISUALS SHOWN ARE ARTISTS IMPRESSIONS ONLY AND MUST NOT BE TAKEN AS AN EXACT REPRESENTATION OF THE COMPLETED SIGNAGE ON SITE © COPYRIGHT SAPPHIRE SIGNS LTD 2018.