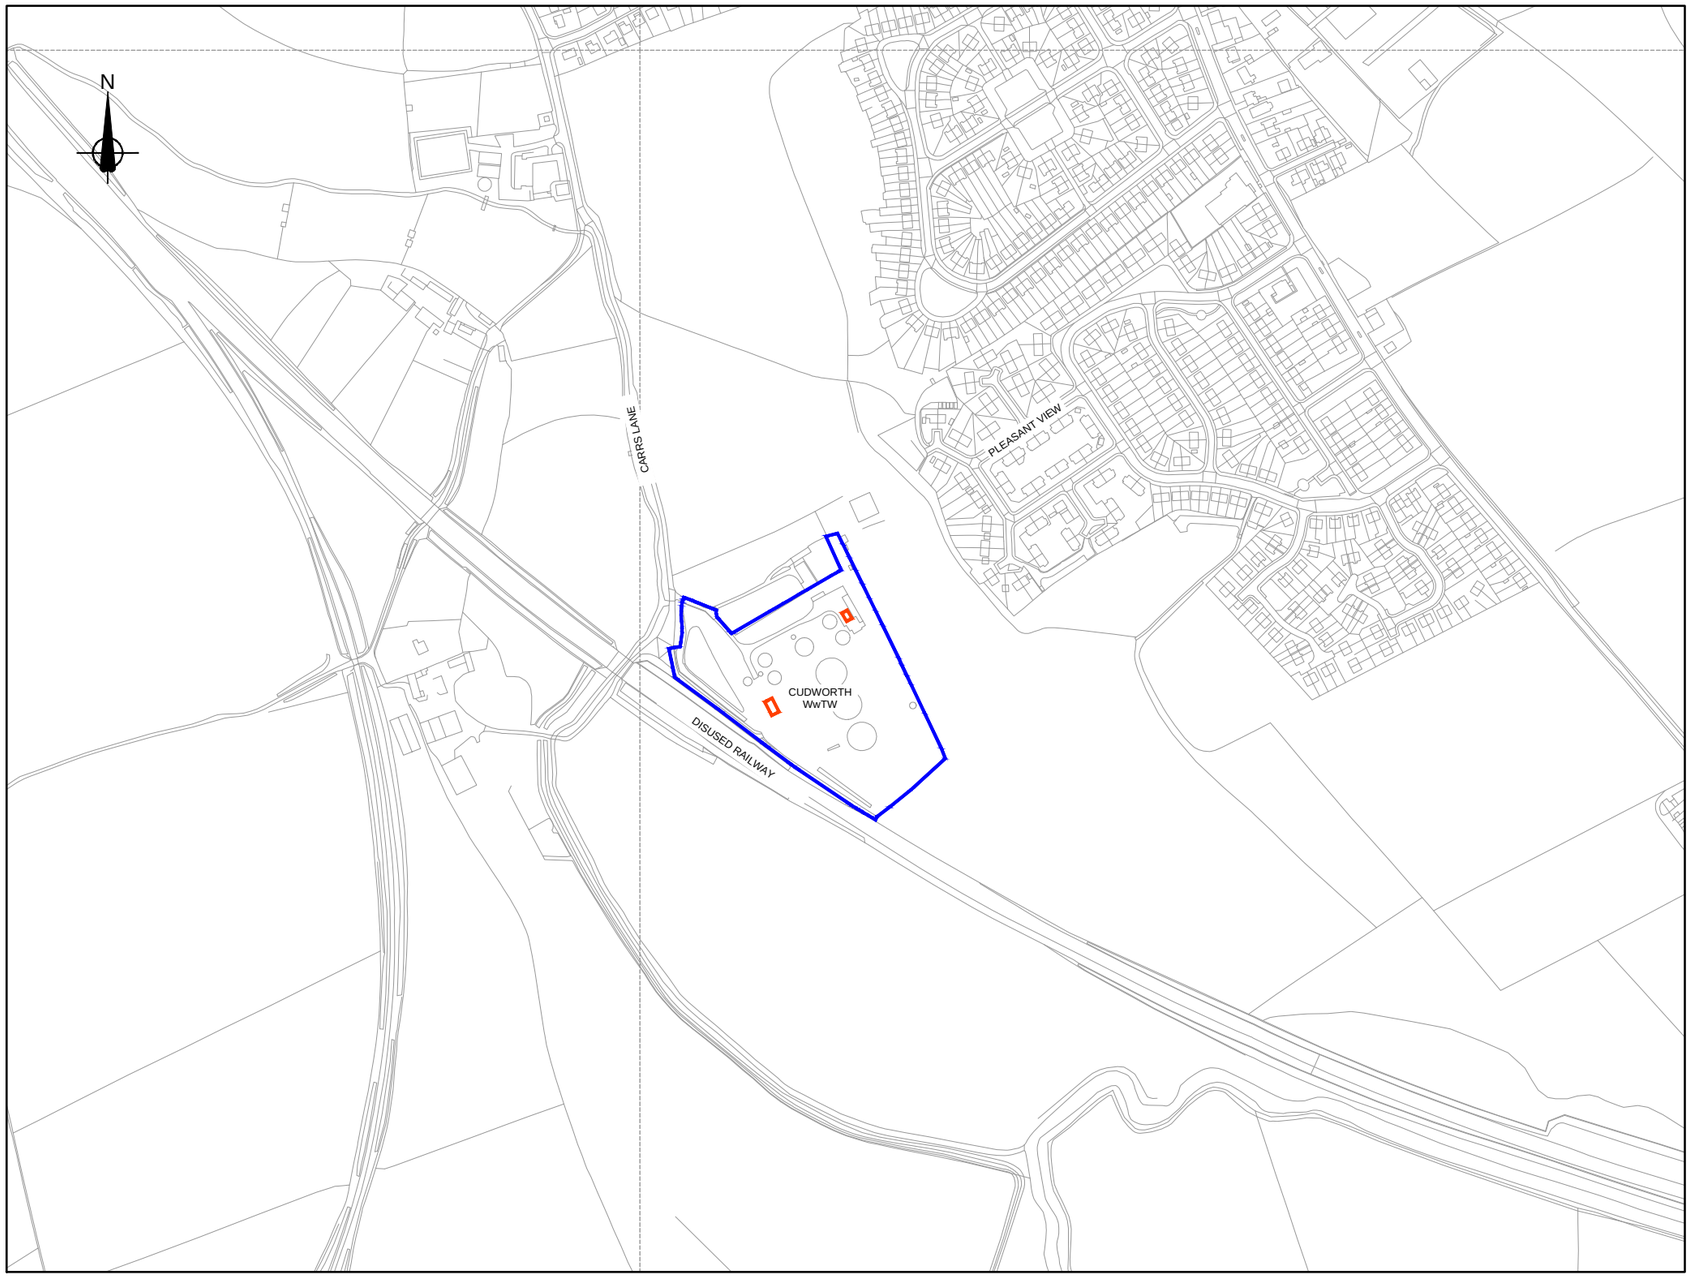


SITE LAYOUT PLAN
Scale 1:2500

Yorkshire Water mapping is based upon Ordnance Survey map data with the permission of the Controller of Her Majesty's Stationery Office, (©) Crown Copyright. Licence No.1000019559

(100mm WHEN PRINTED AT A1)

NOTES

1. ALL DIMENSIONS ARE IN MILLIMETRES
2. ALL LEVELS ARE IN METRES RELATED TO ORDNANCE DATUM
3. DO NOT SCALE, IF IN DOUBT ASK

KEY

LAND OWNED BY YORKSHIRE WATER

PLANNING APPLICATION SITE

NGR : SE439156407491

REV	AMENDMENTS	ORIG	CHKD	APP'D	DATE
P1	PLANNING	AM	LJM	JH	10.02.12

REVISIONS

MORGAN SINDALL Grontmij
JOINT VENTURE
Livingstone House, Chadwick Street, Leeds. LS10 1LJ

EMPLOYER
YORKSHIRE WATER SERVICES LTD.

YWS PROJECT NO.
D0125

YWS PROJECT TITLE / SITE
MTM100072
CUDWORTH WwTW

TITLE
PLANNING LOCATION PLAN

CATEGORY
MULTI-DISCIPLINE

STATUS
DESIGN

ORIGINATOR	CHECKED	APPROVED
A.Murphy	L.McCarthY	J.Halstead
DRAWN	DATE	DATE
J.Richardson	10.02.12	10.02.12

DRAWING SCALE	ORIGINAL DRAWING SIZE
1:2500	594 x 841 - A1

DRAWING No	REV.
2011-D0125 - 01-10031	P1

S:\AMP5\Medium\cudworth stw - 1001181\cbp3000 contract delivery\cbpJc02_3_4 design\004 drawings\Working\01-10031 - Planning Location Plan.dwg