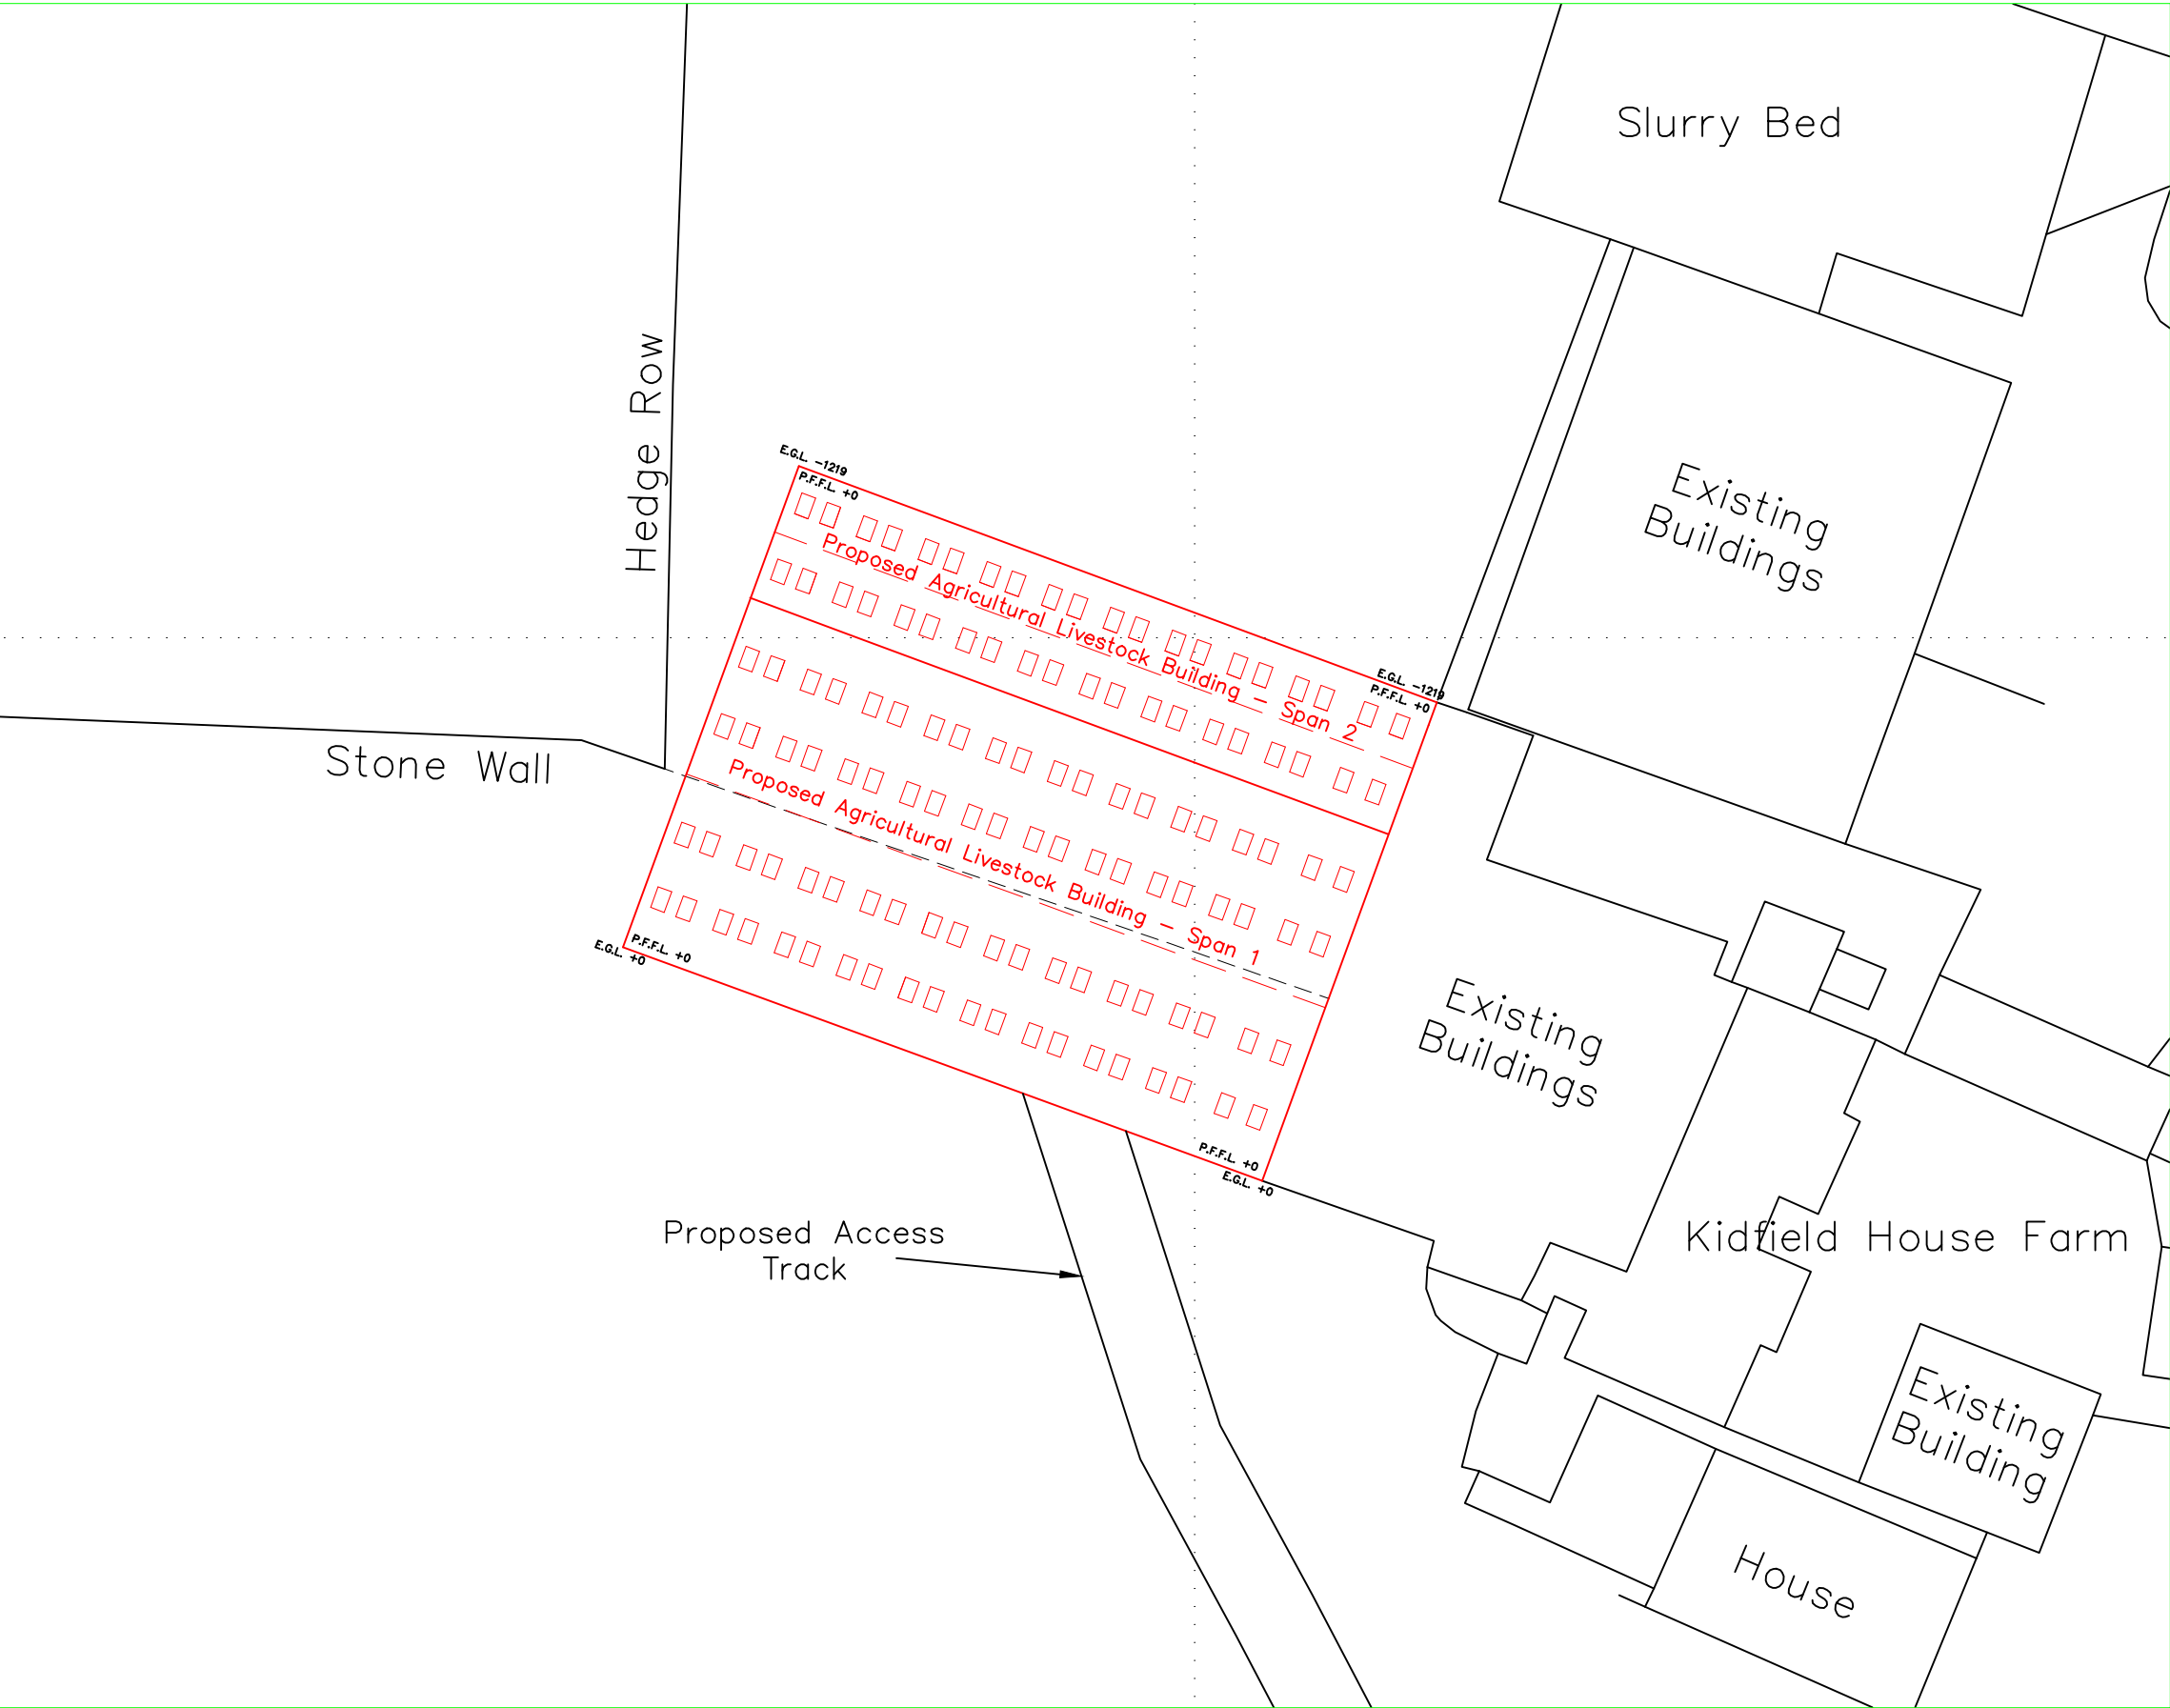


Reproduced from Ordnance Survey digital map data, 1:2500 scale, by permission of Ordnance Survey on behalf of The Controller of Her Majesty's Stationery Office. © Crown copyright. All rights reserved. Licence Number: 100046980

| Rev.                                                                            | Revision Description | Drm          | Chkd | Appd      | Date     |
|---------------------------------------------------------------------------------|----------------------|--------------|------|-----------|----------|
| © Copyright                                                                     |                      |              |      |           |          |
| A & H Structures Ltd                                                            |                      |              |      |           |          |
| Narlow Works, Thorpe, ASHBOURNE. DE6 2AT<br>Tel: 01335 350419 Fax: 01335 350533 |                      |              |      |           |          |
| Client:                                                                         |                      |              |      |           |          |
| Mr J P Hill<br>Kidfield Farm, Hoyland Swaine,<br>Sheffield, S36 7JX             |                      |              |      |           |          |
| Project:                                                                        |                      |              |      |           |          |
| Proposed Agricultural<br>Livestock Building                                     |                      |              |      |           |          |
| Title:                                                                          |                      |              |      |           |          |
| Base Plan                                                                       |                      |              |      |           |          |
| Drawn by:<br>Joanne Stanley                                                     |                      | Designed by: |      | Checked:  |          |
| Date:<br>24.01.2017                                                             |                      | Index No.:   |      | Approved: |          |
| Scales: 1:500 @ A3                                                              |                      |              |      |           |          |
| Drawing No: 1171-003                                                            |                      |              |      |           | Revision |