
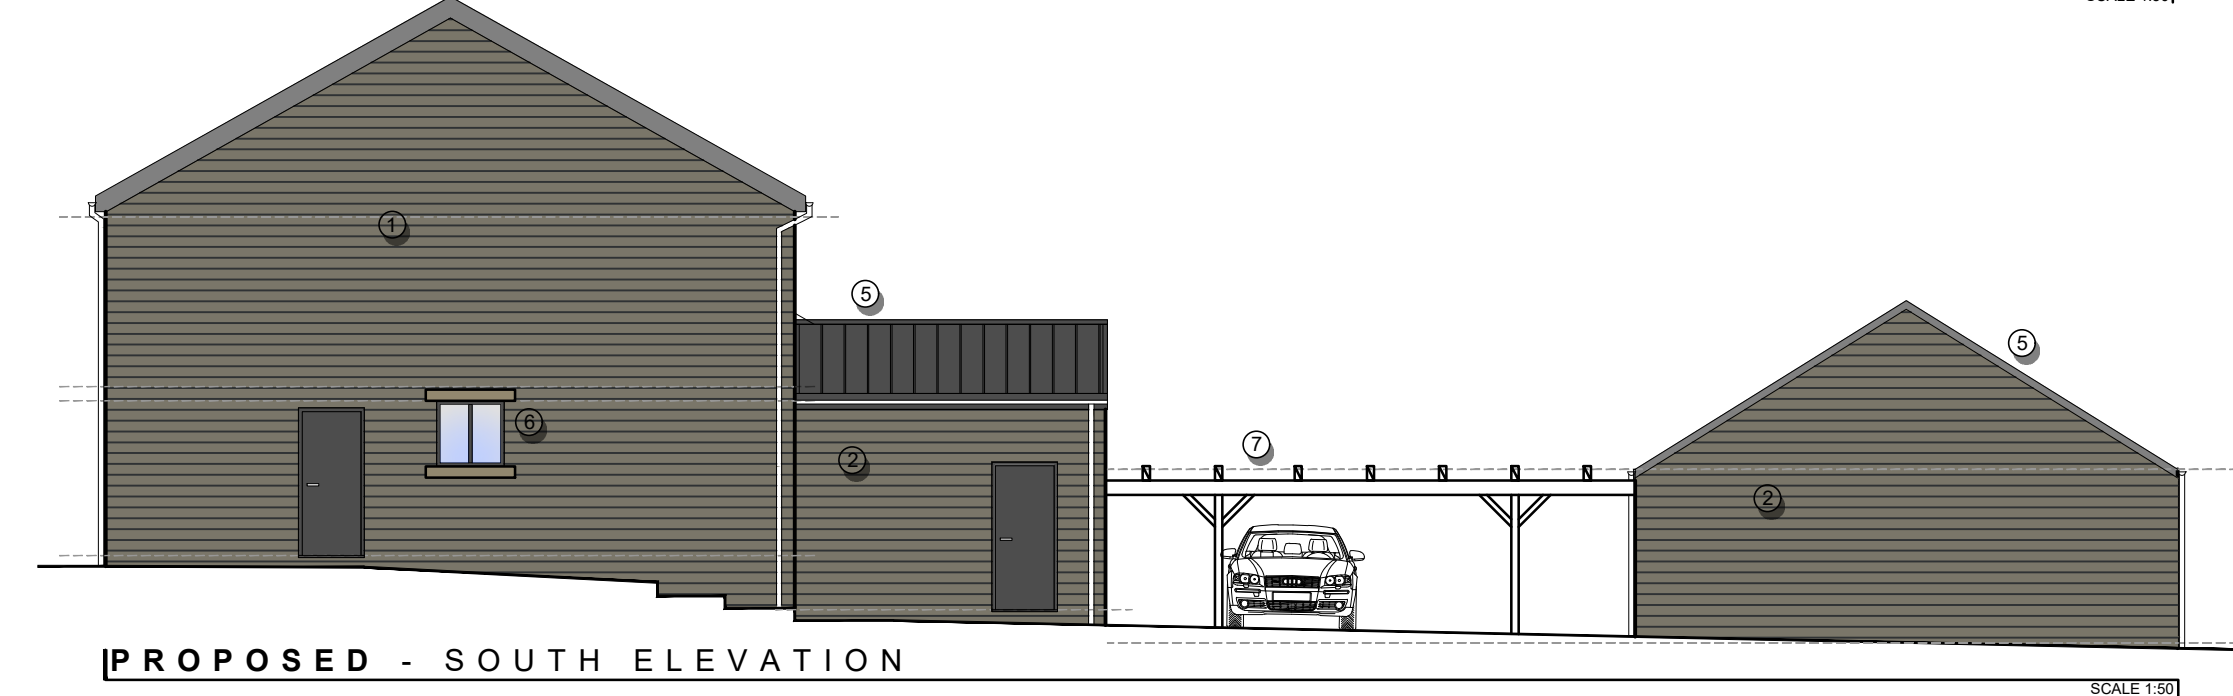
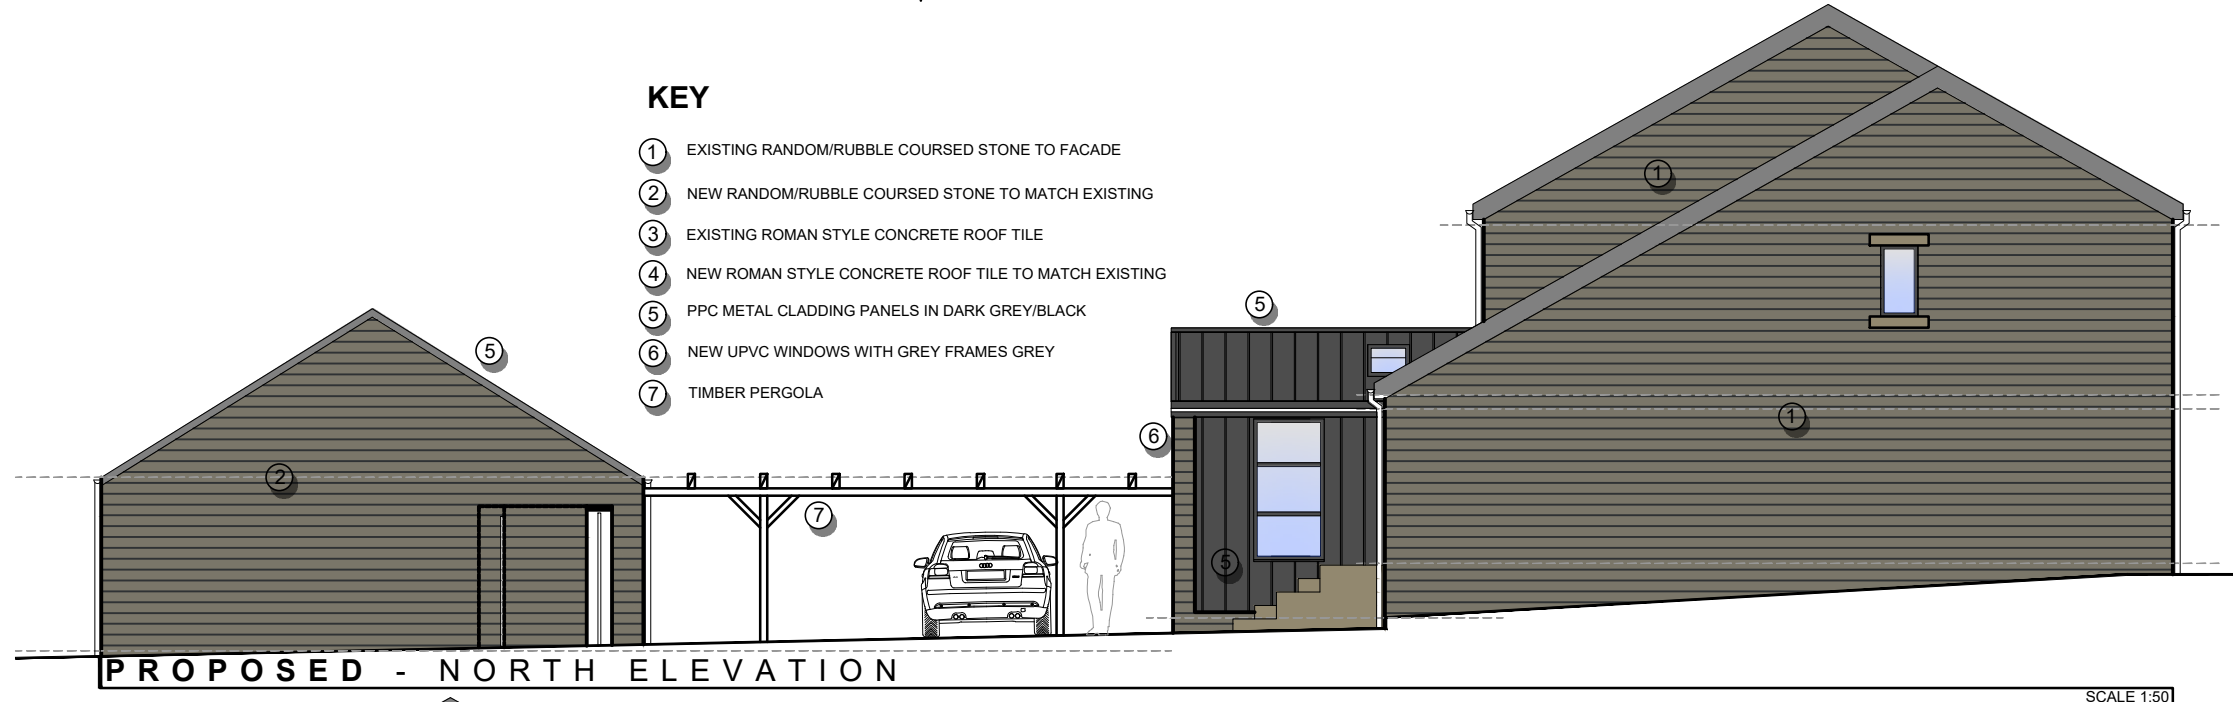
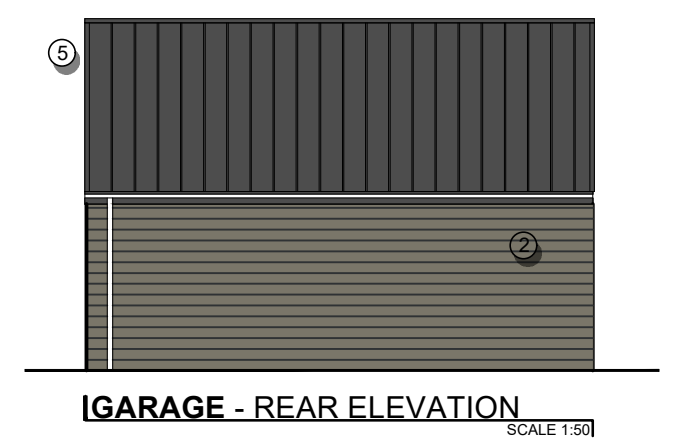
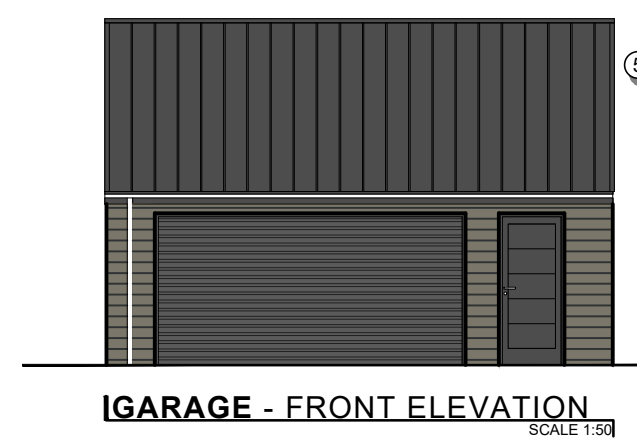
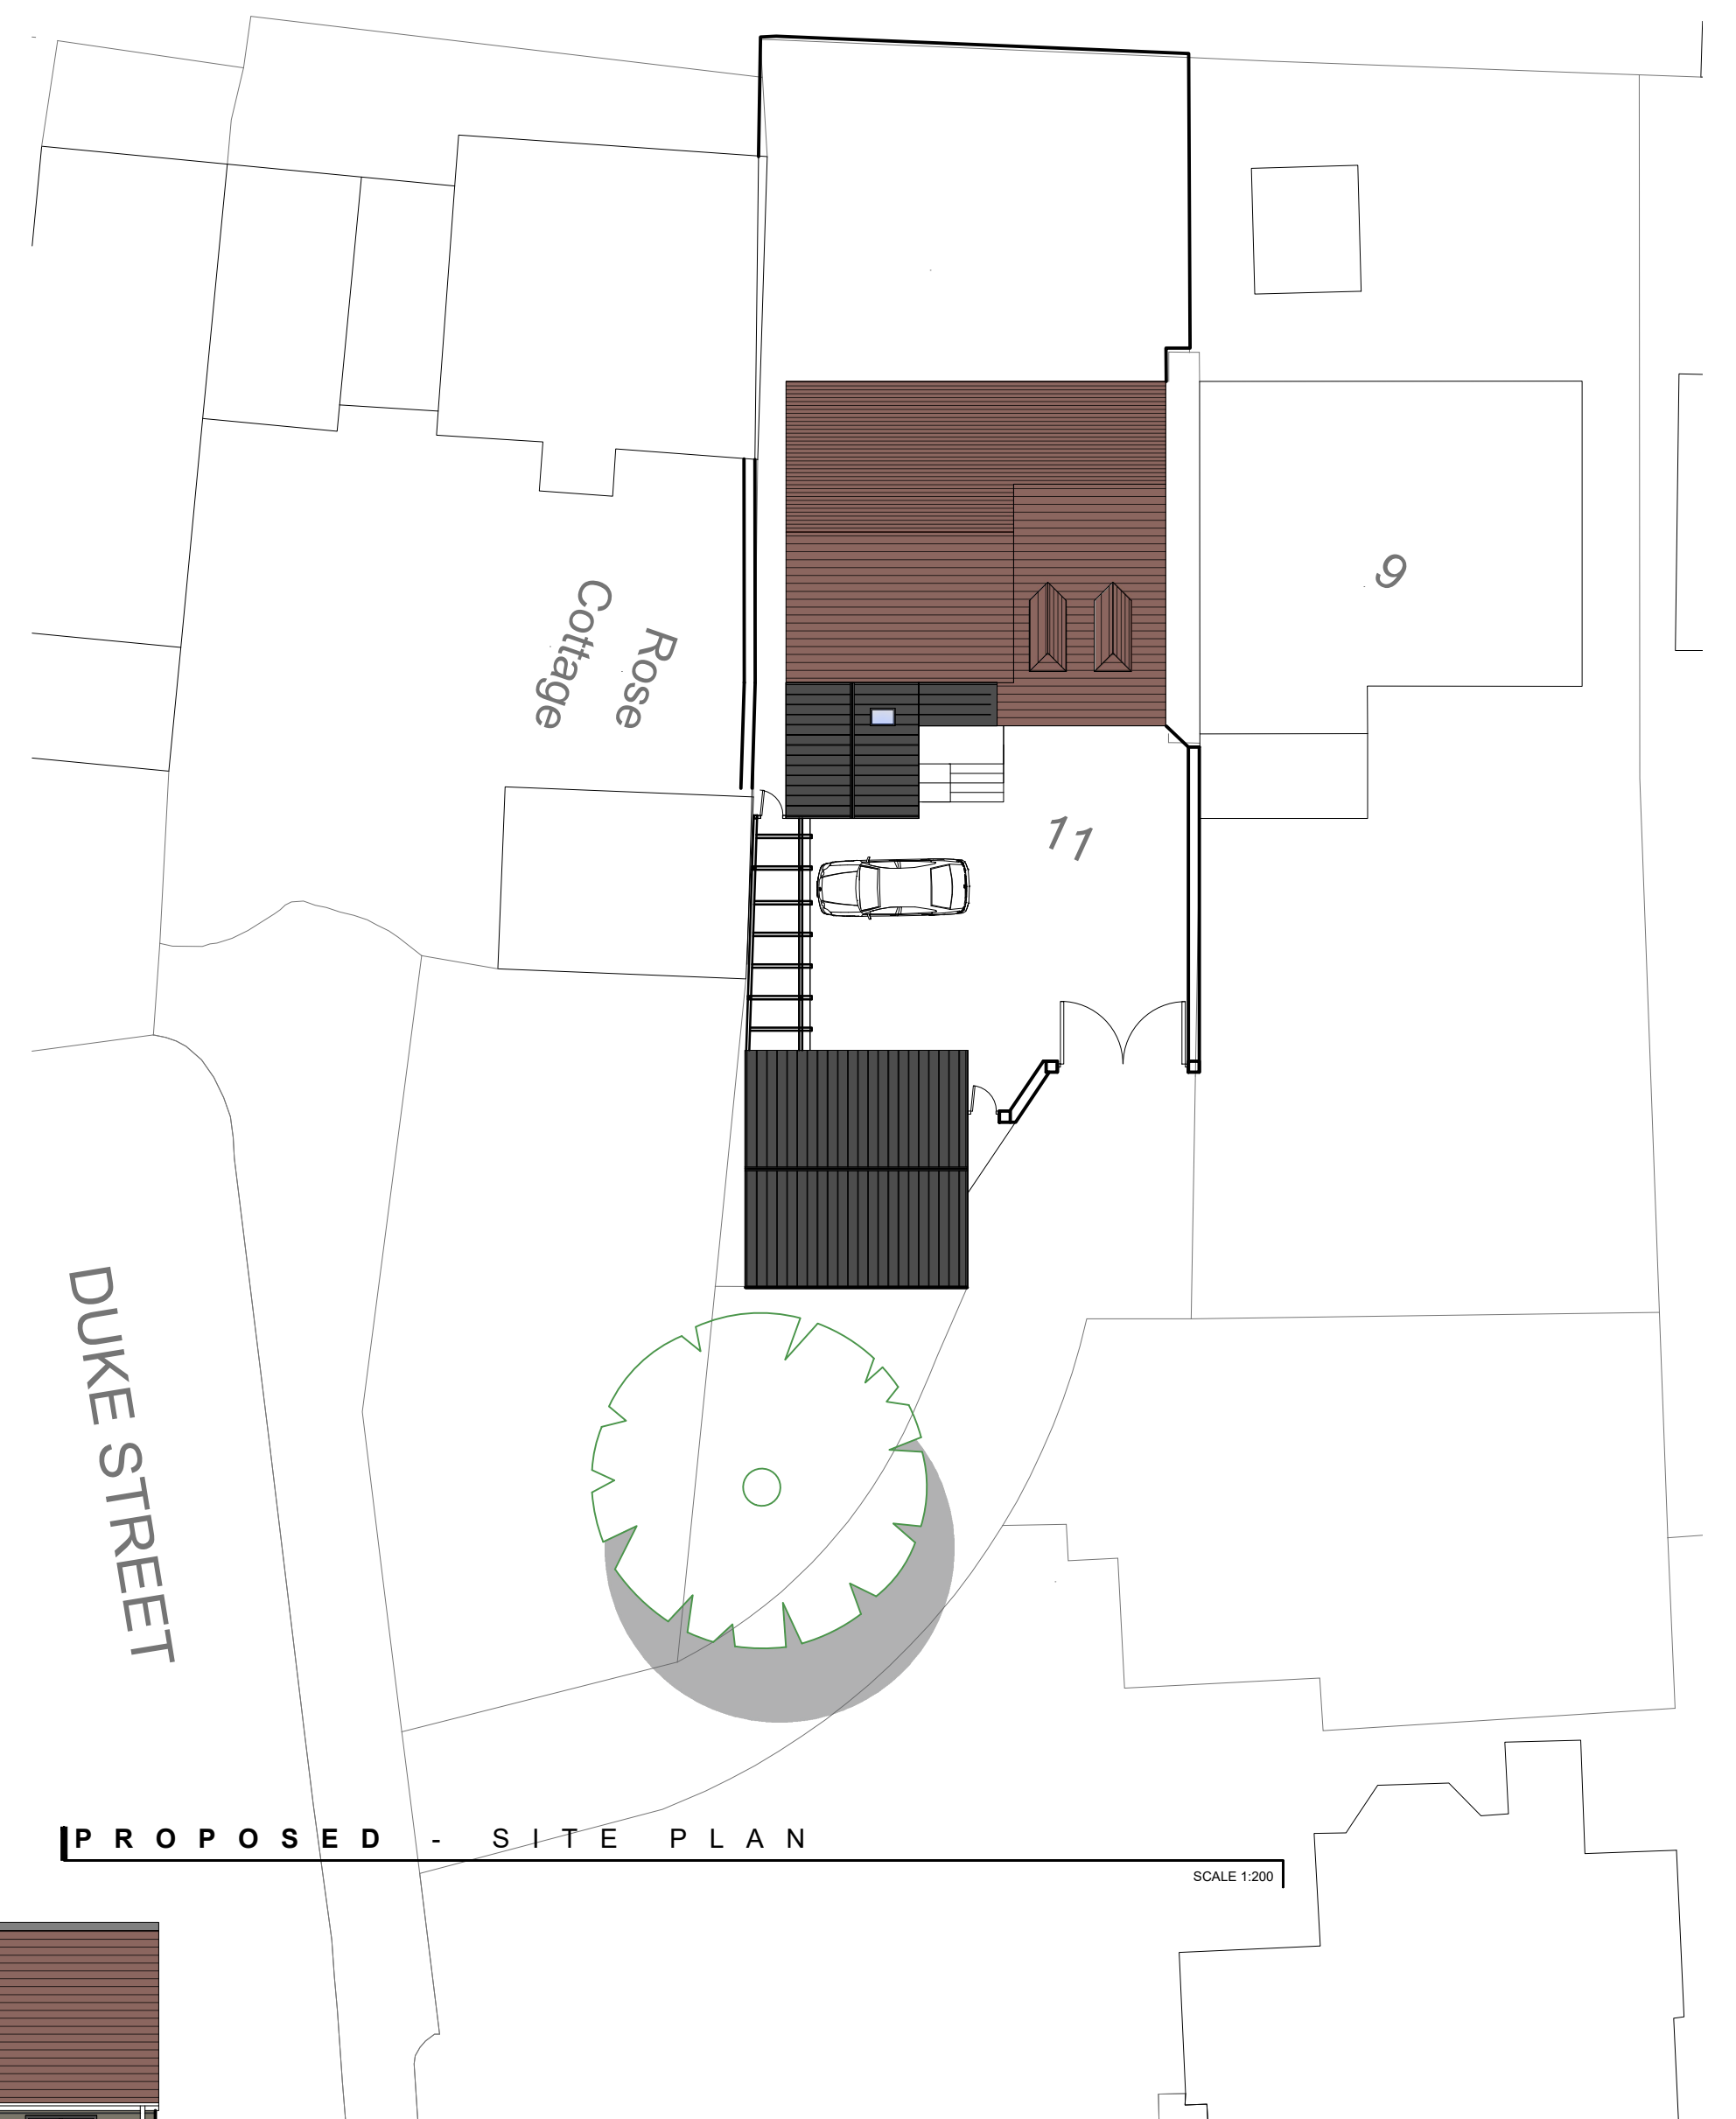


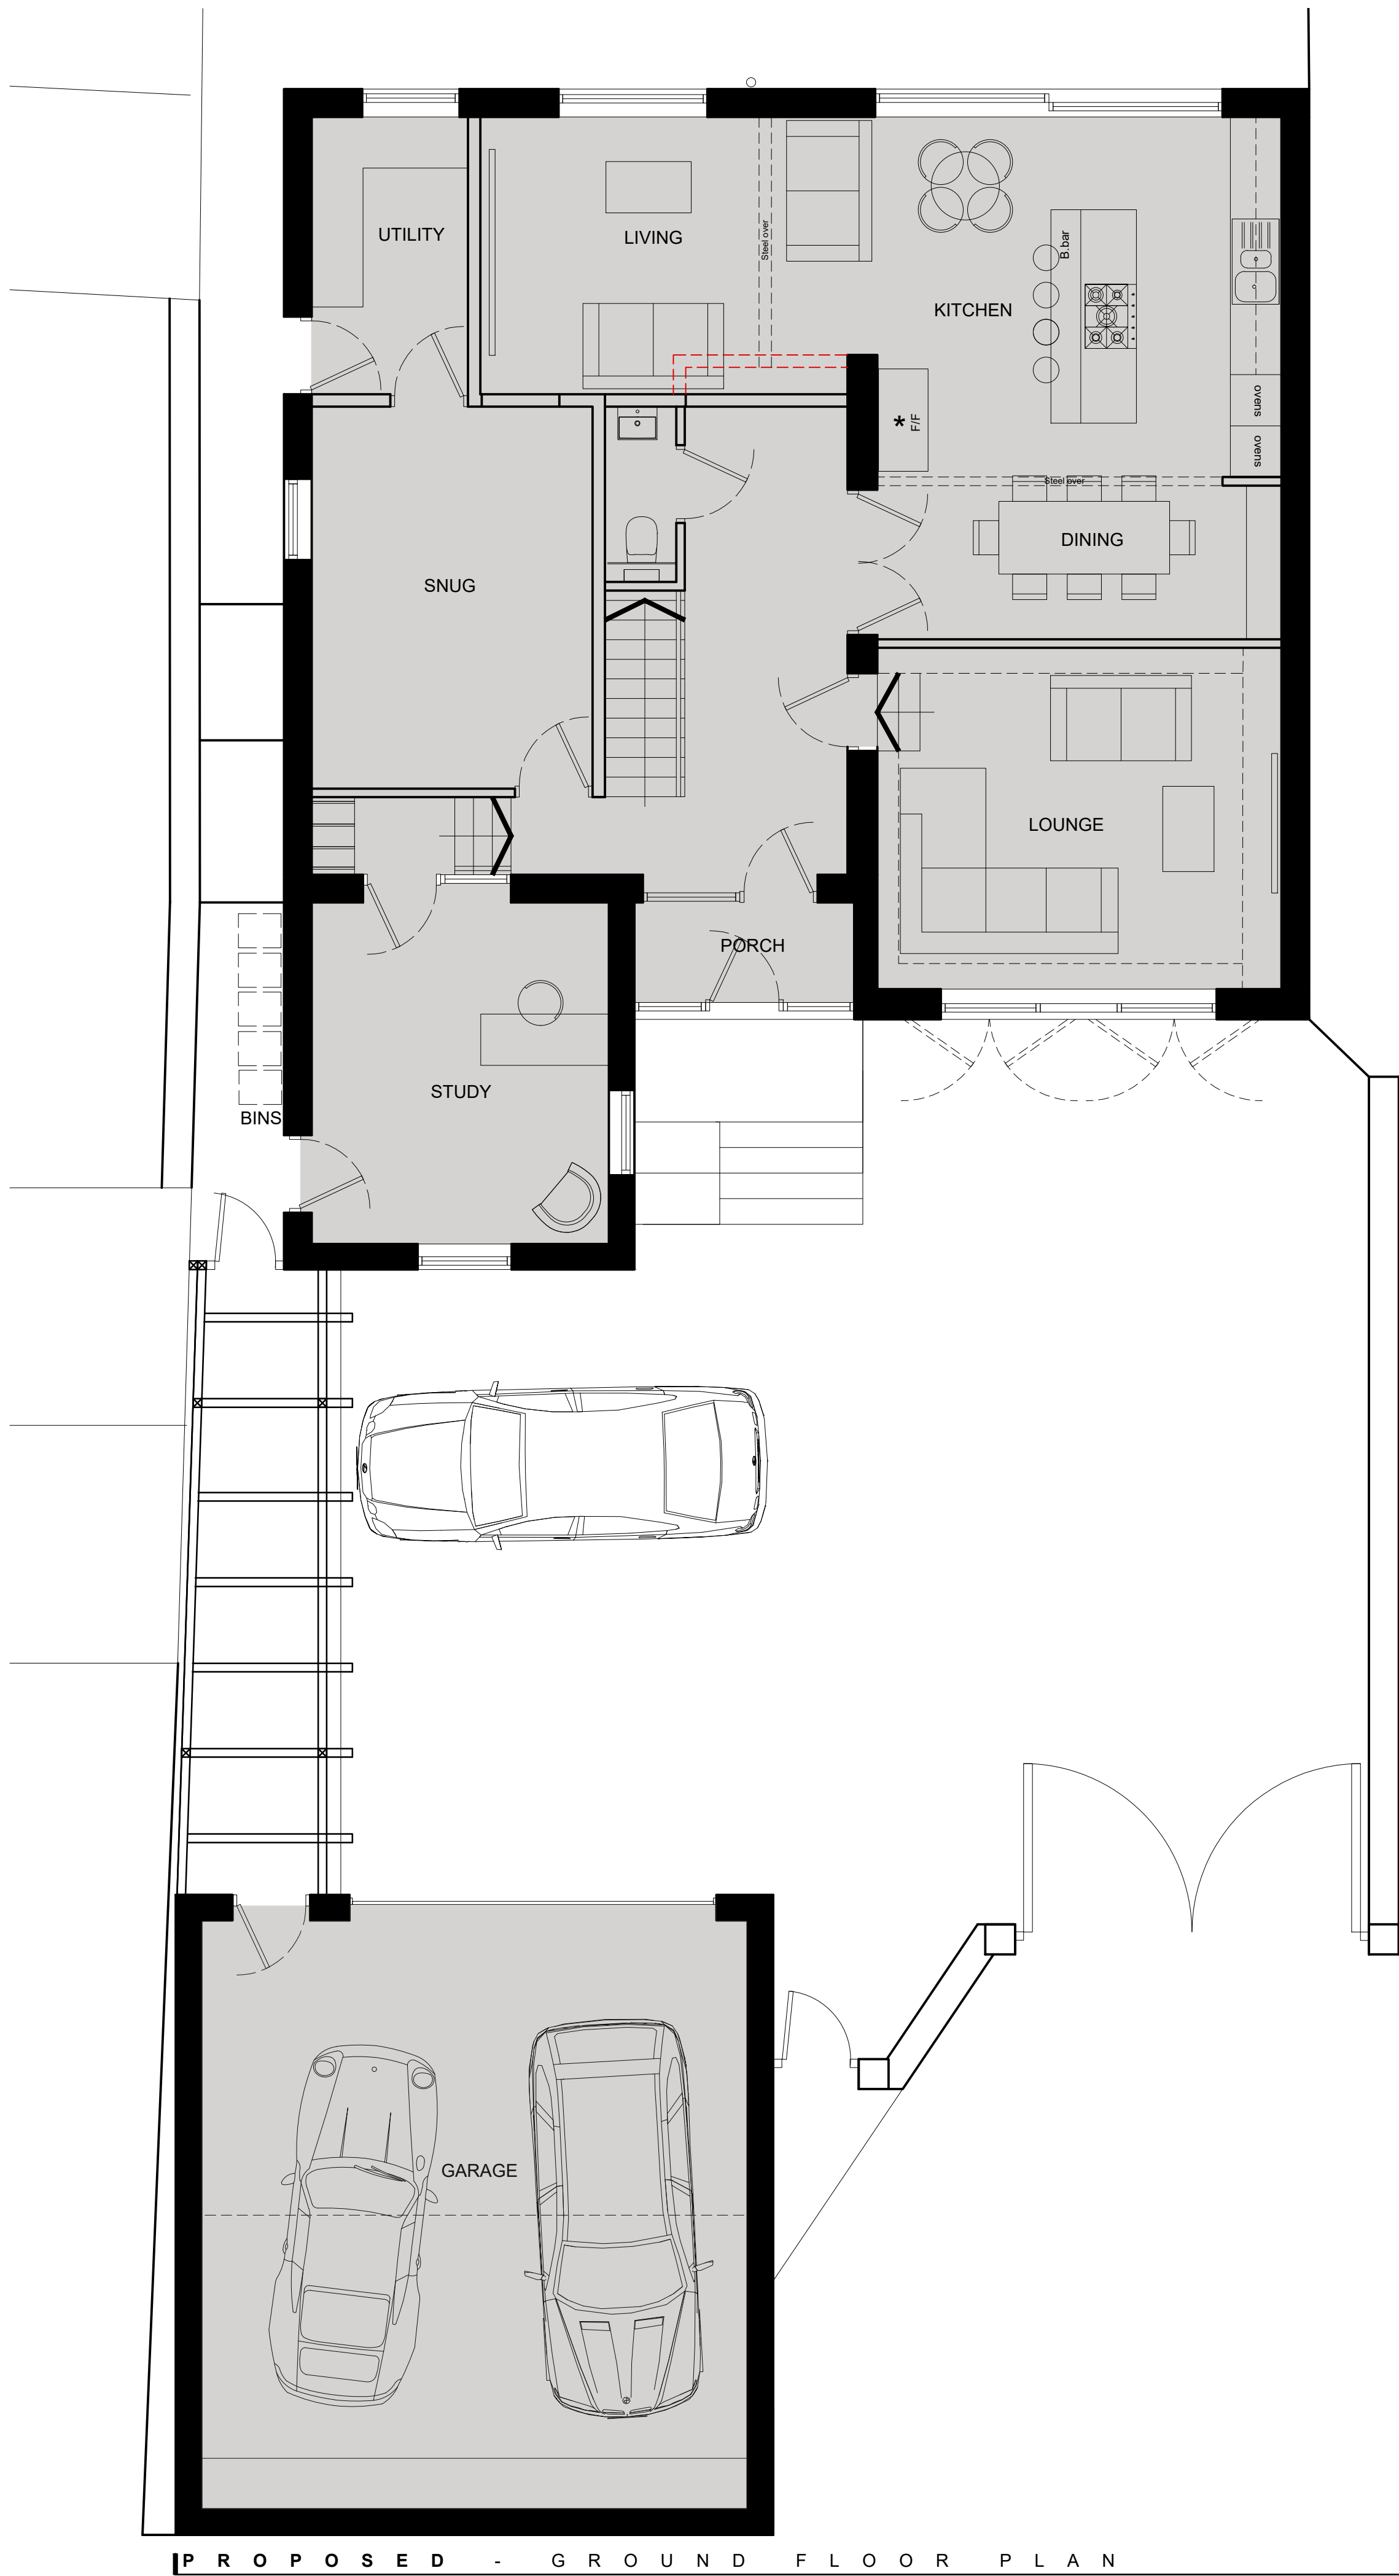

- KEY
- 1 EXISTING RANDOMRUBBLE COURSED STONE TO FACADE
 - 2 NEW RANDOMRUBBLE COURSED STONE TO MATCH EXISTING
 - 3 EXISTING ROMAN STYLE CONCRETE ROOF TILE
 - 4 NEW ROMAN STYLE CONCRETE ROOF TILE TO MATCH EXISTING
 - 5 PPC METAL CLADDING PANELS IN DARK GREY/BLACK
 - 6 NEW UPVC WINDOWS WITH GREY FRAMES GREY
 - 7 TIMBER PERGOLA

Rev.	Amendment	Date
-	-	-
JUST ARCHITECTURE Design & Development to the limits you set. Tel - 07879 298051		
PROJECT Manor House - 11 Duke Street Hoyland Barnsley S74 9QS		
DRAWING TITLE EXISTING GA PLANS / ELEVATIONS		
DRAWING No. 634/PL/01		REVISION -
SCALE A1 1:50	SCALE A3 1:100	DATE 07-01-2022
PLANNING		