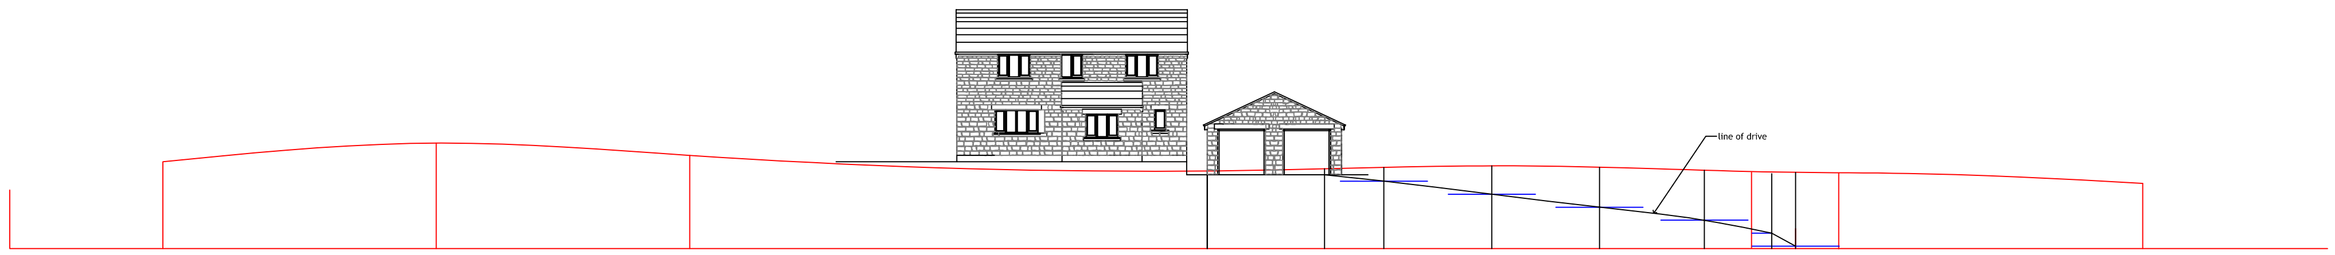

relative levels, house and garage in relation to site and drive arrangement

Site layout plan

Scale 1:200
When printed at A1

Copyright WJOssitt FCIOB

Do Not Scale

WILLIAM OSSITT FCIOB
Building Surveyor &
Chartered Builder
34 Daleside
Thornhill Edge
Dewsbury WF12 0PJ

e-mail: bill@williamossitt.com

Tel:
Mob: 07986 577595

Client: AGC Plant Services Ltd

Proposed development at Common Road Brierley

Proposed Site Layout

WO	Dwg No WO.025.02
Oct 2009	Scale: 1:200 at A1