Alfresco Drawing Template 13.04.10

North

AEW Architects
Century Buildings
St. Mary's Parsonage
Manchester M3 2DD
t: +44 (0) 161-214-4205
f: +44 (0) 161-214-4271

AEW

Notes:
All drawings to be read in conjunction with all other drawings as noted on issue sheet.

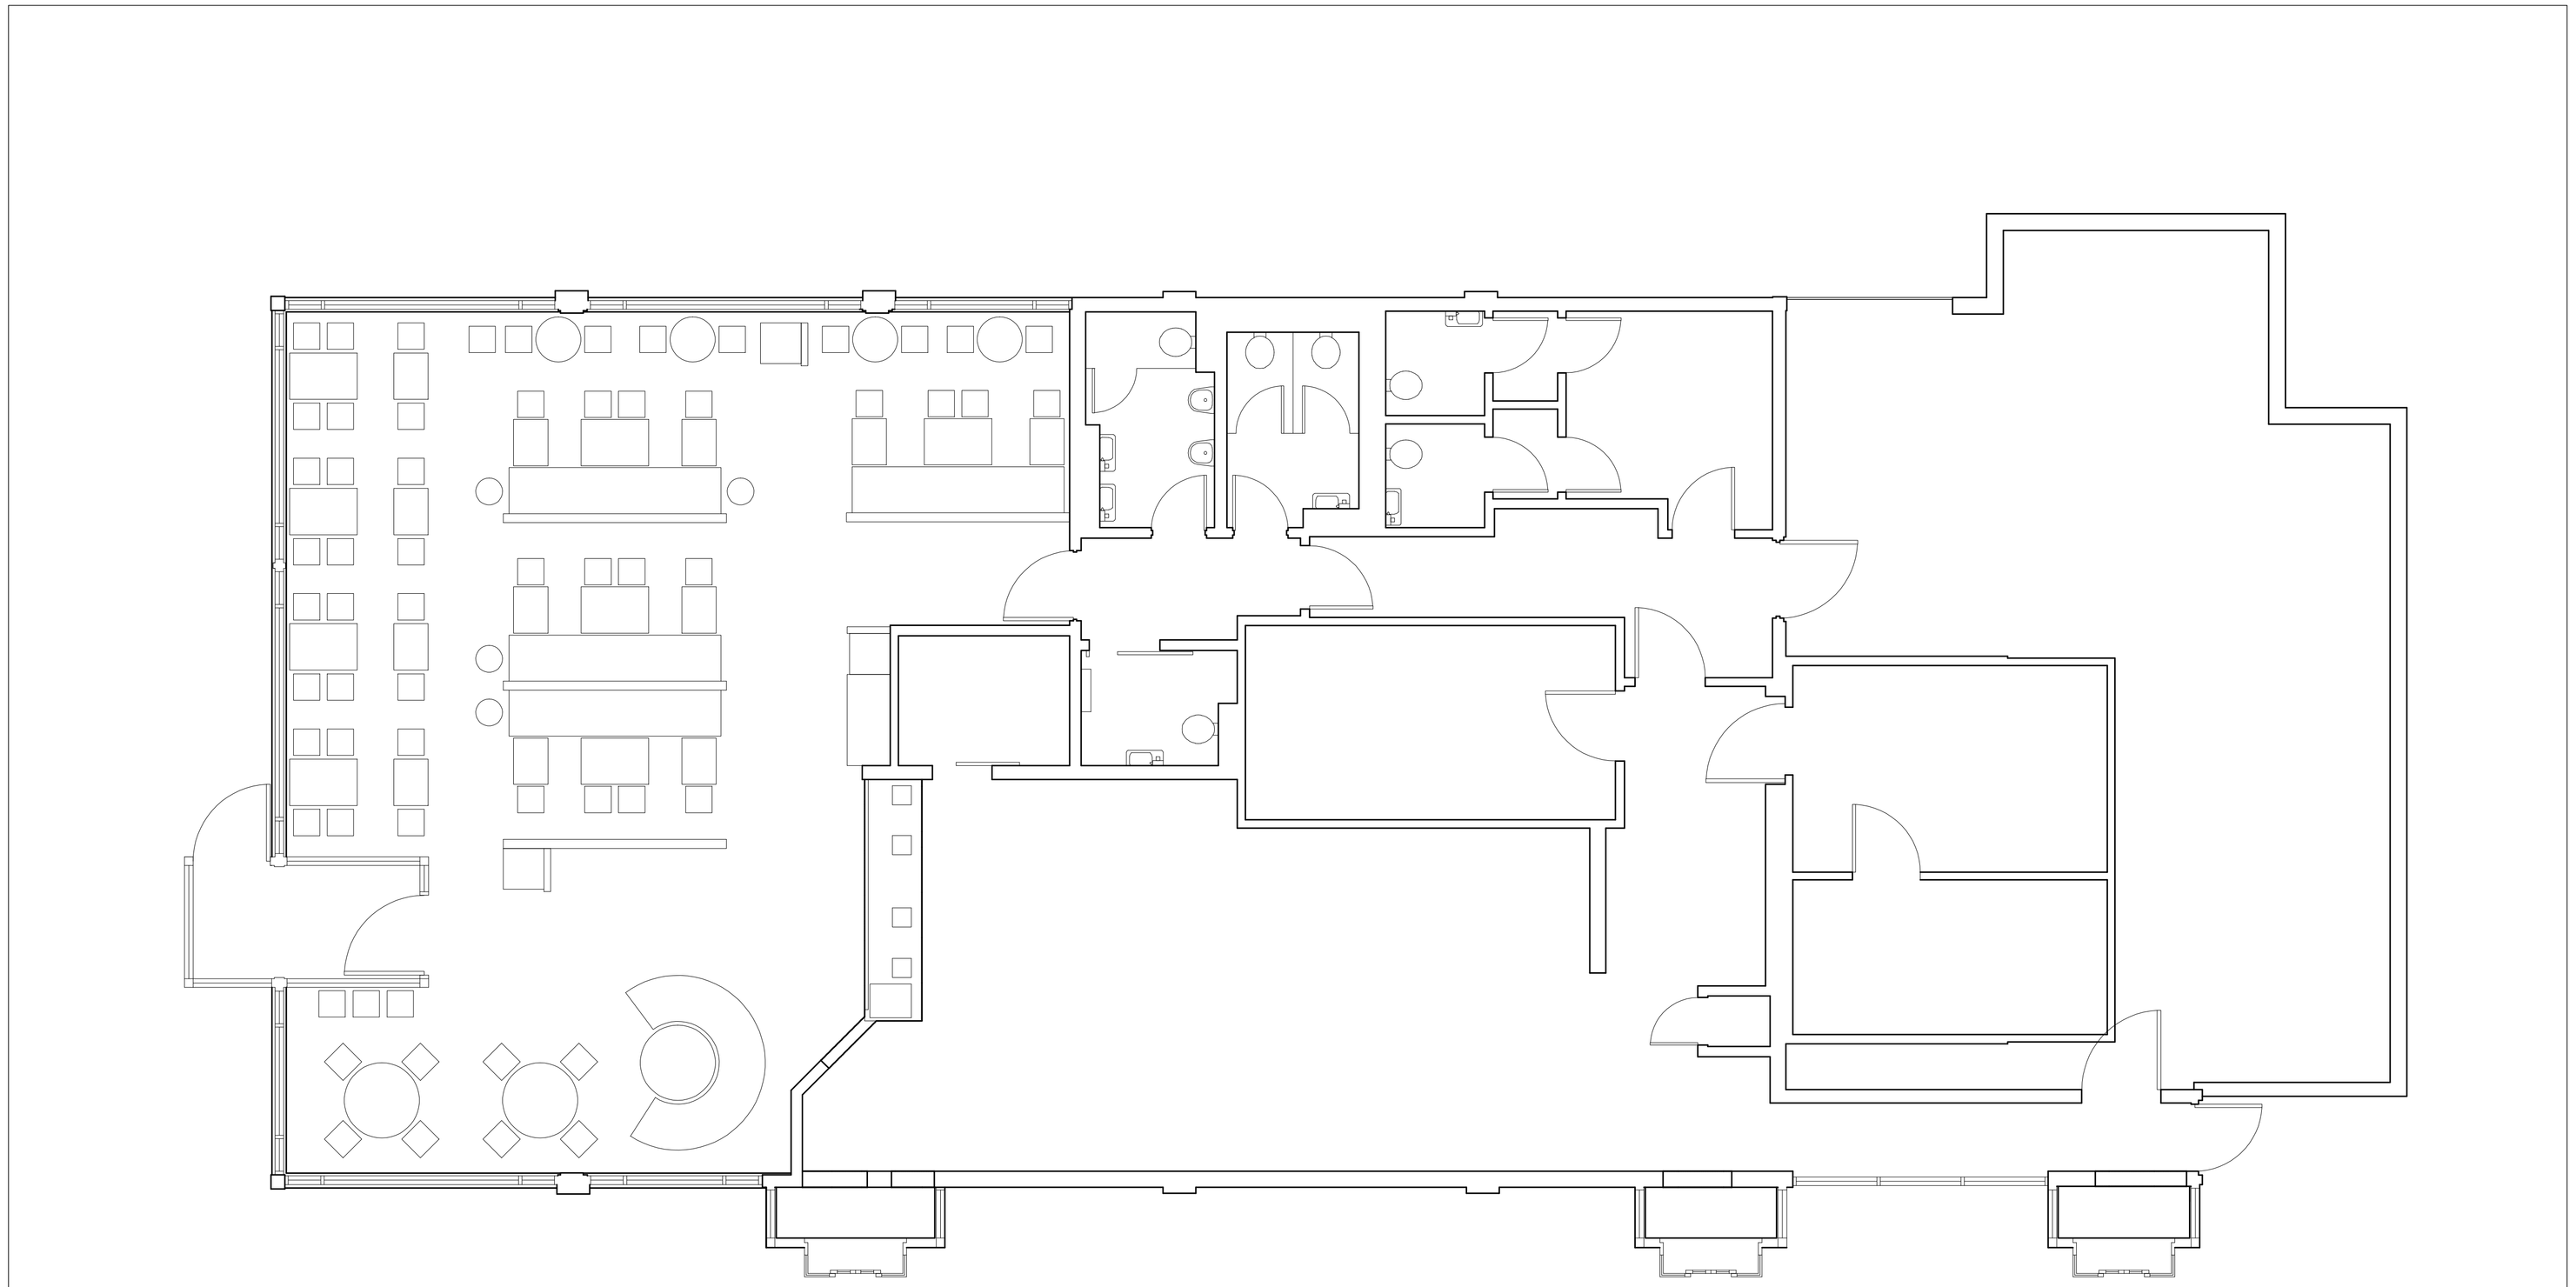

EXISTING INTERNAL LAYOUT

SCALE BAR

0 5 10m

REV.	DATE.	DRAWING REVISIONS.	BY.	CHECKED

GENERAL NOTES:
All works are to be undertaken in accordance with the Building Regulations and the latest British Standards.
All proprietary materials and products are to be used strictly in accordance with the manufacturers recommendations.
All dimensions to be checked on site prior to construction.

PROPOSED DEVELOPMENT AT :-
TANKERSLEY
BARNSLEY

STORE No :-
584

ON BEHALF OF :-
McDonald's Restaurants Ltd

DRAWING TITLE :-
Existing Internal Layout

DRAWN BY	CHECKED BY	DRAWING No.	REV No.
MJWS	JLS	4858_0584_06	-
SCALE & SIZE	DATE		
1:50@A1	16.03.12		

AEW Architects
Century Buildings
St. Mary's Parsonage
Manchester M3 2DD
t: +44 (0) 161-214-4205
f: +44 (0) 161-214-4271

AEW