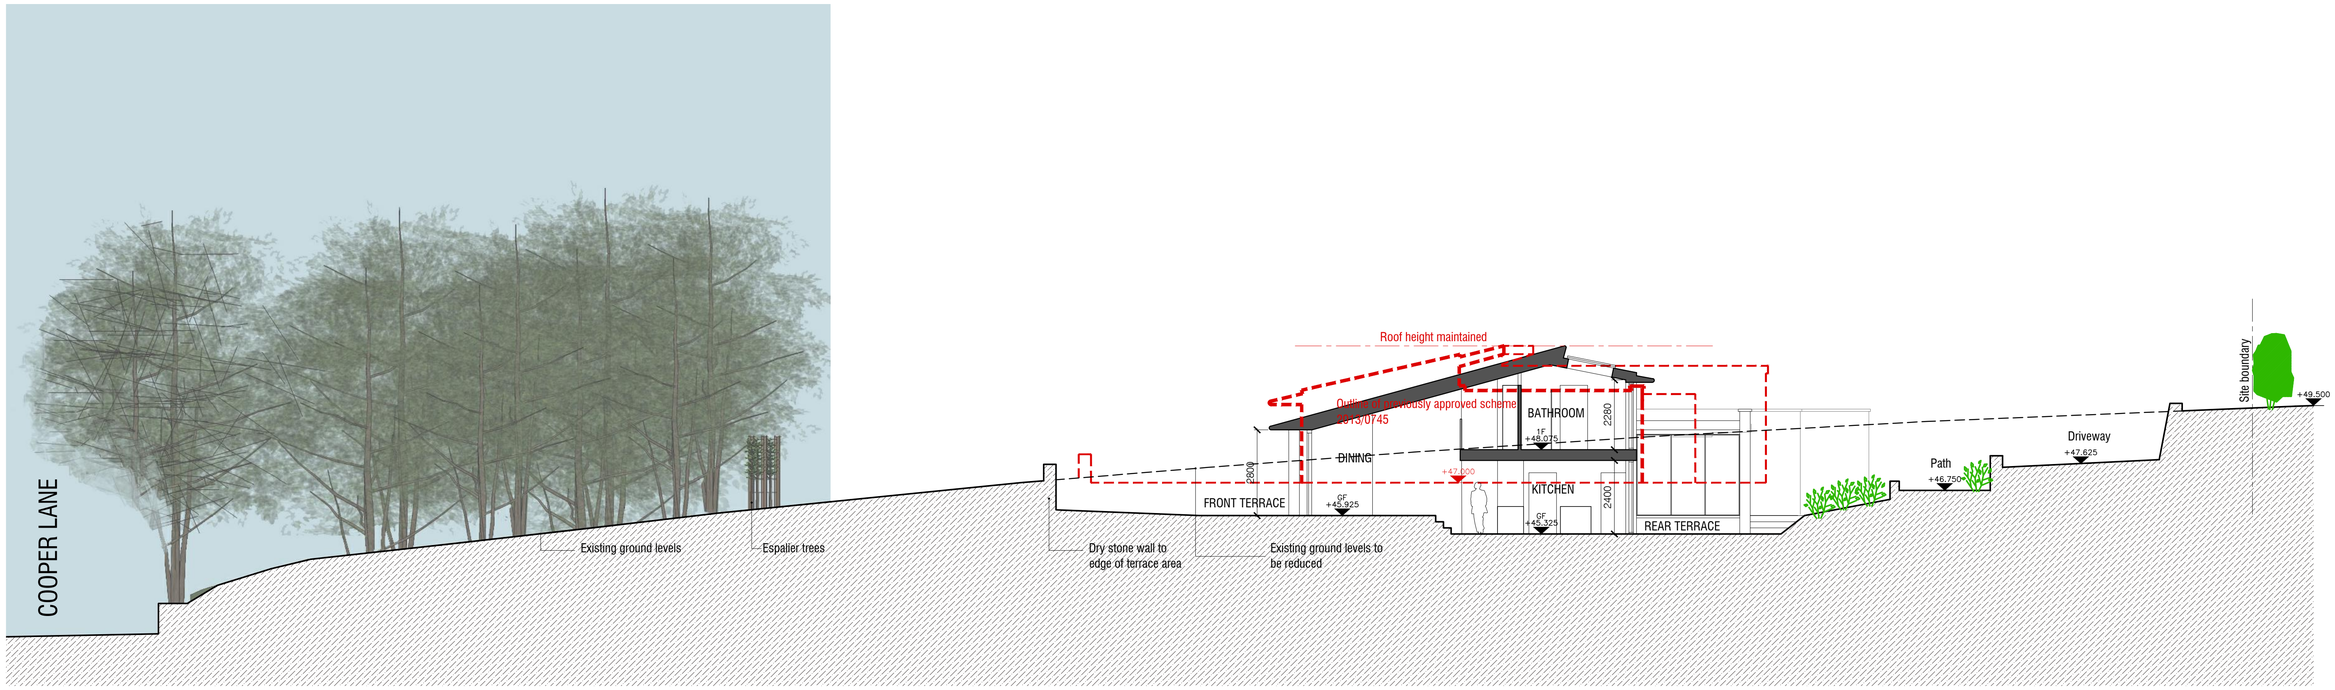

SITE SECTION A-A 1:100

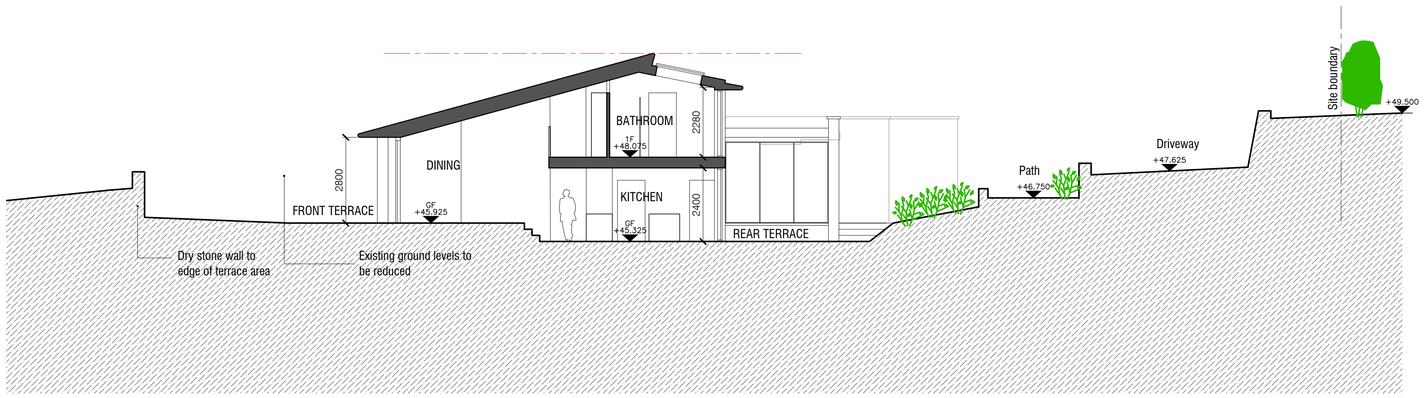

KEY PLAN 1:500

N

Revision

AXIS architecture

Talbot Chambers 2-6 North Church Street Sheffield S1 2DH
tel: +44(0)114 2490944 fax: +44(0)114 2490966 www.axis-architecture.com

COOPER LANE, HOYLANDSWAINE

CONTOUR HOUSE

MR & MRS JONES

SITE SECTION
& CARPORT ELEVATIONS

A1 Scale	A3 Scale	Date	Drawn By
1:100	1:200	OCT 2015	AXIS

Drawing Number 26935(04)03 Revison A

PLANNING

© COPYRIGHT EXISITS ON ALL DESIGN AND INFORMATION SHOWN
DO NOT SCALE for construction and verify all dimensions prior to manufacture