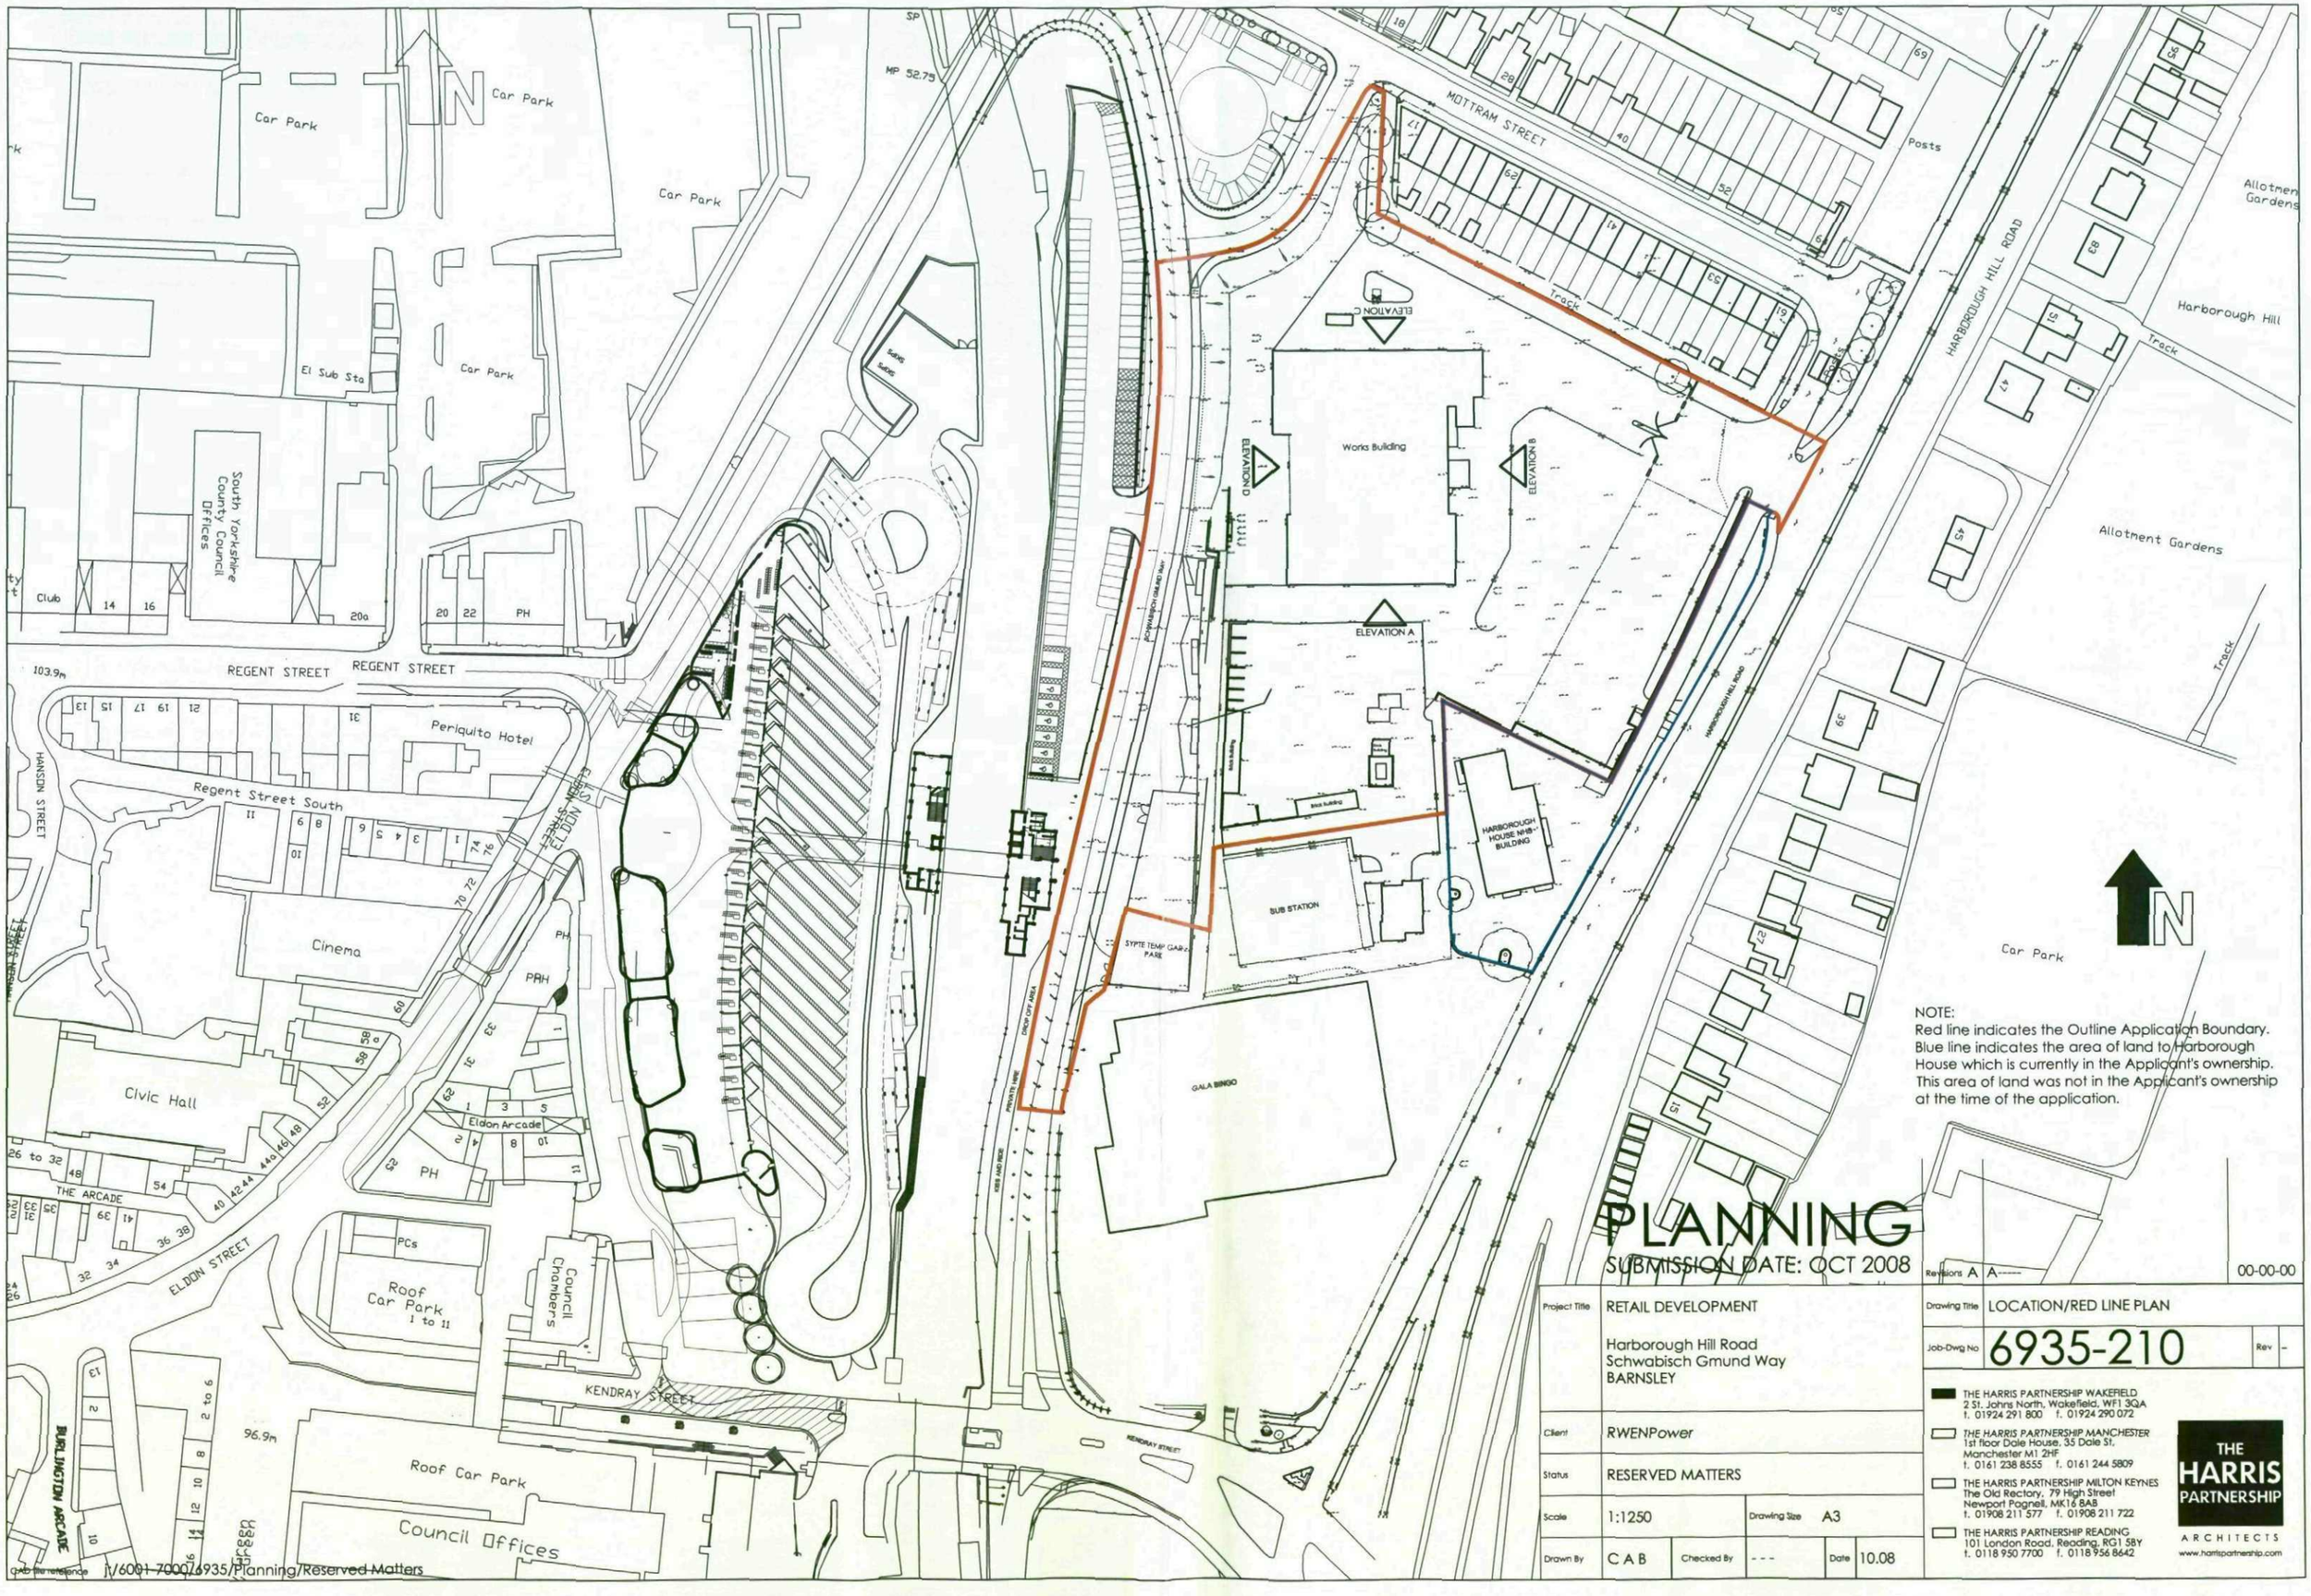


PLANNING

SUBMISSION DATE: OCT 2008

Project Title	RETAIL DEVELOPMENT Harborough Hill Road Schwabisch Gmund Way BARNSLEY				
Client	RWENPower				
Status	RESERVED MATTERS				
Scale	1:1250		Drawing Size	A3	
Drawn By	C A B	Checked By	- - -	Date	10.08

Revisions	A A---- 00-00-00
Drawing Title	LOCATION/RED LINE PLAN
Job-Dwg No	6935-210 Rev -

THE HARRIS PARTNERSHIP WAKEFIELD
2 St. Johns North, Wakefield, WF1 3QA
t. 01924 291 800 f. 01924 290 072

THE HARRIS PARTNERSHIP MANCHESTER
1st floor Dale House, 35 Dale St,
Manchester M1 2HF
t. 0161 238 8555 f. 0161 244 5809

THE HARRIS PARTNERSHIP MILTON KEYNES
The Old Rectory, 79 High Street
Newport Pagnell, MK16 8AB
t. 01908 211 577 f. 01908 211 722

THE HARRIS PARTNERSHIP READING
101 London Road, Reading, RG1 5BY
t. 0118 950 7700 f. 0118 956 8642

THE HARRIS PARTNERSHIP
ARCHITECTS
www.harrispartnership.com

Cad file reference J:\6001-7000\6935\Planning\Reserved Matters