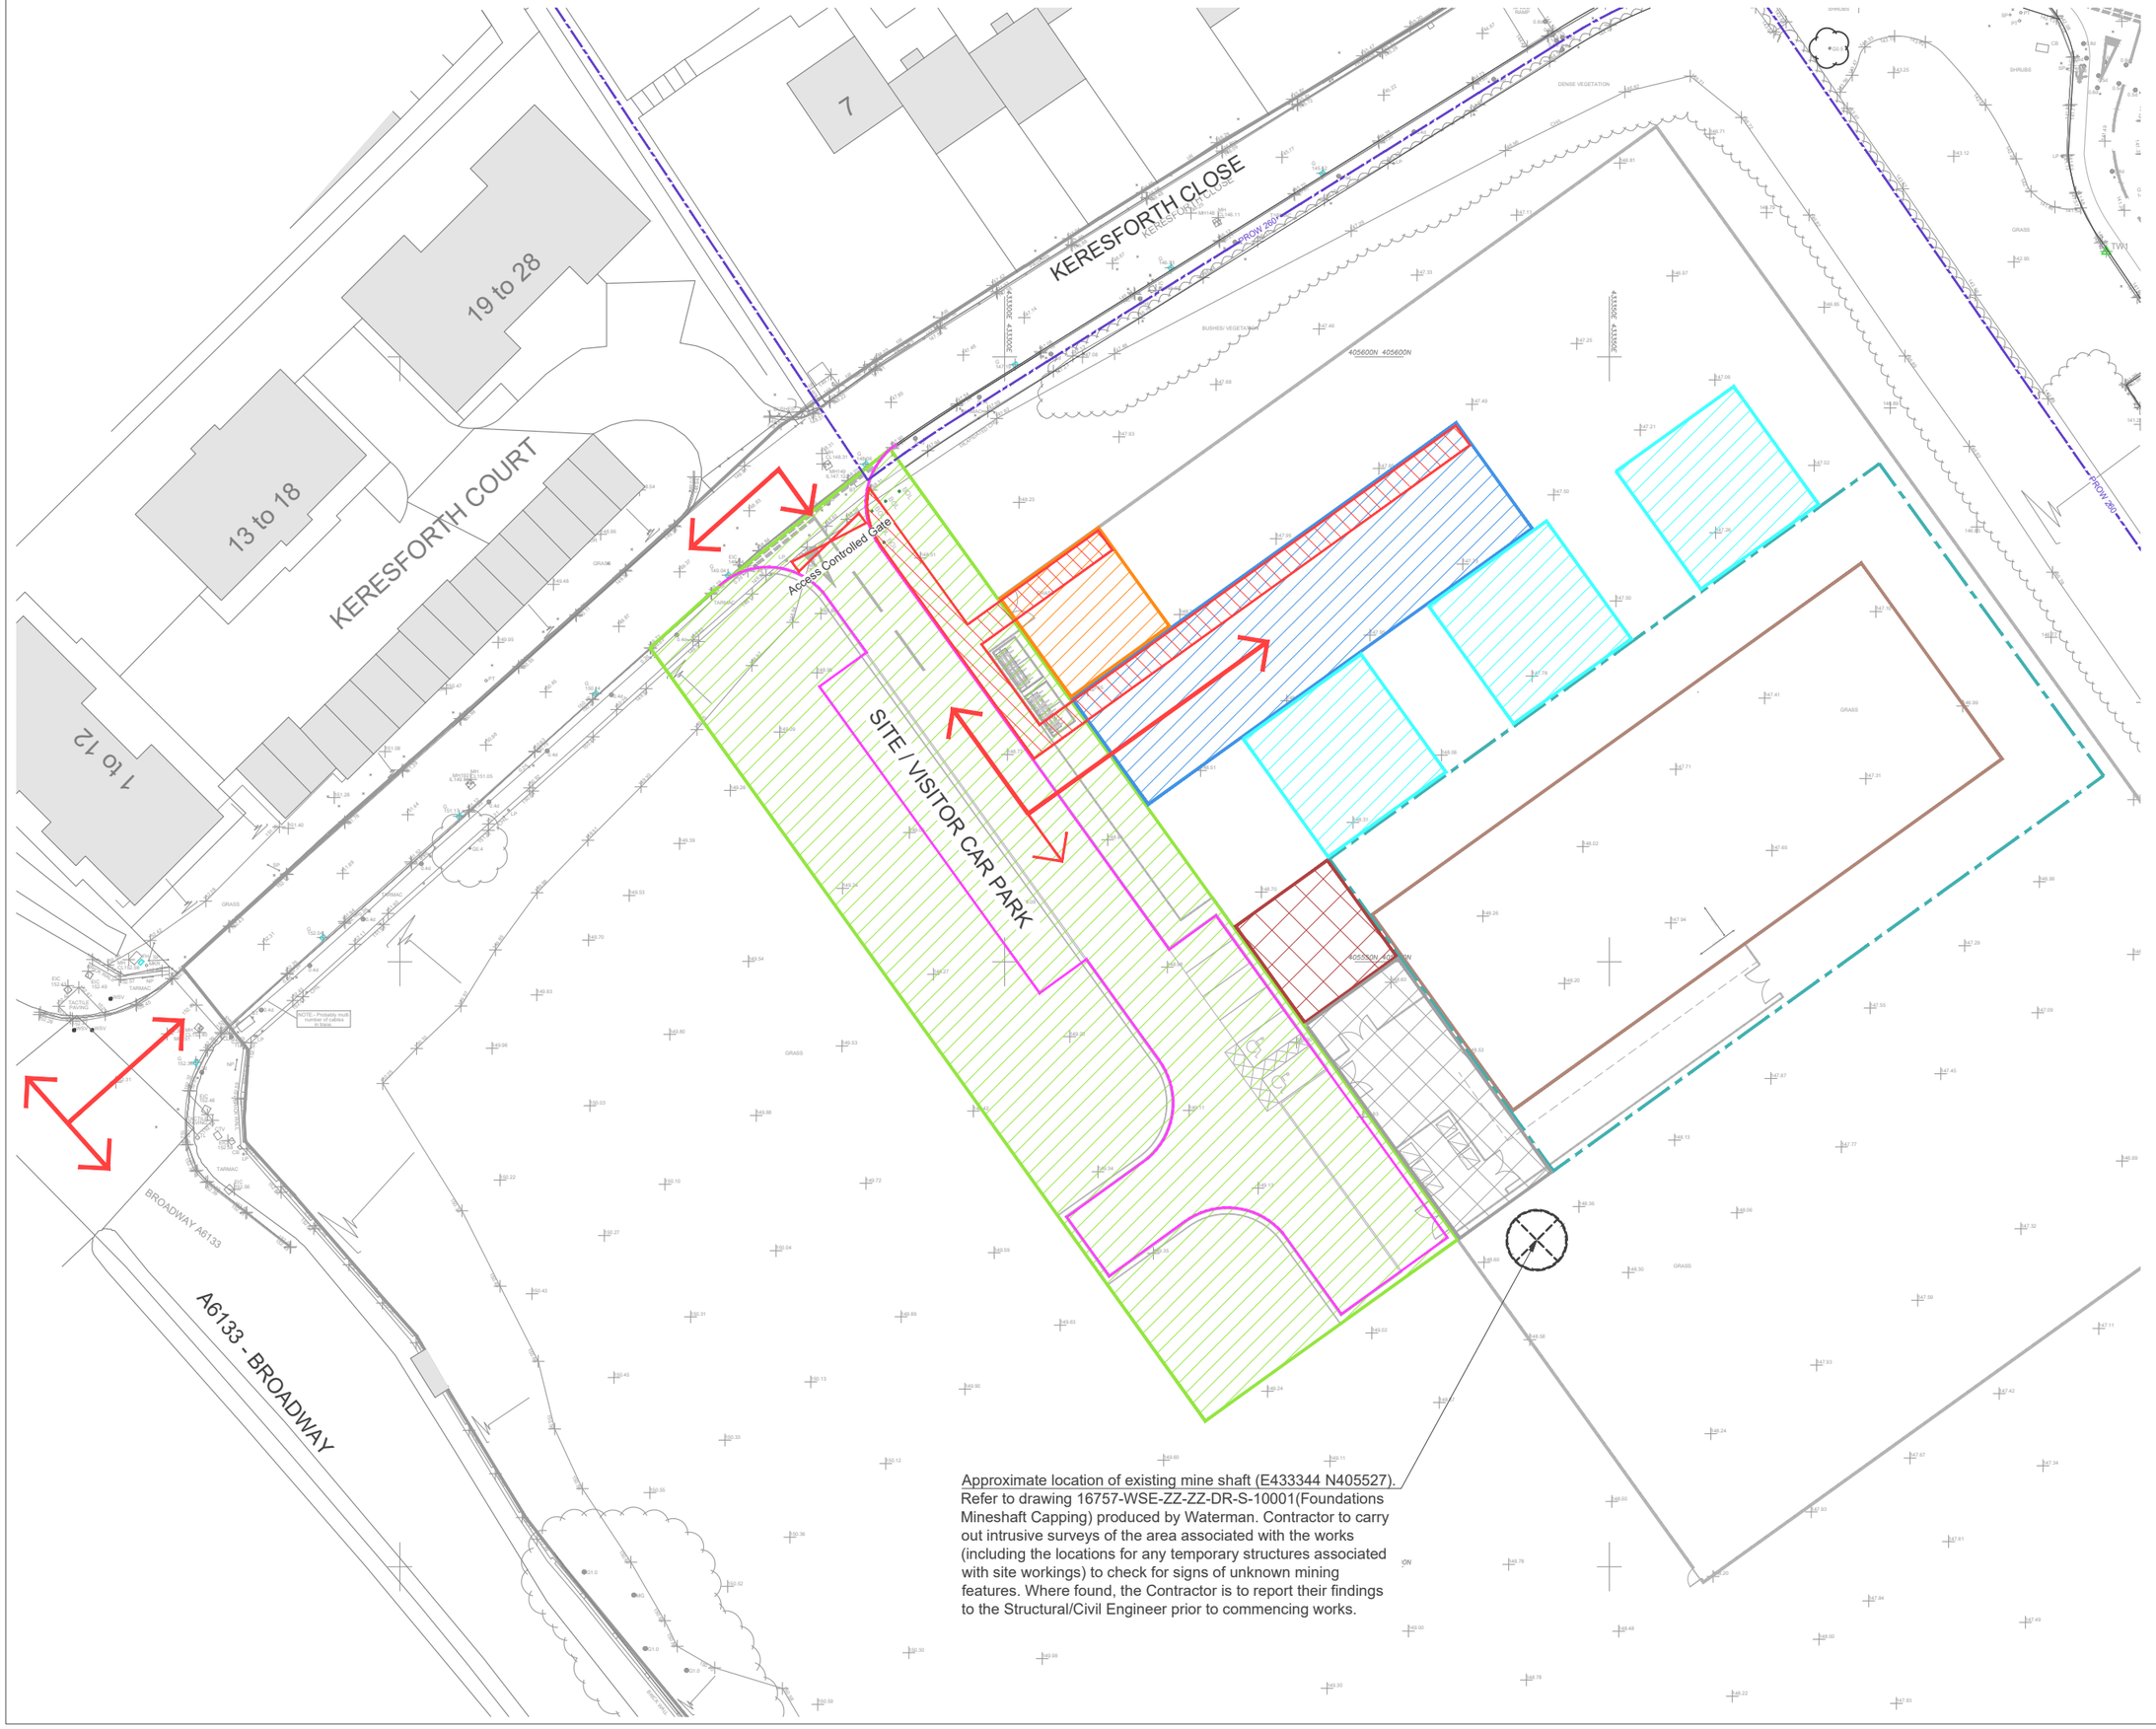


Approximate location of existing mine shaft (E433344 N405527). Refer to drawing 16757-WSE-ZZ-ZZ-DR-S-10001(Foundations Mineshaft Capping) produced by Waterman. Contractor to carry out intrusive surveys of the area associated with the works (including the locations for any temporary structures associated with site workings) to check for signs of unknown mining features. Where found, the Contractor is to report their findings to the Structural/Civil Engineer prior to commencing works.

Notes

Jennings Design Associates take no responsibility for any dimensions obtained by scaling from this drawing. If no dimension is shown the recipient must ascertain the dimension specifically from the Architect or by site measurement. Supplying this drawing in digital form is solely for convenience and no reliance may be placed on digital data. All data must be checked against hard copy. Dimensions must be checked on site. Any discrepancies must be reported to the Architect immediately. This drawing is copyright of Jennings Design Associates

N

Legend

Phase 3 - Temporary School

- Laydown area for school modules on made up road
- Area for site cabins
- Area for haul road to match final design of road where possible
- Pedestrian access route
- 12x12m Crane Position/Mat
- Skips
- Loose material storage
- Footprint of proposed temporary school building
- Denotes proposed roadway with additional site/visitor parking area
- Route of Public Right of Way (260)
- MEWP Perimeter for construction

Drawing to be read in conjunction with the Construction Phase & Traffic Management Plans produced by Elliott Group Ltd.

Rev	Description	Date	By
P01	Initial Issue	26/04/21	NS

jda architects
info@jda-architects.com
www.jda-architects.com
manchester: 0161 336 5011
liverpool: 0151 665 0112

Project Details: Land of Keresforth Close, Barnsley

Client: Elliott Group Ltd

Checked By: Stage 5 Construction — Status Code: S3

Scale:	@ Original Size	Date:	Drawn By:	Checked By:
1:500	A3	26/04/2021	NS	RB

Elliott Viewpoint Ref: TRIN-JDA-TEMP-00-DR-A-00105

Project Code	Originator	Vol/Sys	Level	Type	Role	Number
1204	JDA	XX	00	DR	A	0105

Description: Site Compound Plan - Phase 3 Temporary School — Rev: P01

0 5m 10m

Scale 1:500

Z:\1204 - Keresforth Close, Barnsley\Drawings\Live\plots\1204-JDA-XX-00-DR-A-0105--SiteCompoundPlanPhase3.dwg