


Existing Elevations

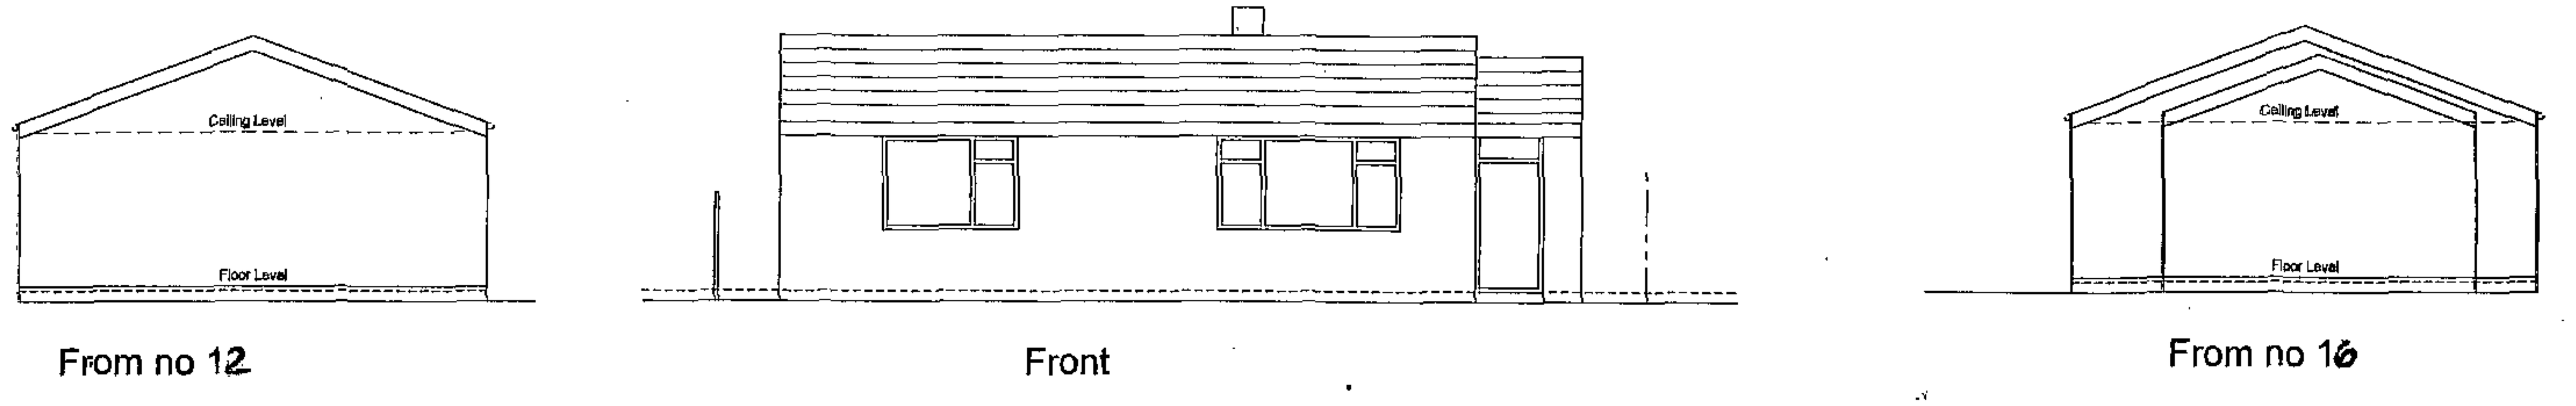


Proposed Elevations

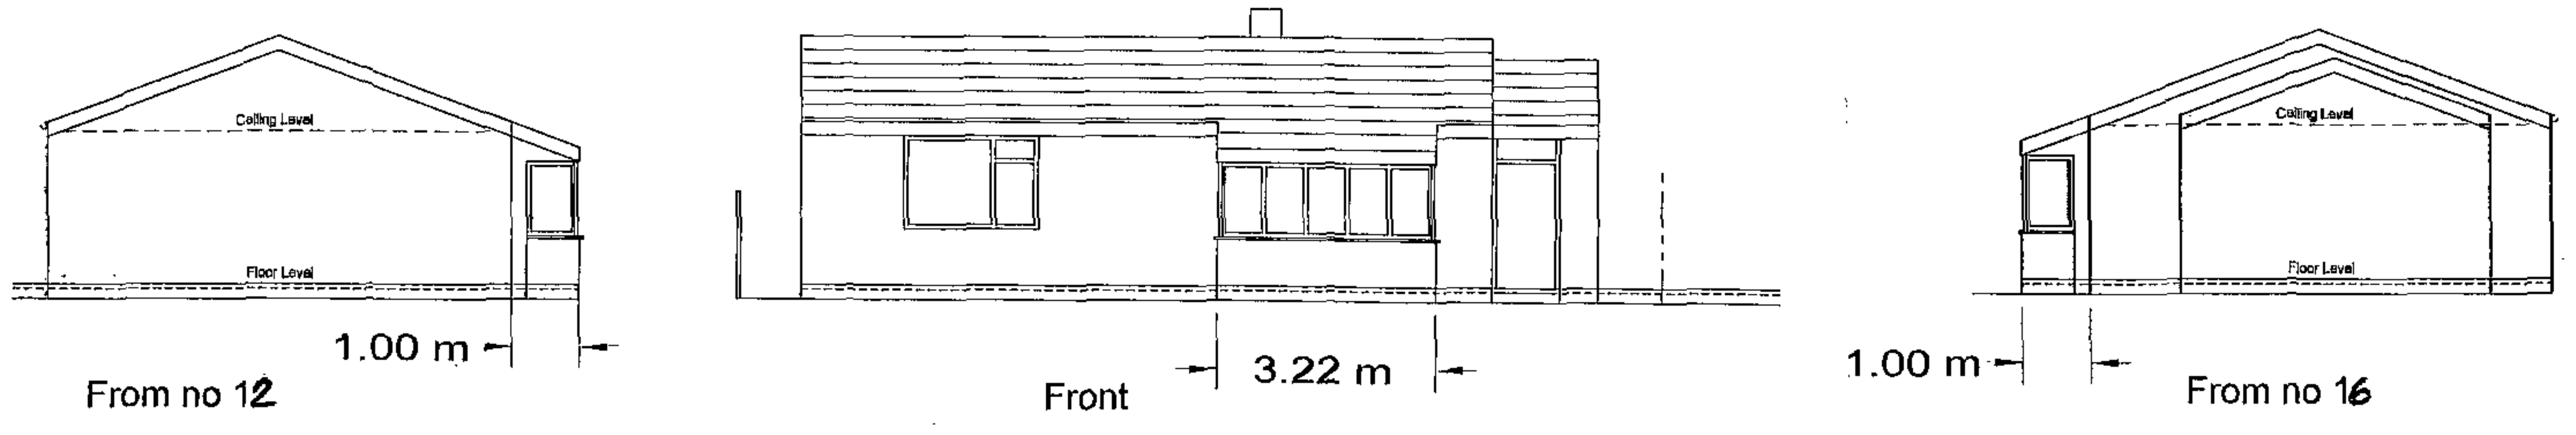


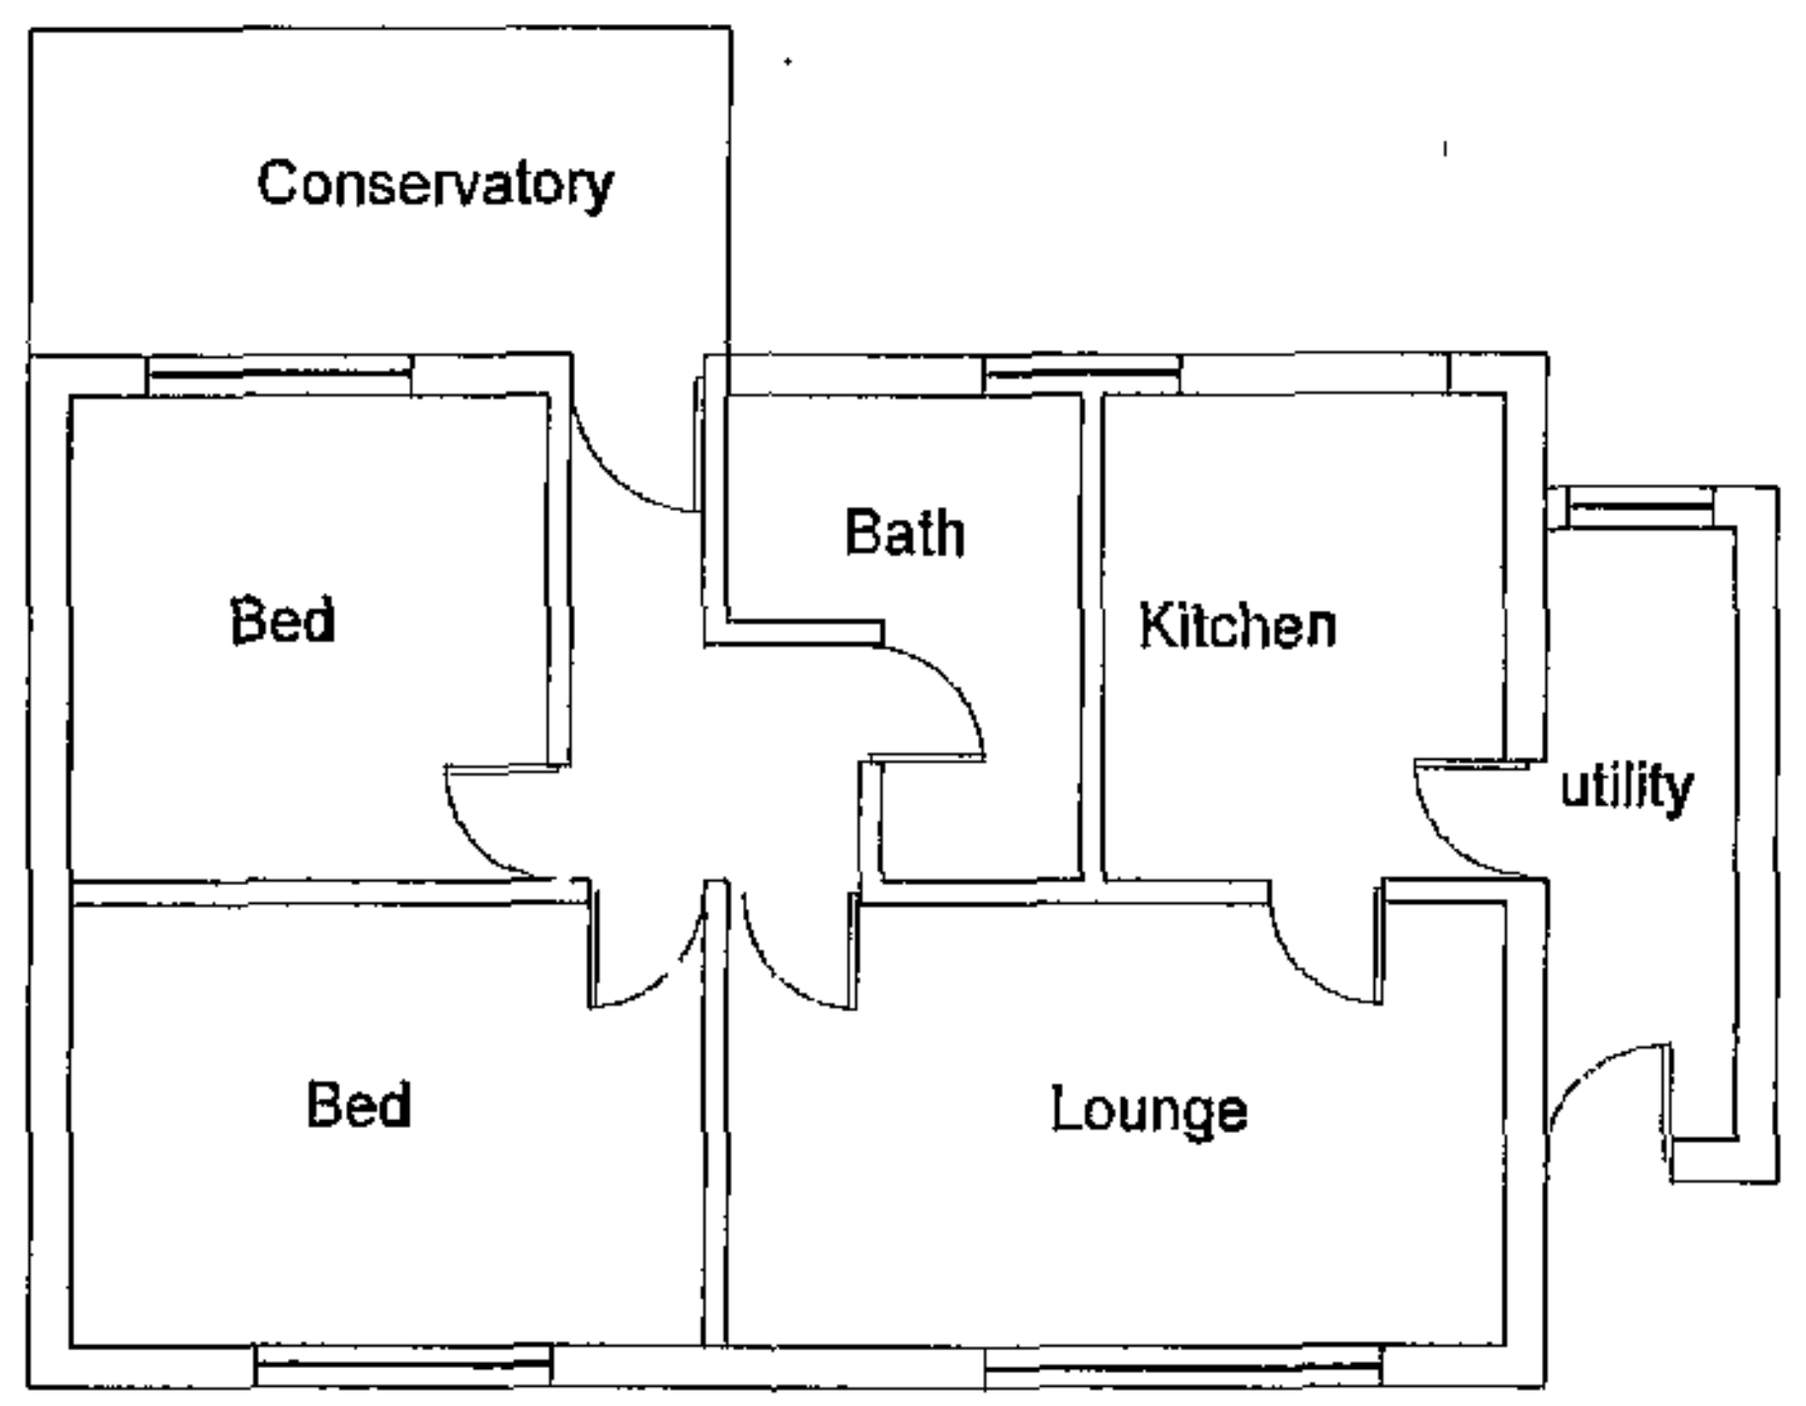


Existing Plan

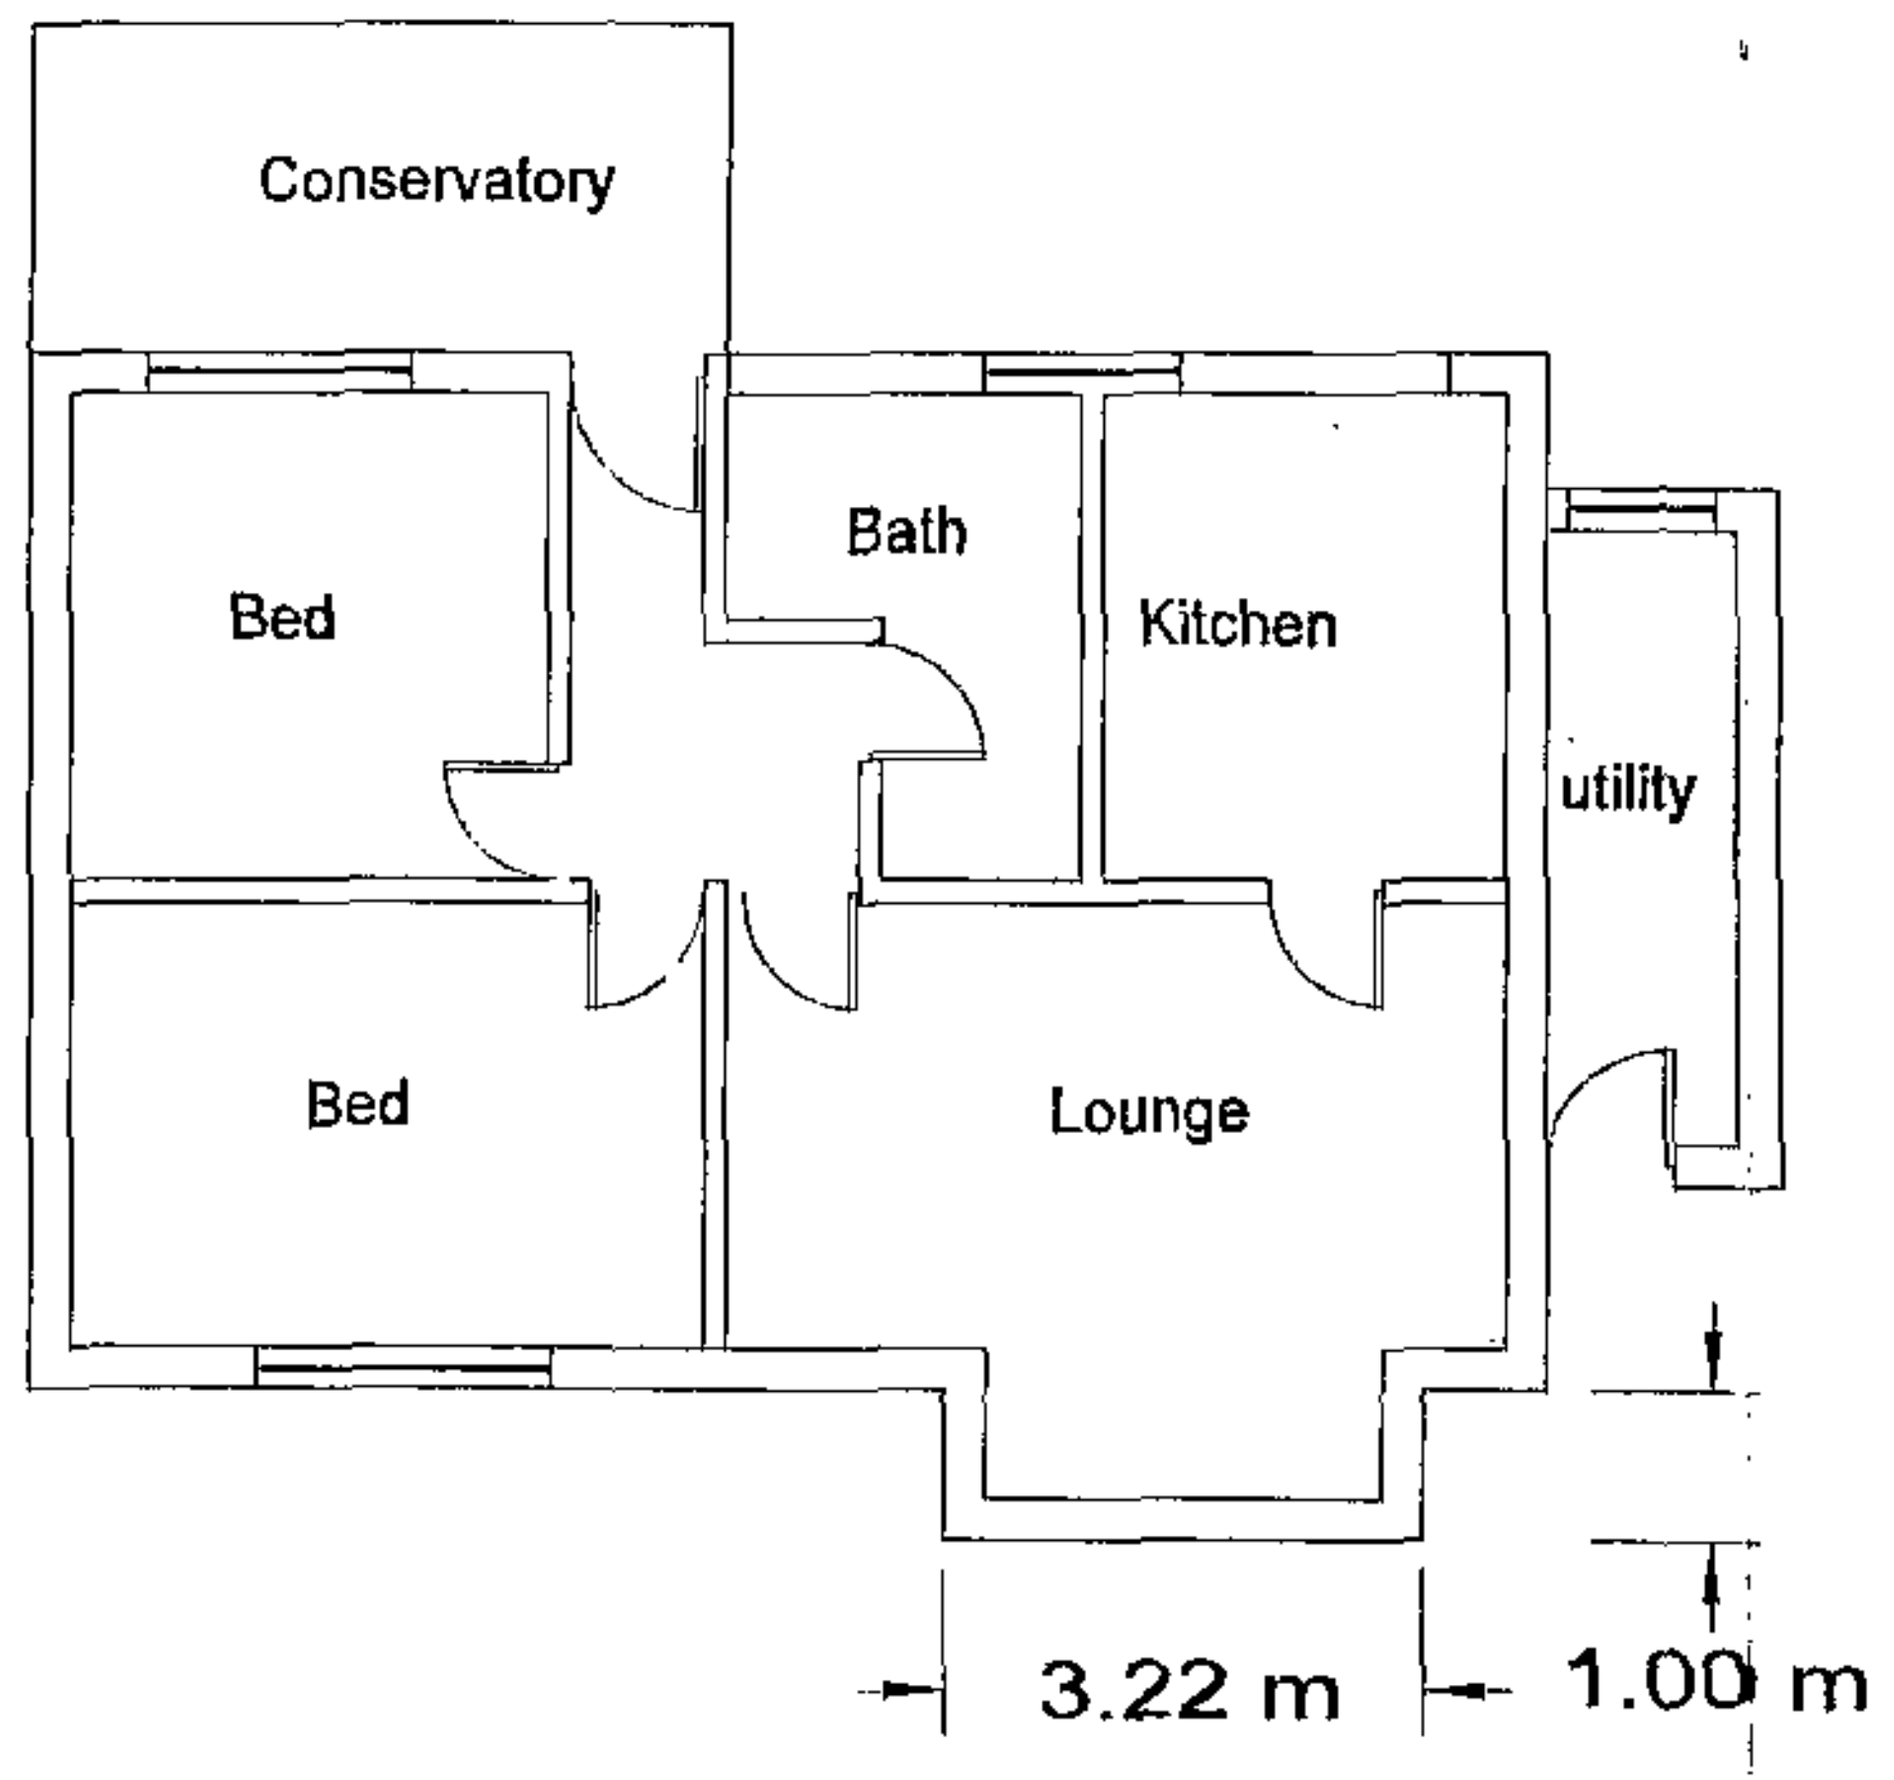

Proposed Plan

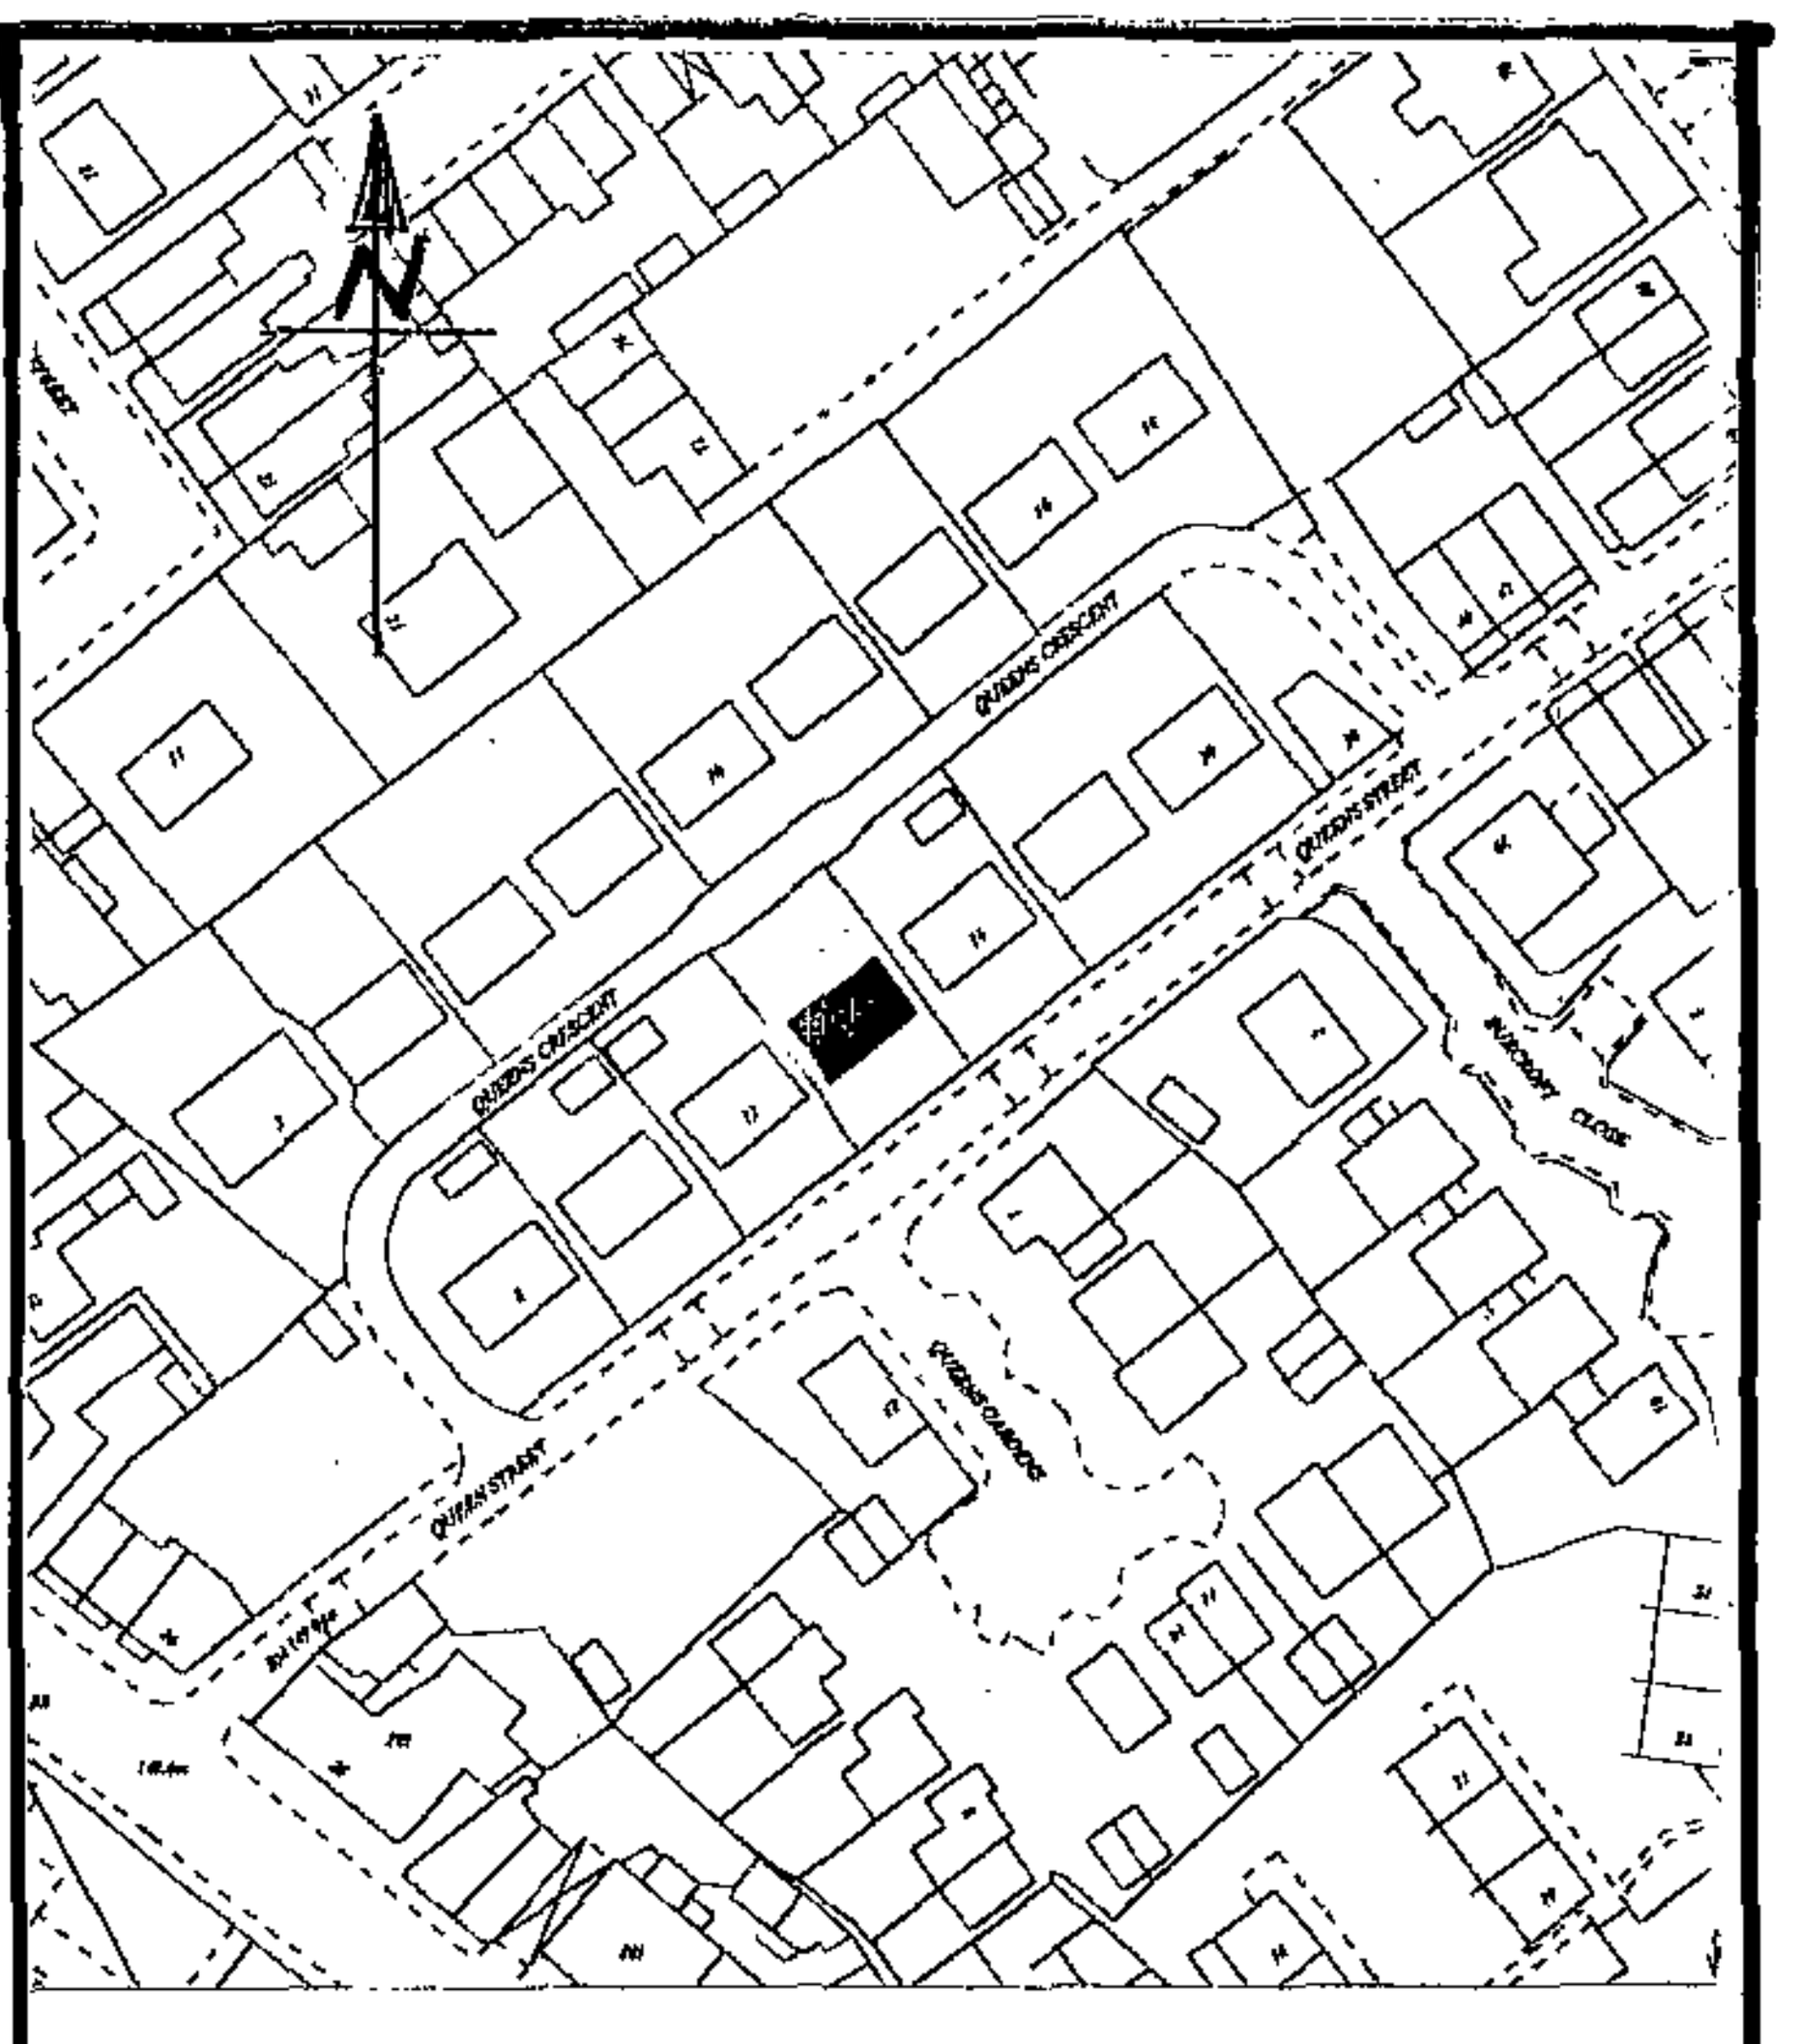

LOCATION PLAN 1/1250

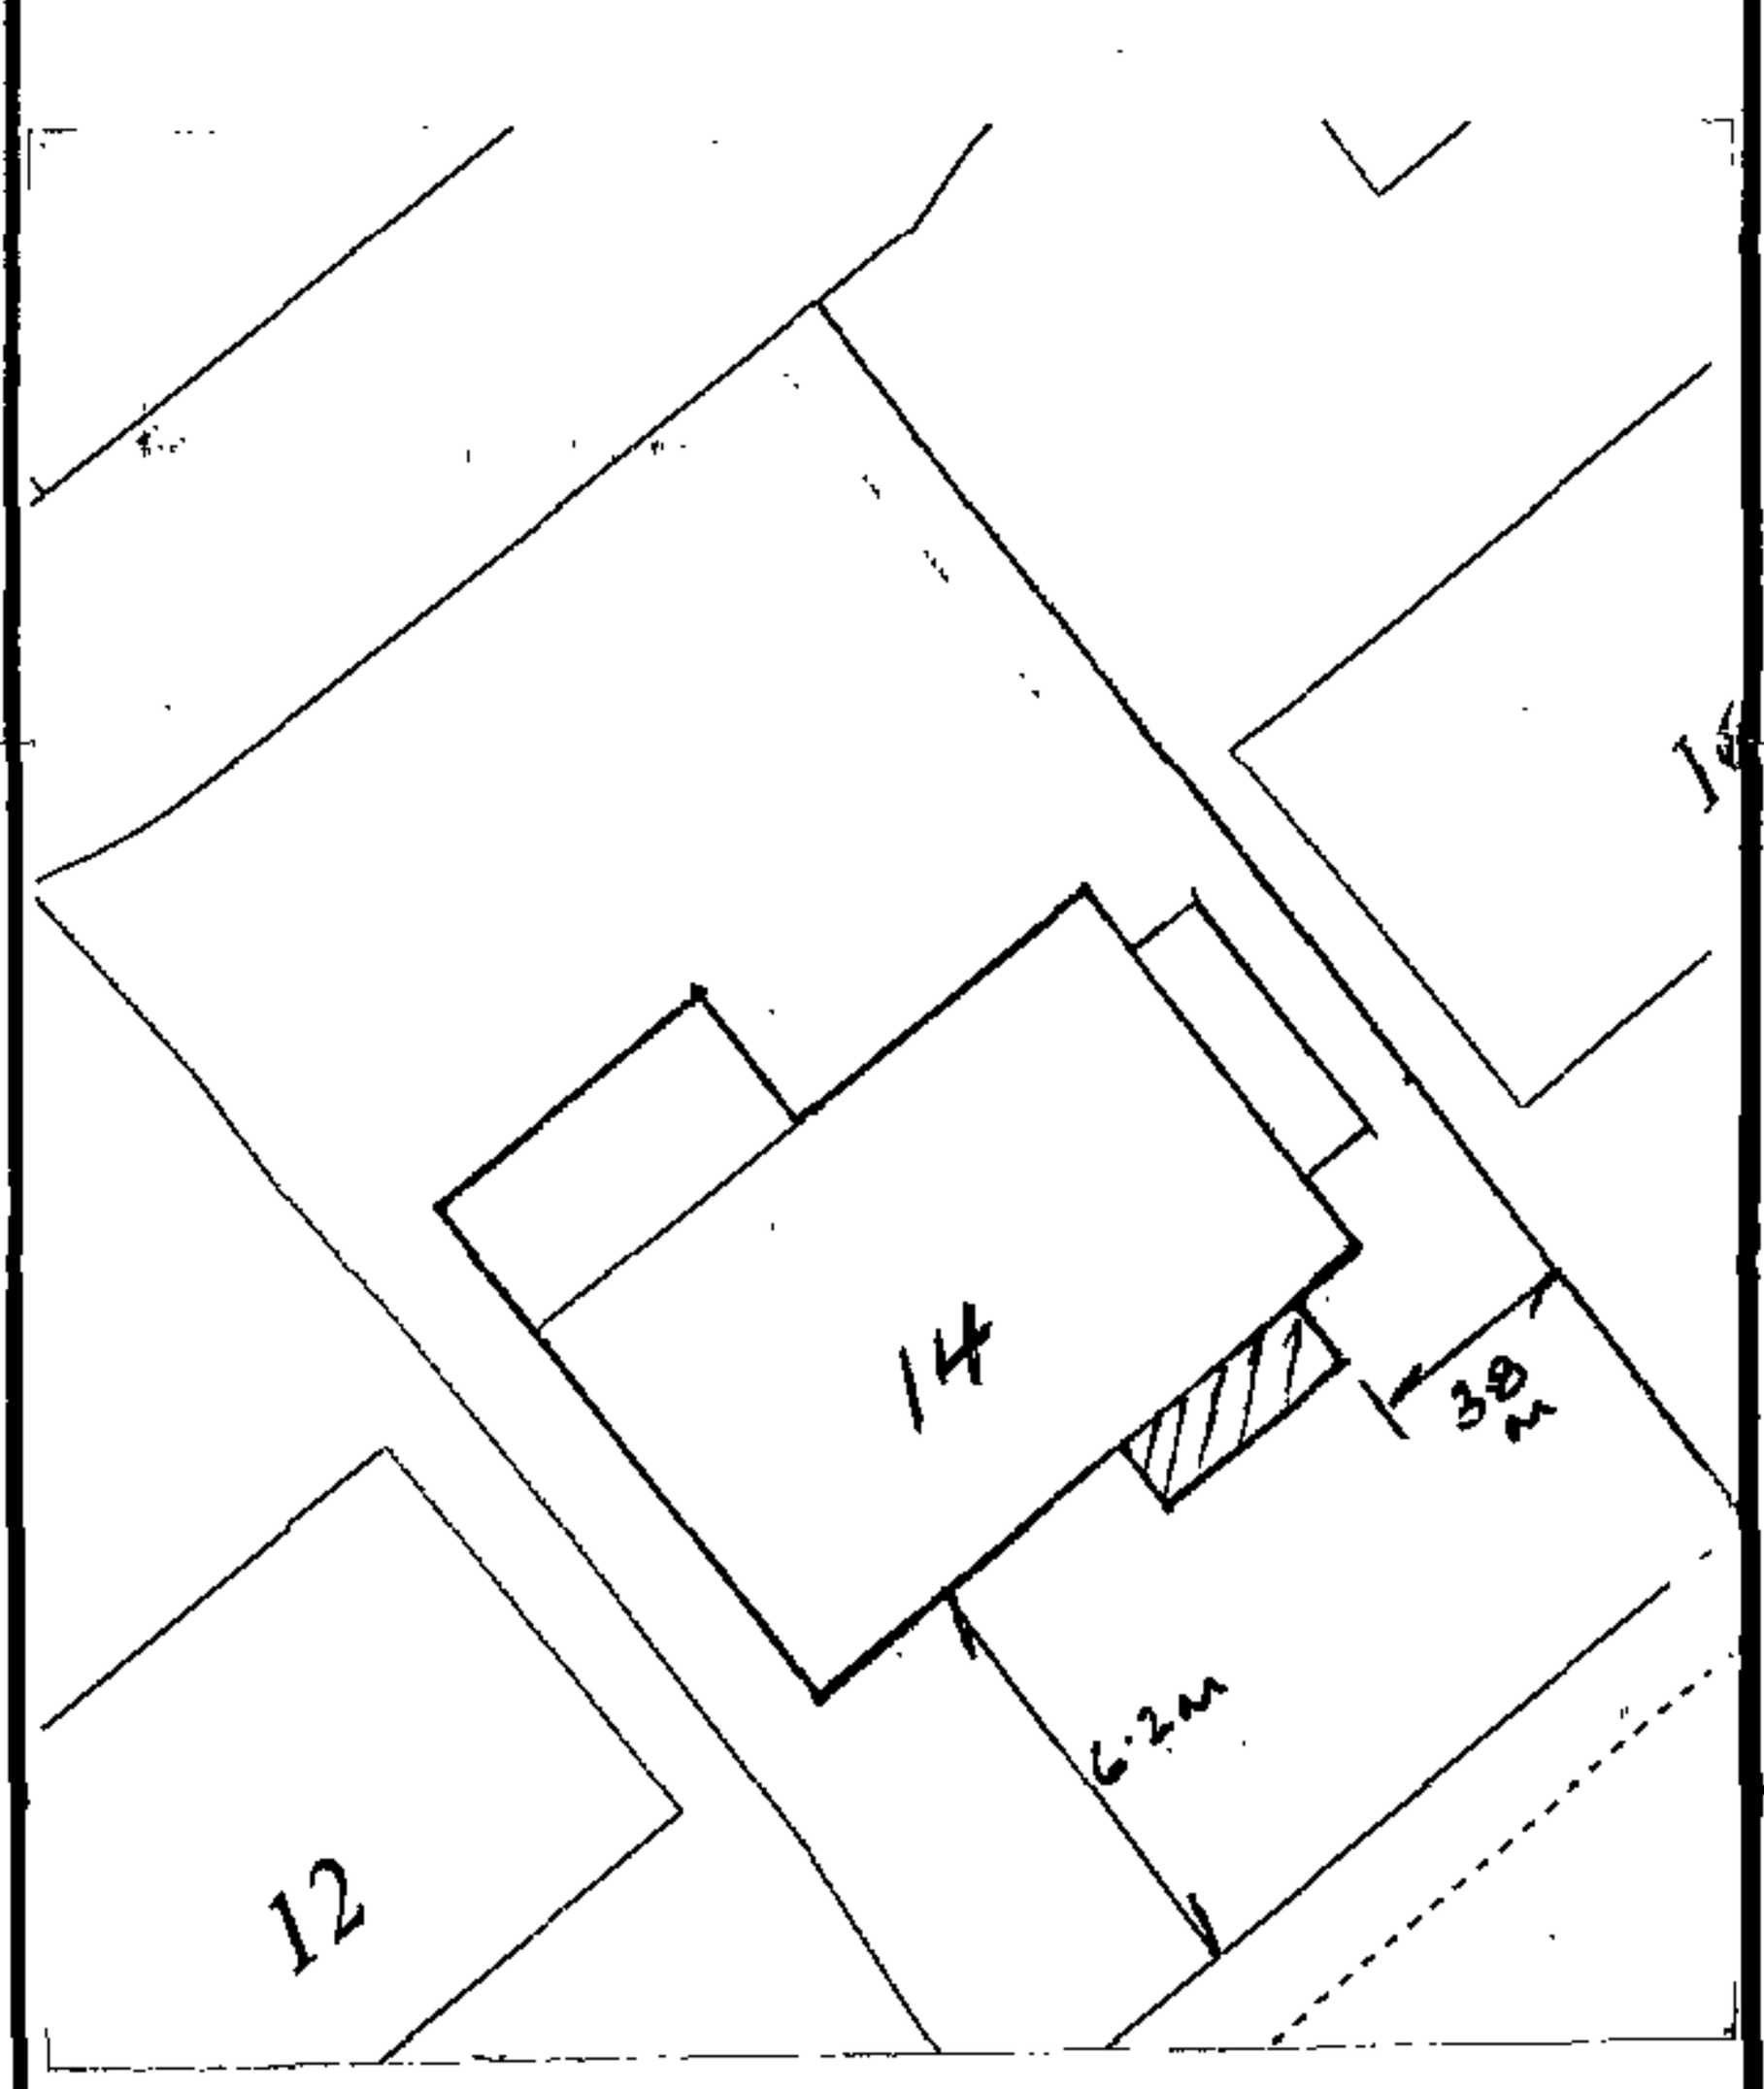

SITE PLAN 1/200

Plan to construct walk in bay
window to front of
14 Queen Street
Hoyland Common
Barnsley
For Mrs & Mrs D Blower
Scale 1/100