
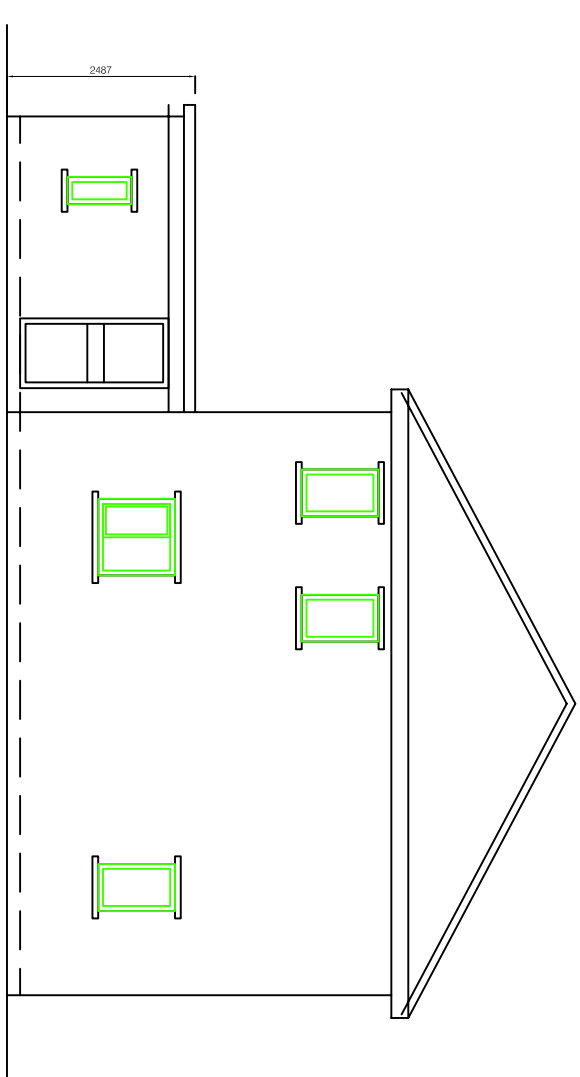


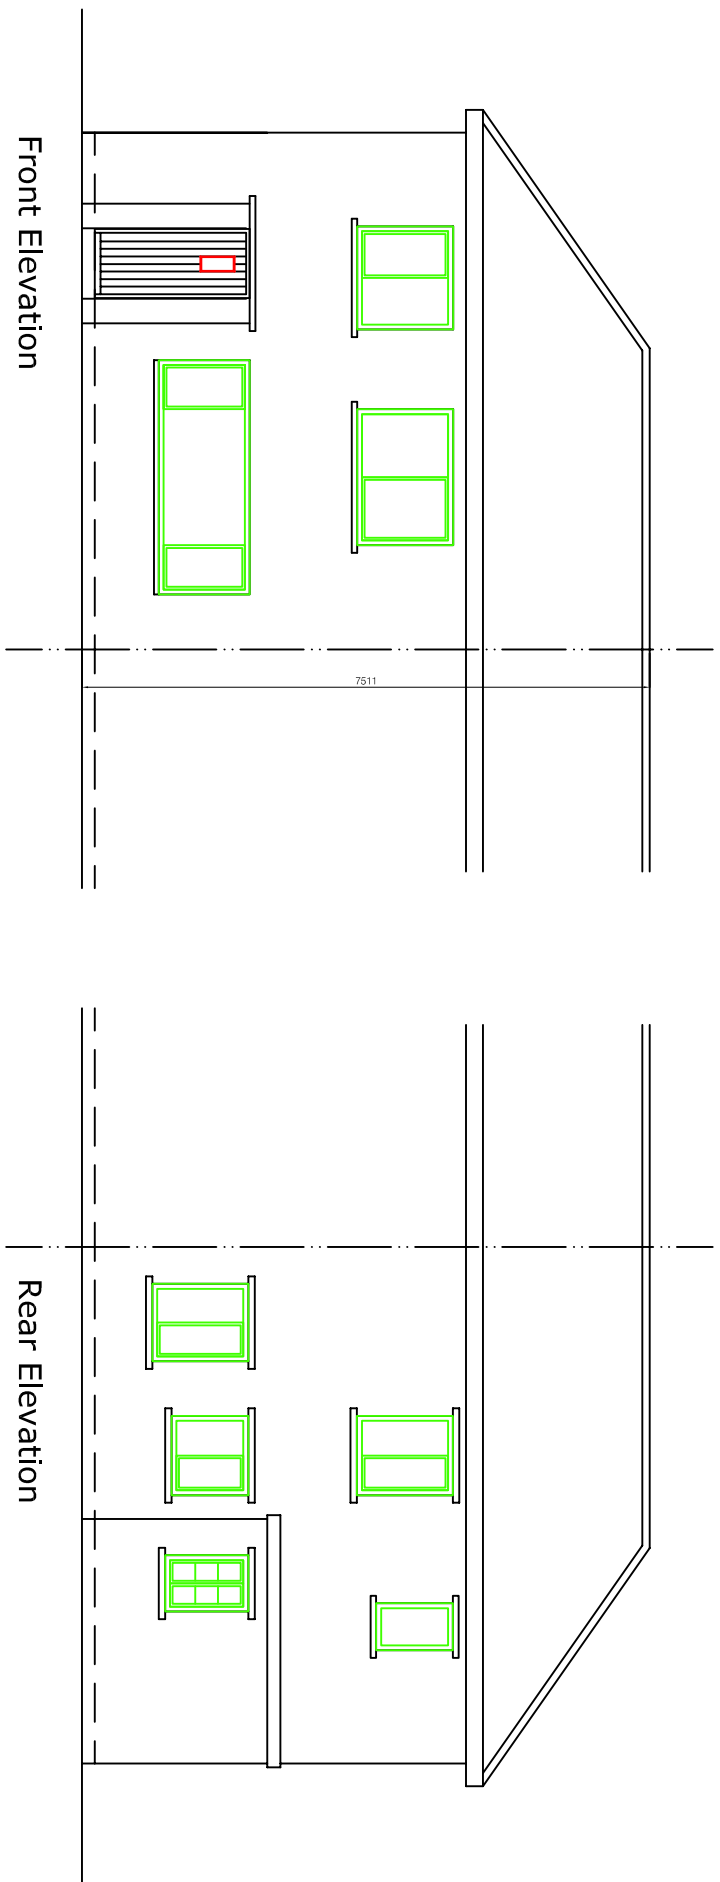

Project
Rear Extension
& Front Porch Extension
Drawing Title
Existing Elevations


Date 01/08 Scale 1/100
Project No 71/WR Drawing No 02
Revision

Proposed Rear Extension and Front Porch
for
Ms C Gough
71 Wingfield Road
Athersley
Barnsley
S71 3PP

Revision

Date

By




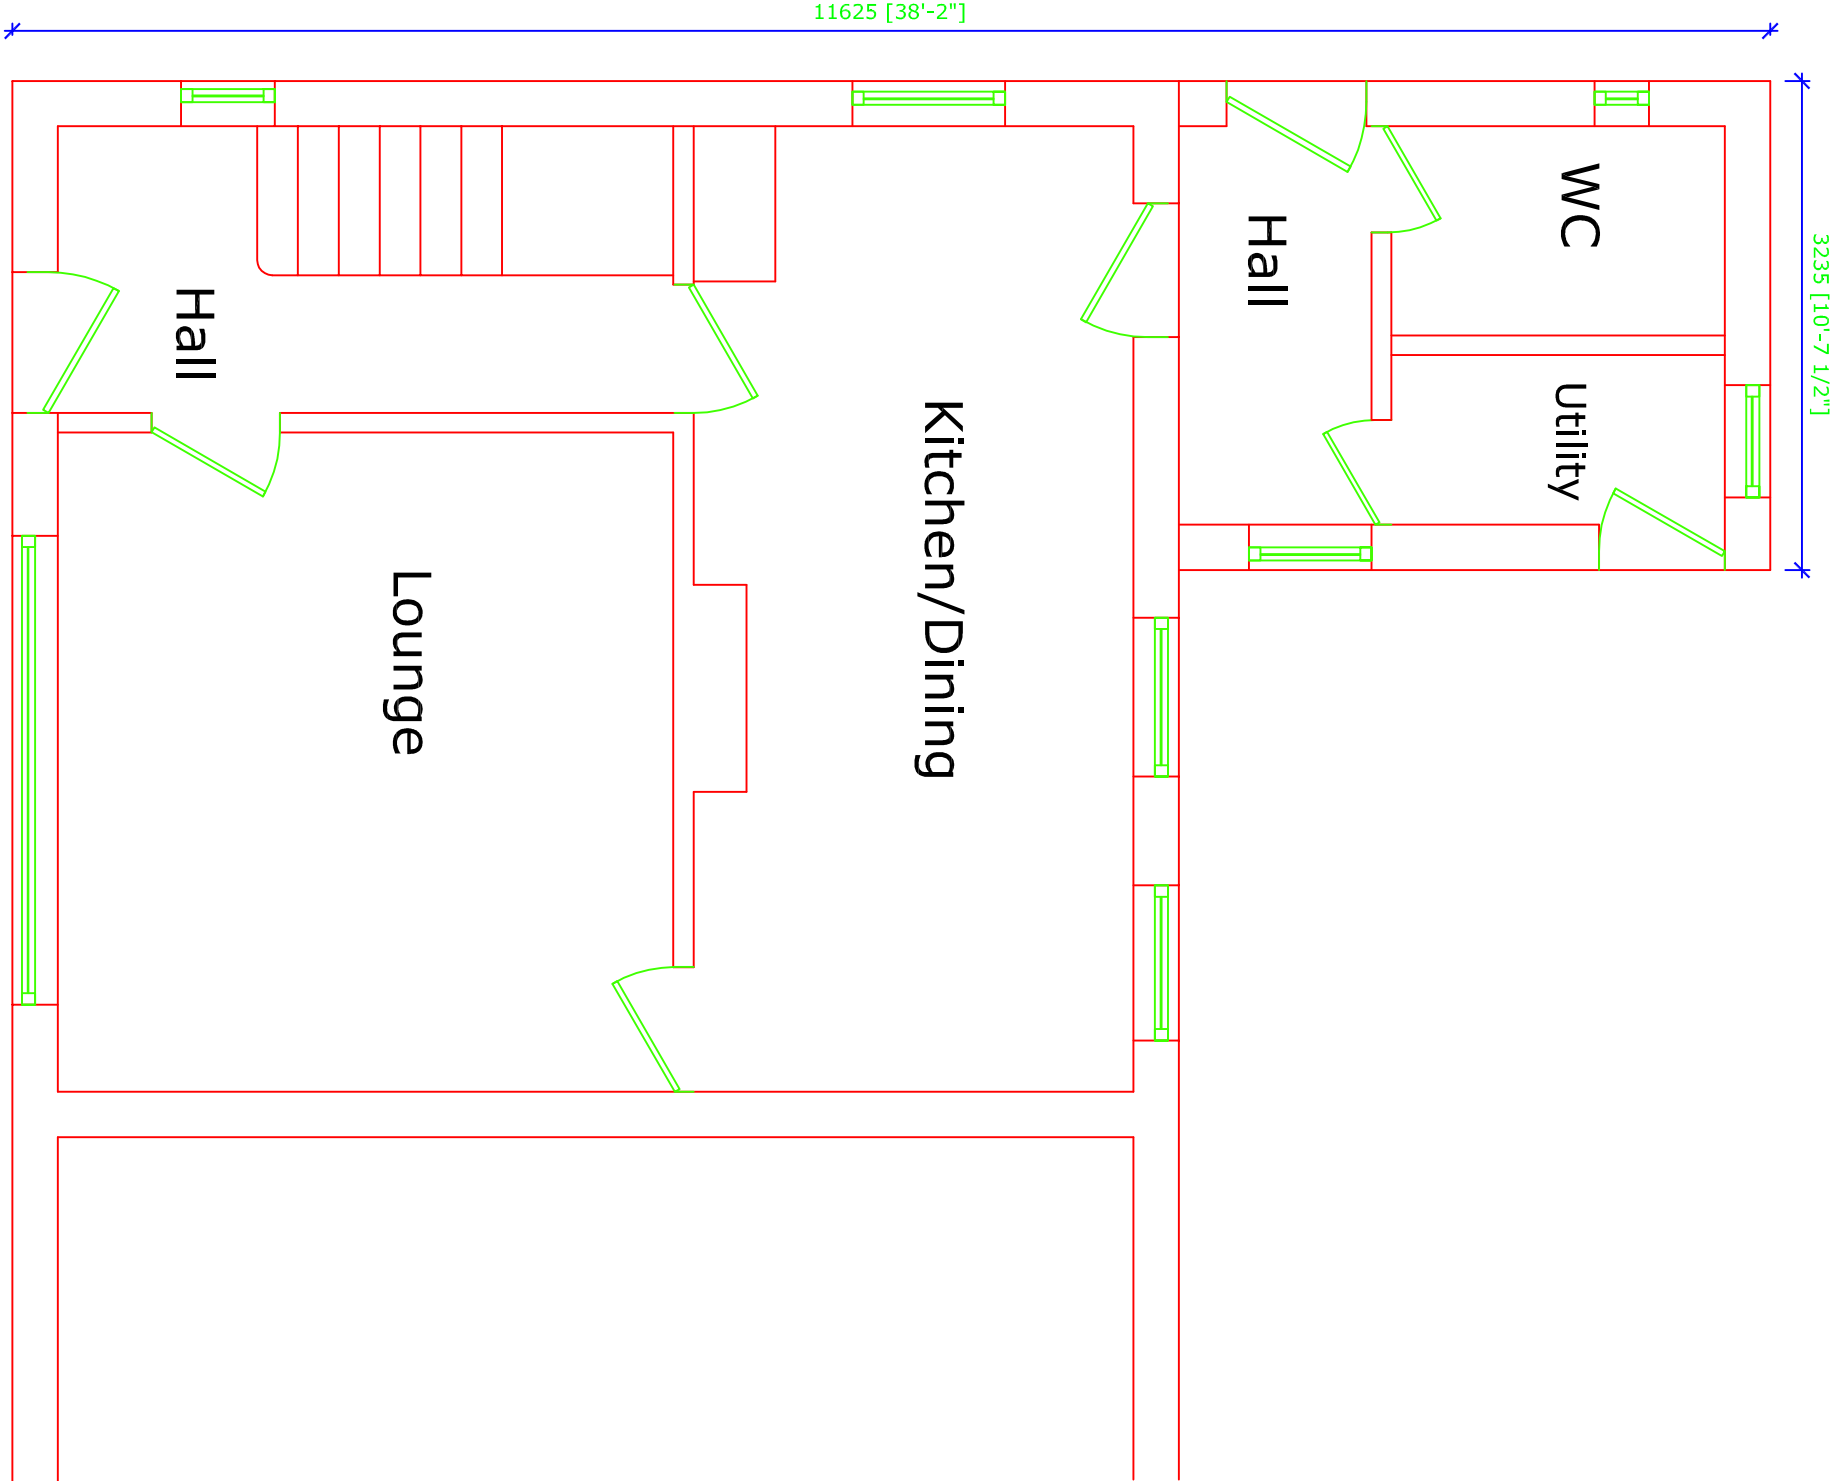


Project
Rear Extension
& Front Porch Extension
Drawing Title
Existing Plans

Date 01/08 Scale 1/50
Project No 71/WR Drawing No 01
Revision

Proposed Rear Extension and Front Porch
for
Ms C Gough
71 Wingfield Road
Athersley
Barnsley
S71 3PP

Existing GF Plan

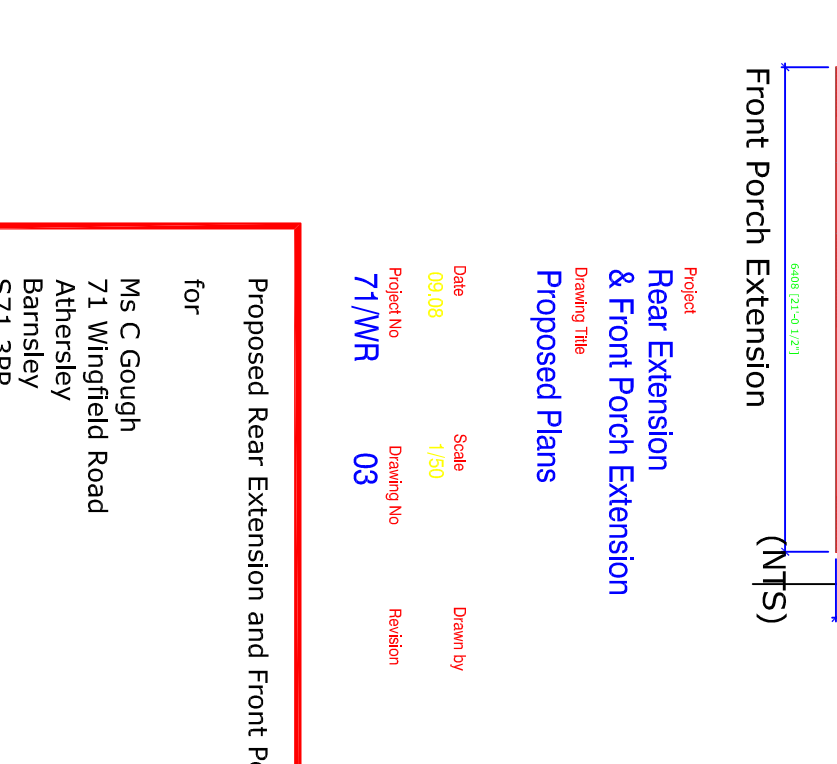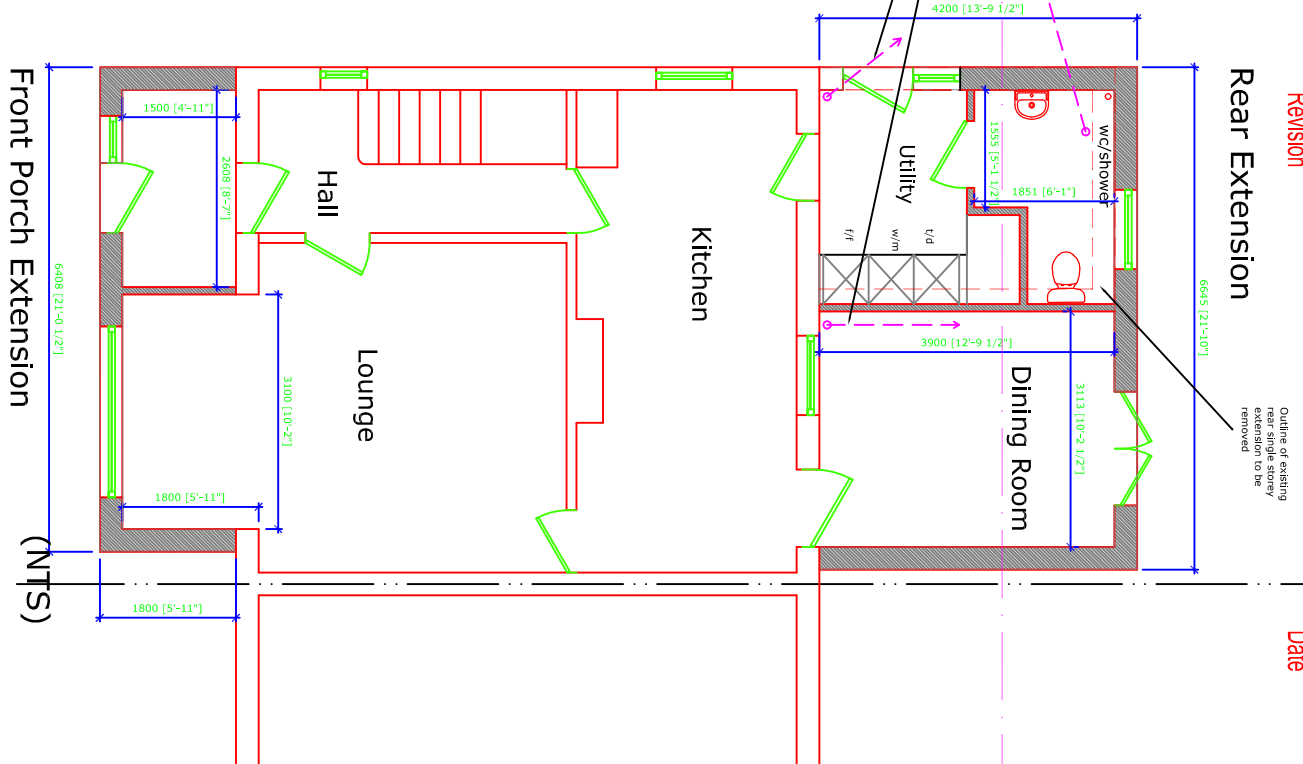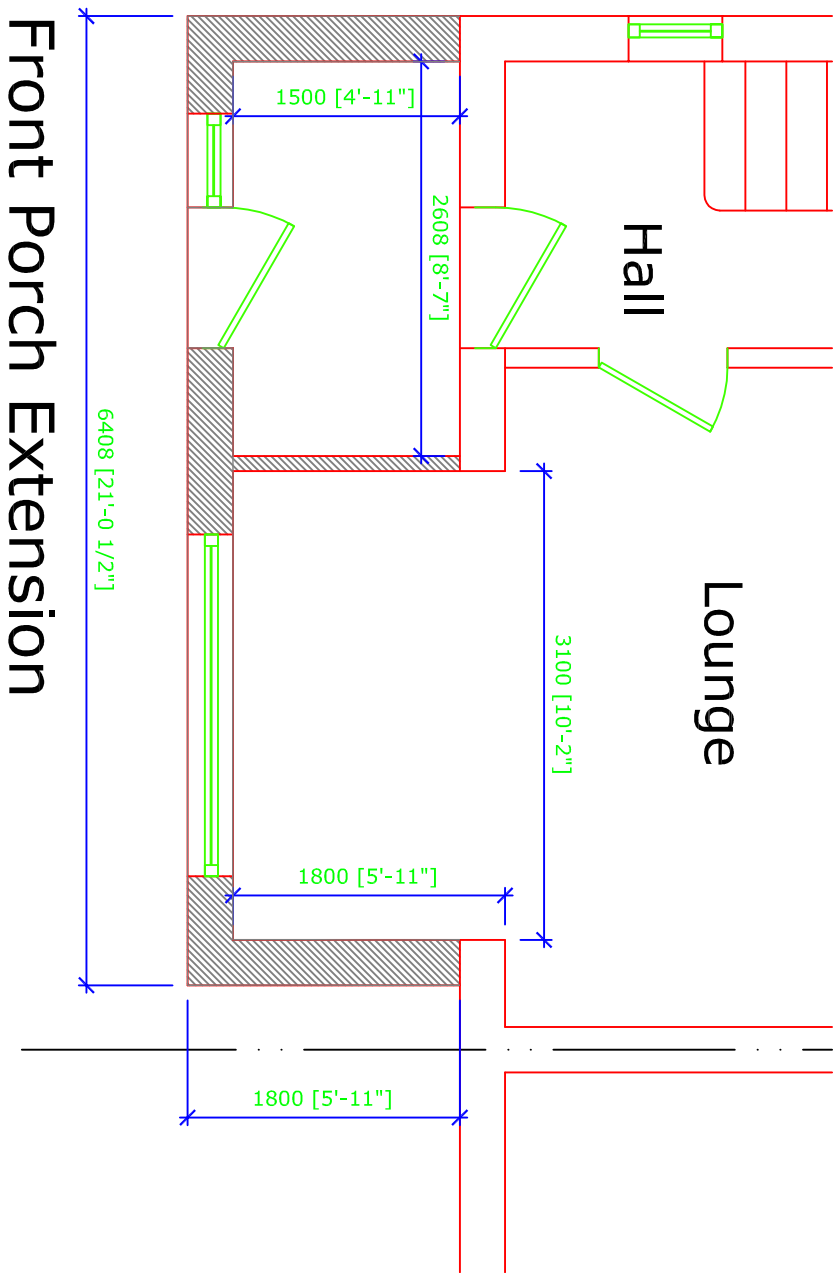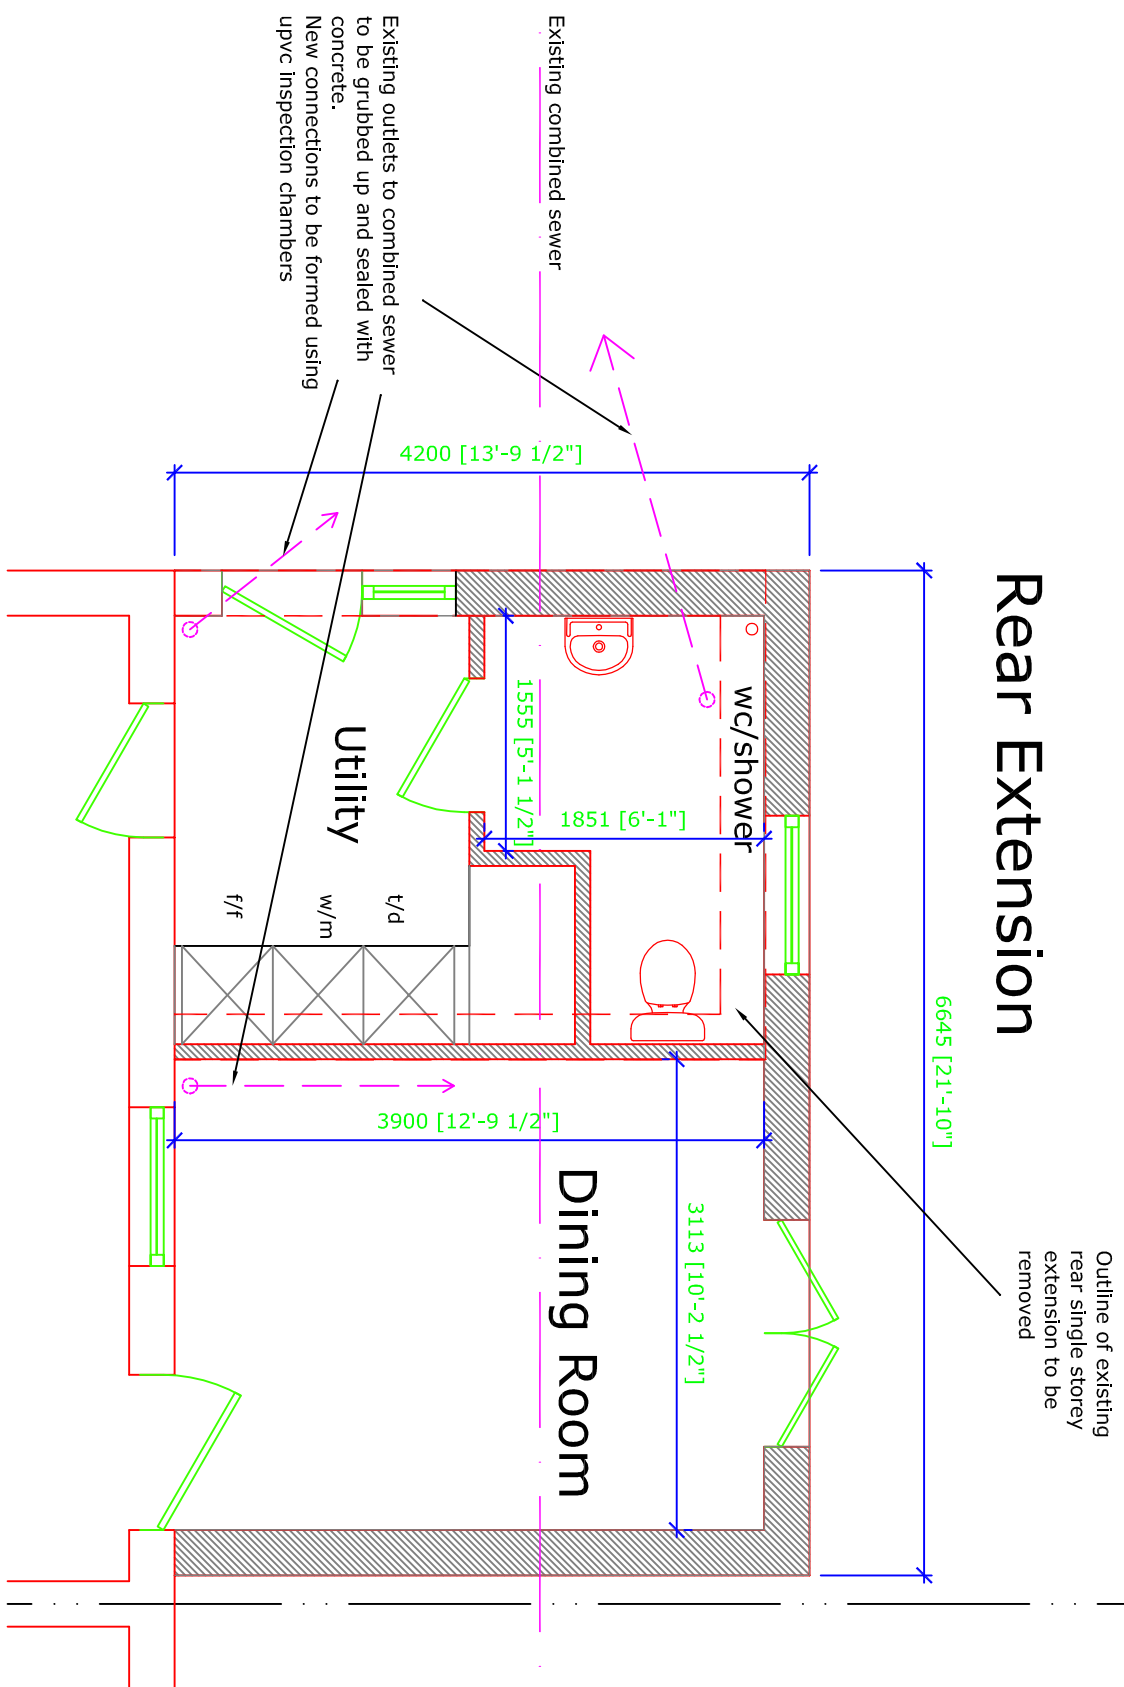

Project
Rear Extension
& Front Porch Extension
Drawing Title
Proposed Plans



Date 01/08 Scale 1/50
Project No 71/WR Drawing No 03
Revision

Proposed Rear Extension and Front Porch
for
Ms C Gough
71 Wingfield Road
Athersley
Barnsley
S71 3PP

Revision

Date

By

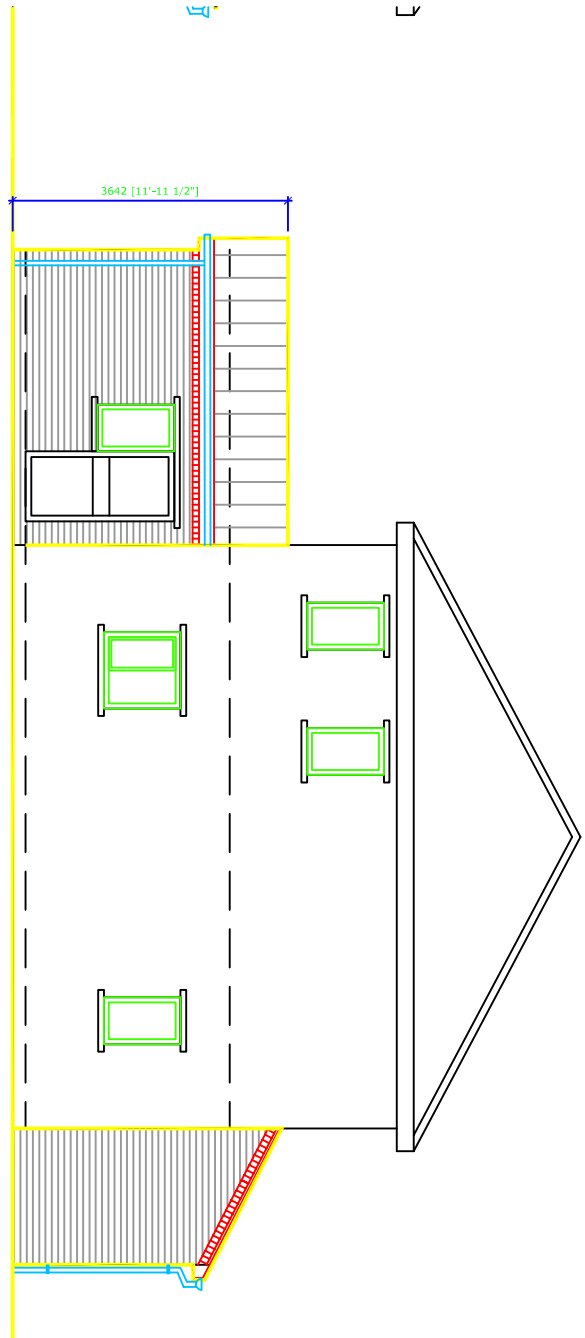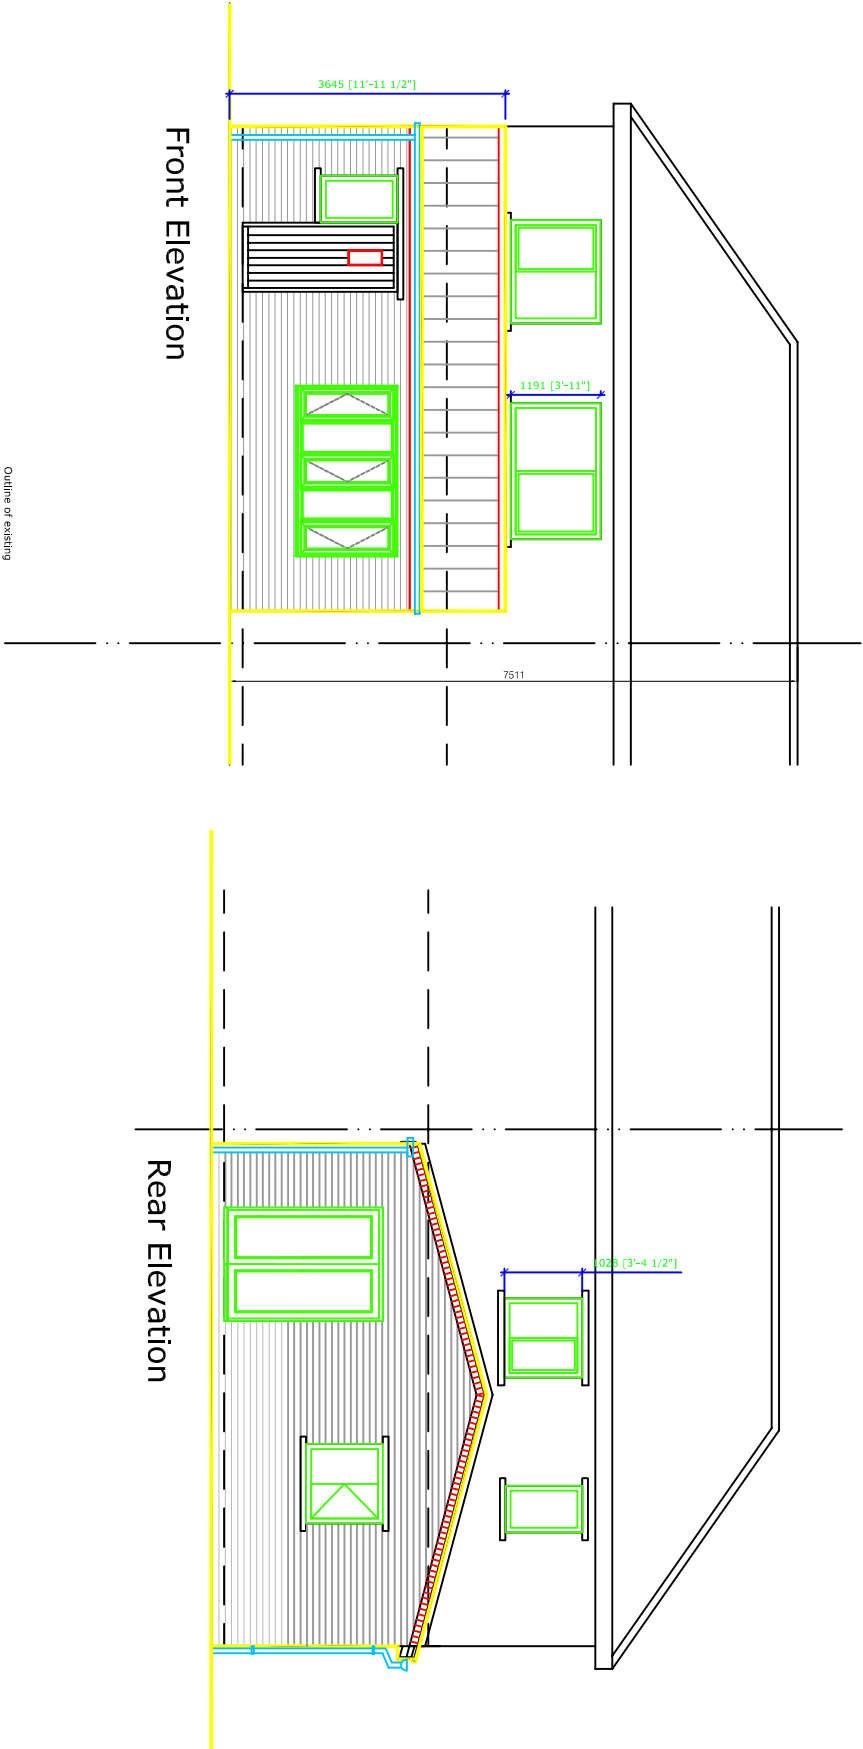

Project
Rear Extension
& Front Porch Extension
Drawing Title
Proposed elevations

Date 01/08 Scale 1/100
Project No 71/WR Drawing No 04
Revision

Proposed Rear Extension and Front Porch
for
Ms C Gough
71 Wingfield Road
Athersley
Barnsley
S71 3PP

Proposed Rear Extension and Front Porch