

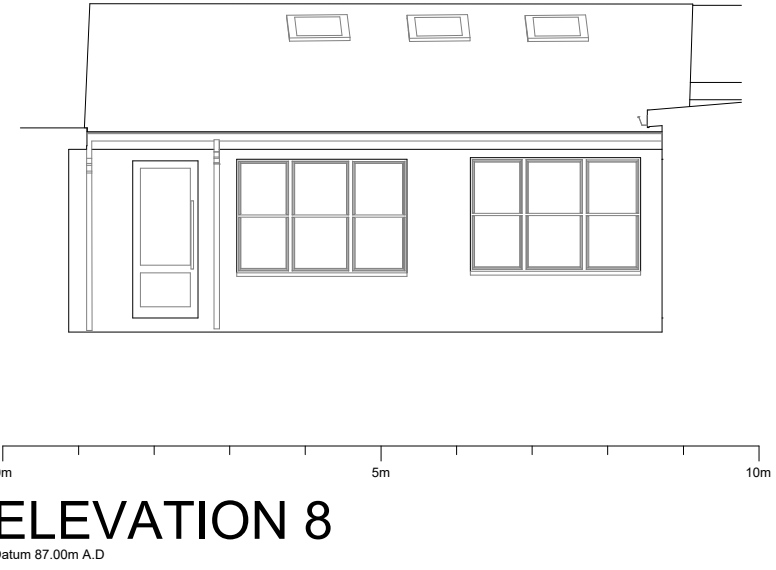
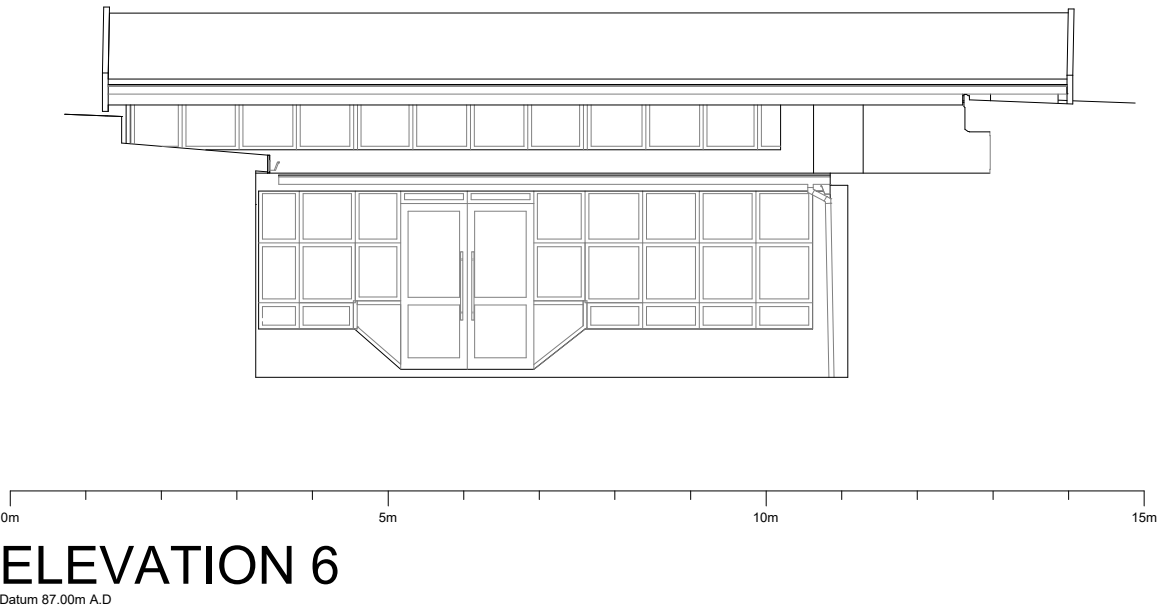
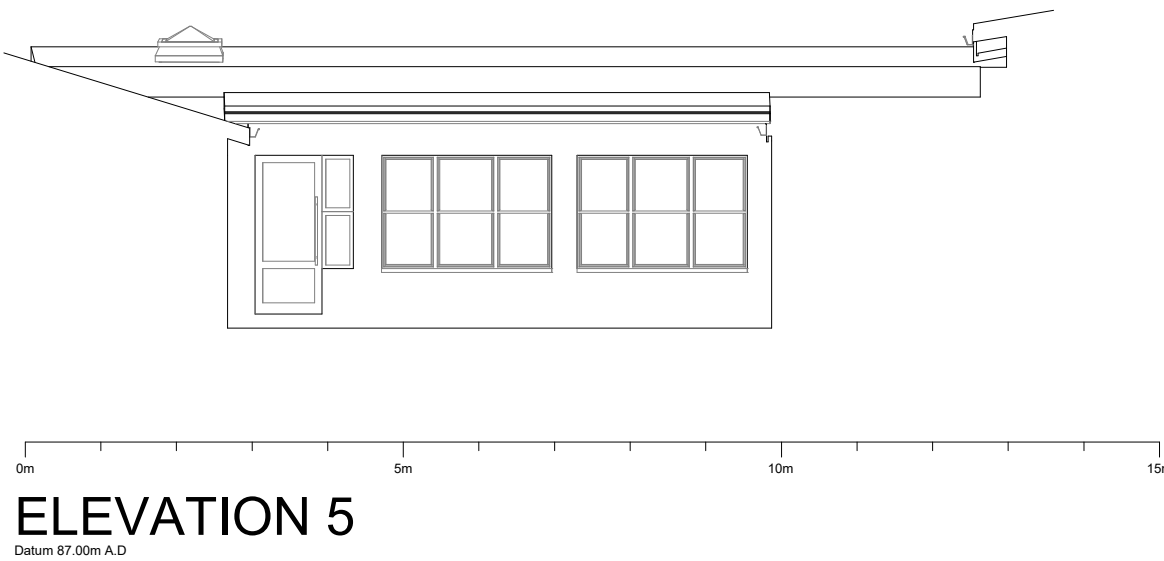
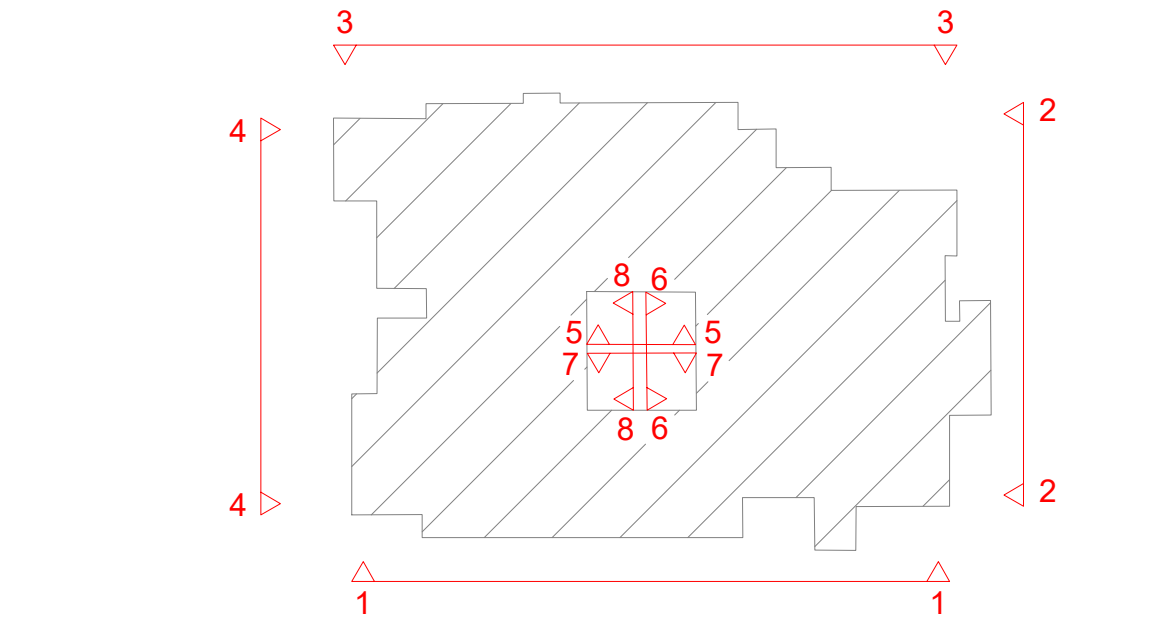
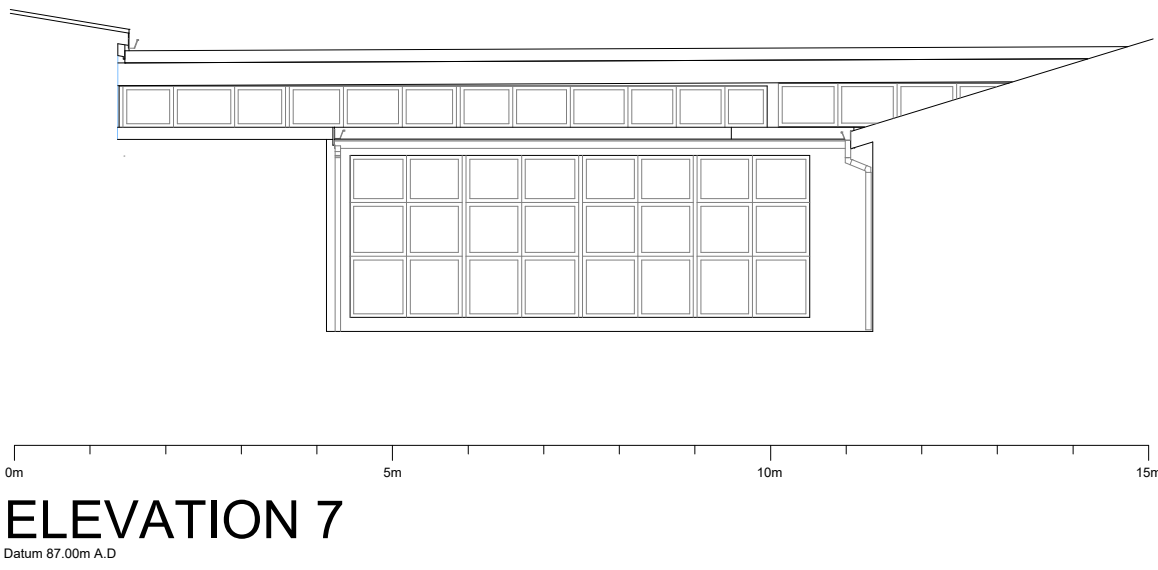
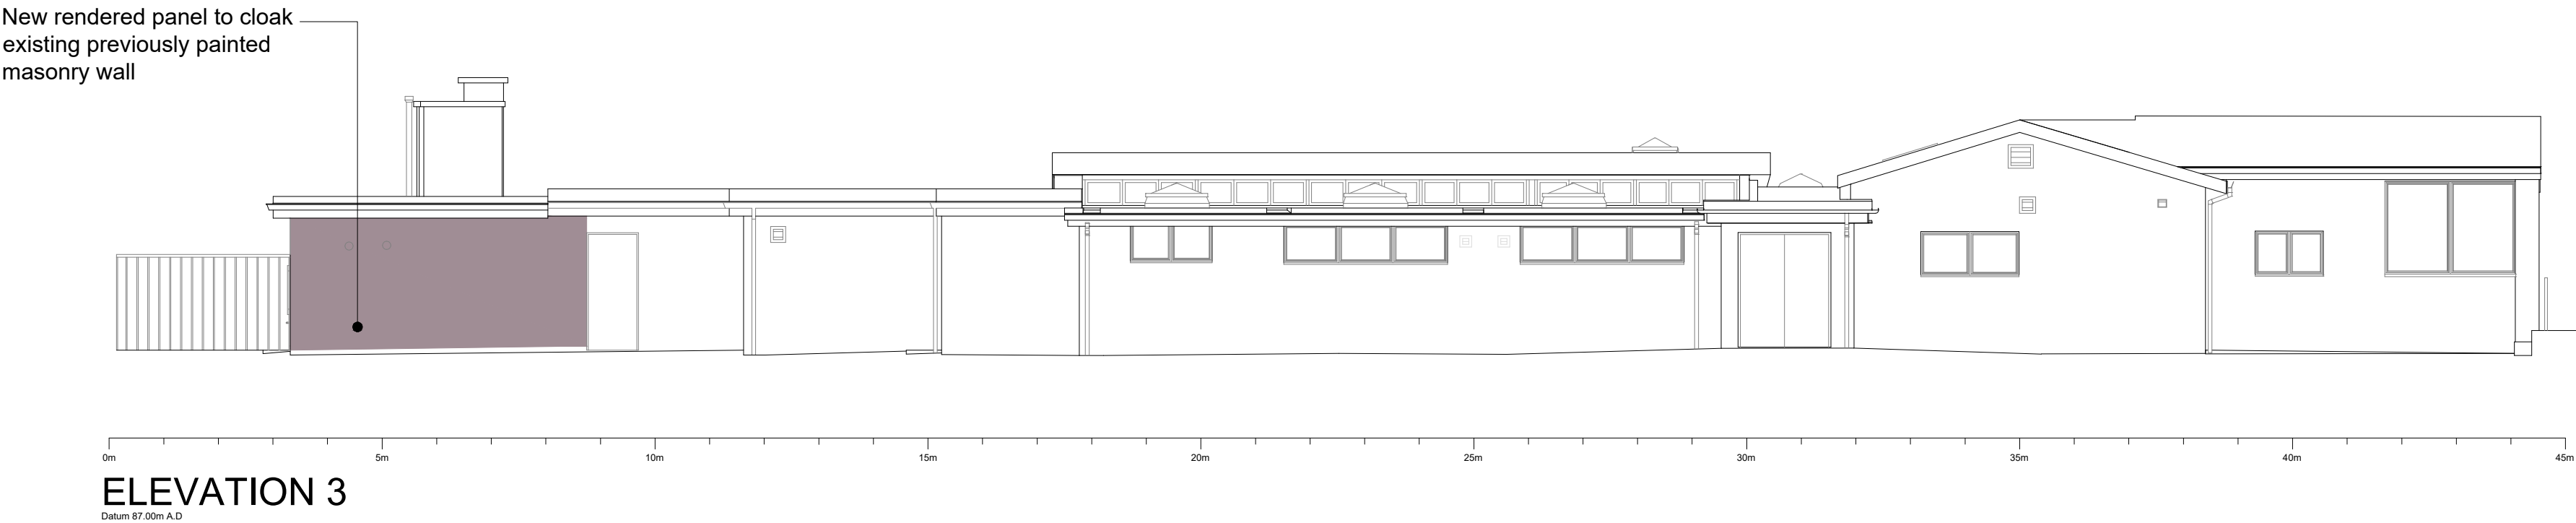
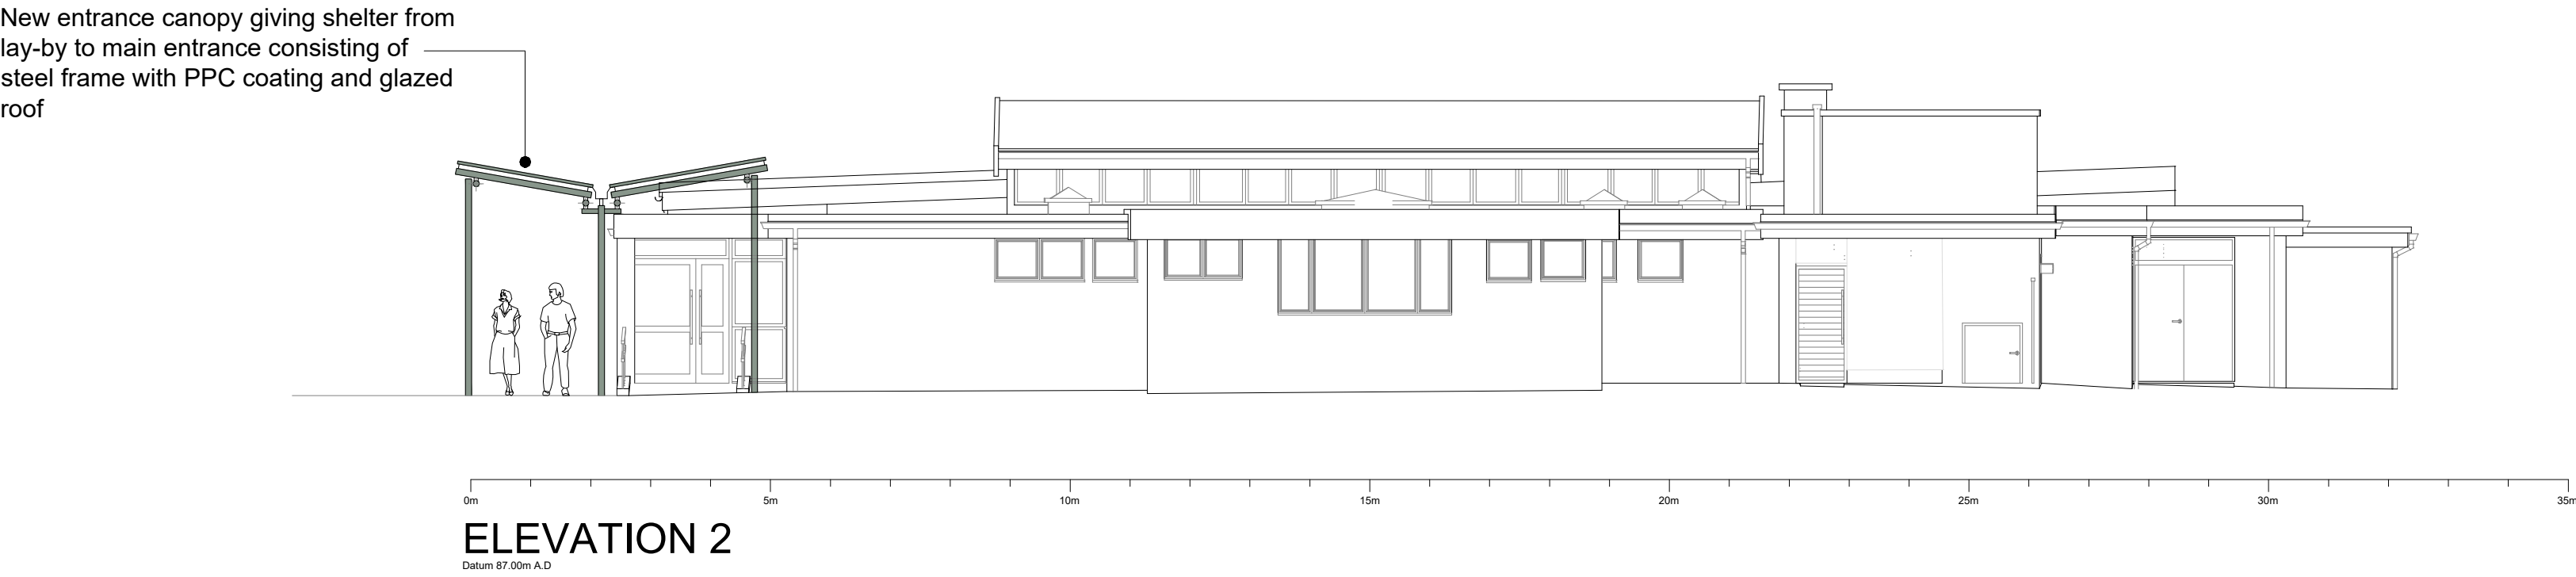


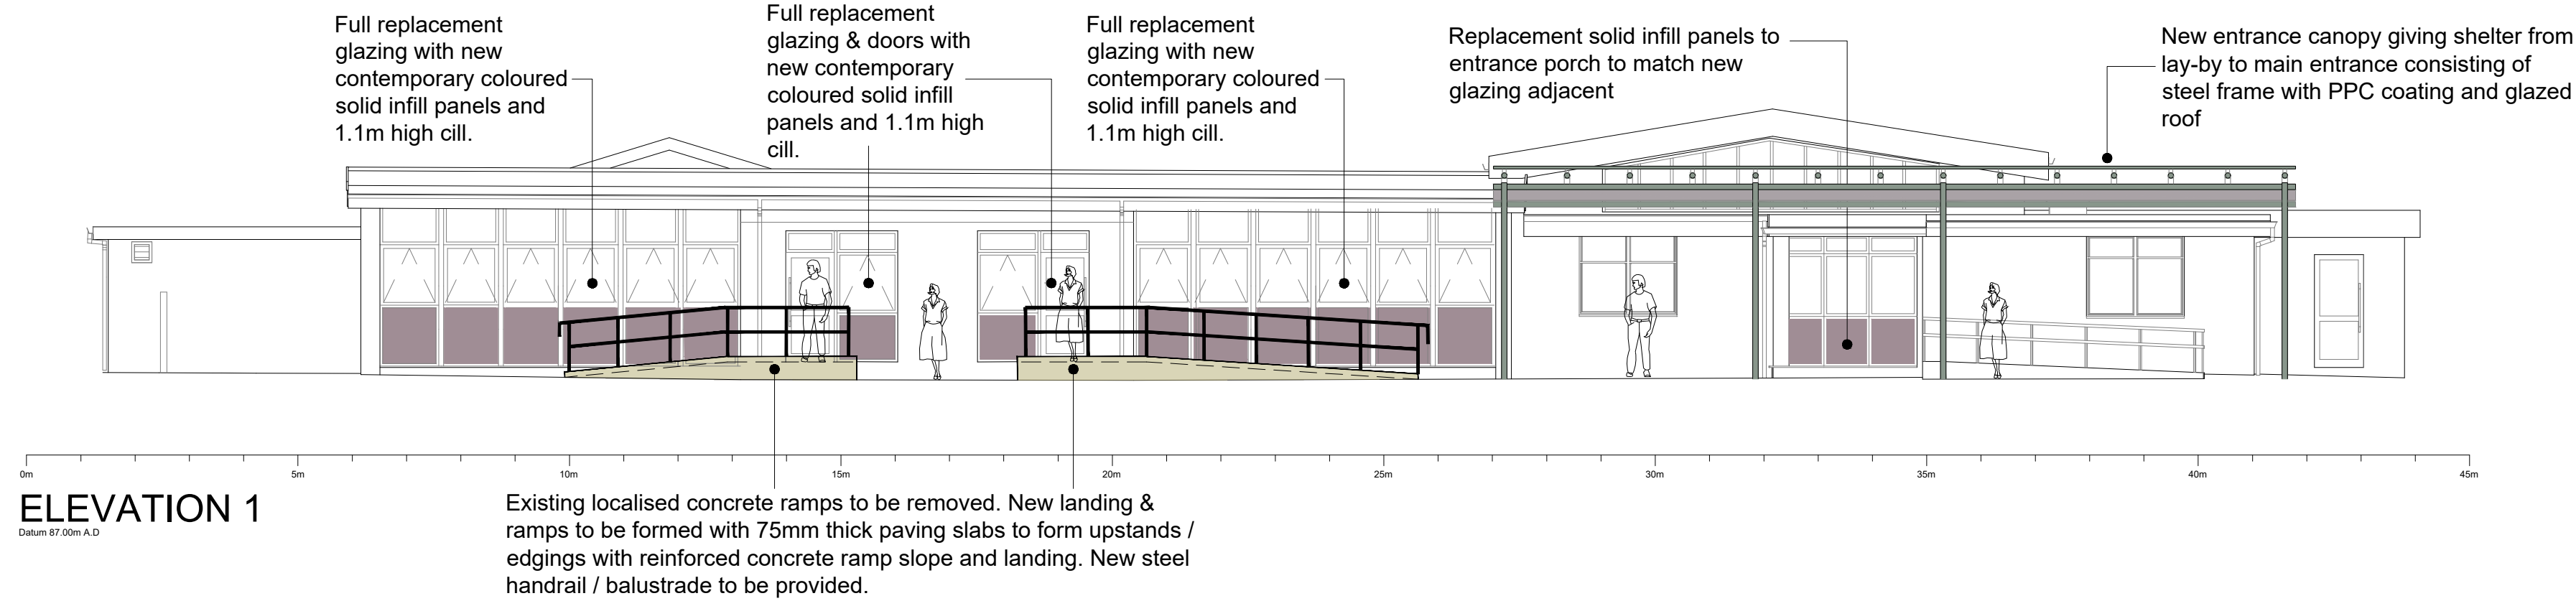

DO NOT SCALE FROM THIS DRAWING. ALL DIMENSIONS TO BE CHECKED ON SITE BY CONTRACTOR. REPORT ANY DISCREPANCIES TO DRAWING AUTHOR AND PROPERTY SERVICES TEAM. DRAWING OR CONTENTS SHOULD NOT BE DUPLICATED WITHOUT PRIOR CONSENT.

DRAWING TO BE READ IN CONJUNCTION WITH ALL OTHER PROJECT DOCUMENTS INCLUDING BUT NOT LIMITED TO DRAWINGS, SPECIFICATIONS, SCHEDULES

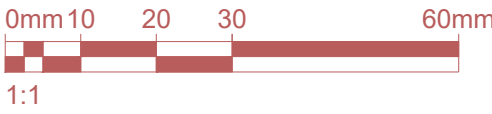

NOTES

P1	First Issue	18/09/26	MJY
Rev	Notes	Date	Issued By



SERVICE

Childrens Services,
Barnsley Council

PROJECT

The Mill Academy,
Worsbrough Bridge.

TITLE

Proposed Building Elevations

PROJECT REF The Mill	DRAWING REFERENCE DR-A-006	REV P1
SCALE 1:100	DISCIPLINE ARCHITECTURE	SHEET SIZE A1
PURPOSE OF ISSUE	PLANNING APPROVAL	Drawn Checked XX XX