
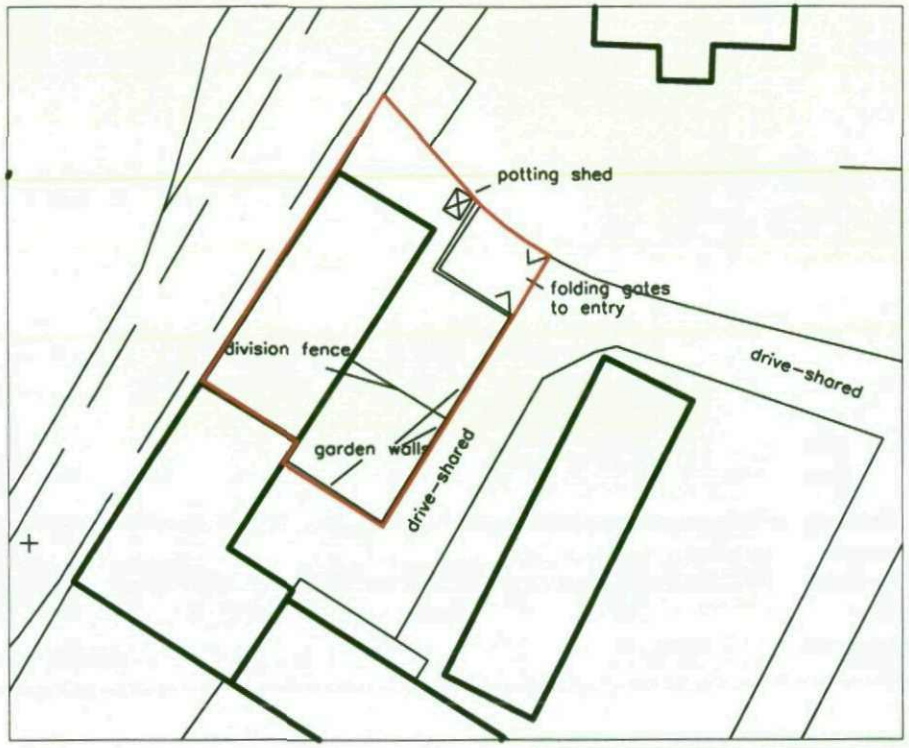


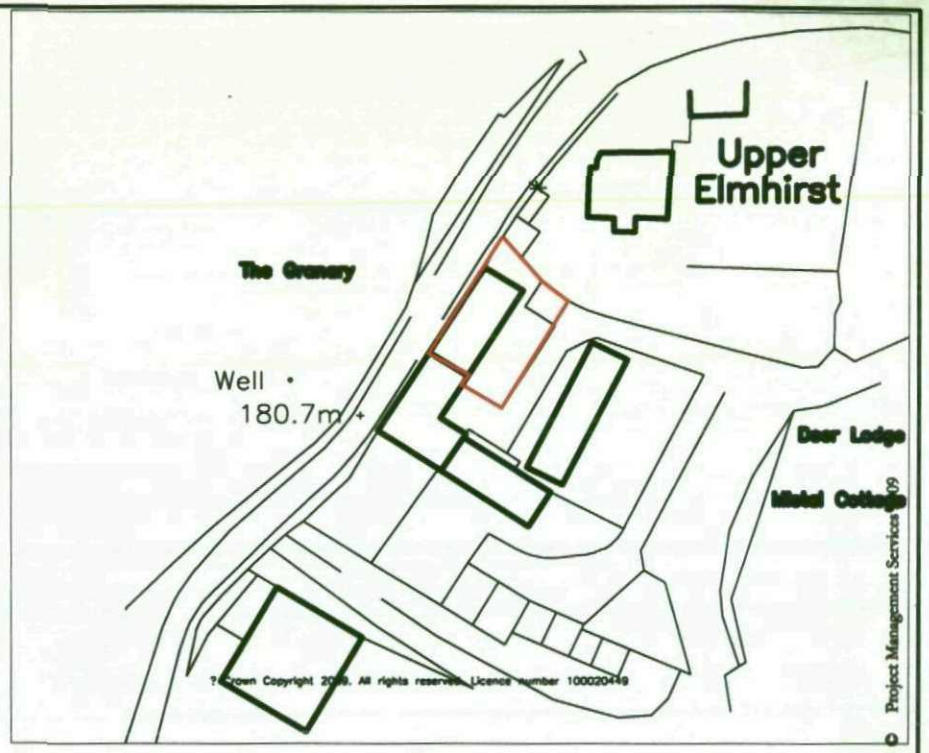

FILE NAME: griffiths_01_elmhirst.dwg		DWG.No: ****/01	
DATE: 3/2009	DRAWN: jjb	SCALE: 1:1250	REV:

CLIENT

Mrs M Griffiths

PROJECT Shed and Walling at The Granary, Elmhirst Farm South Lane

PROJECT MANAGEMENT services

CHARTERED CONSTRUCTION CONSULTANTS

4 HUDDERSFIELD ROAD, BARNSLEY, SOUTH YORKSHIRE S70 2LT

TELEPHONE (01226) 286276 FAX (01226) 731265

e-mail: info@pmsdesign.co.uk