


Iceland
Laithes Lane
Barnsley
S71 3AA

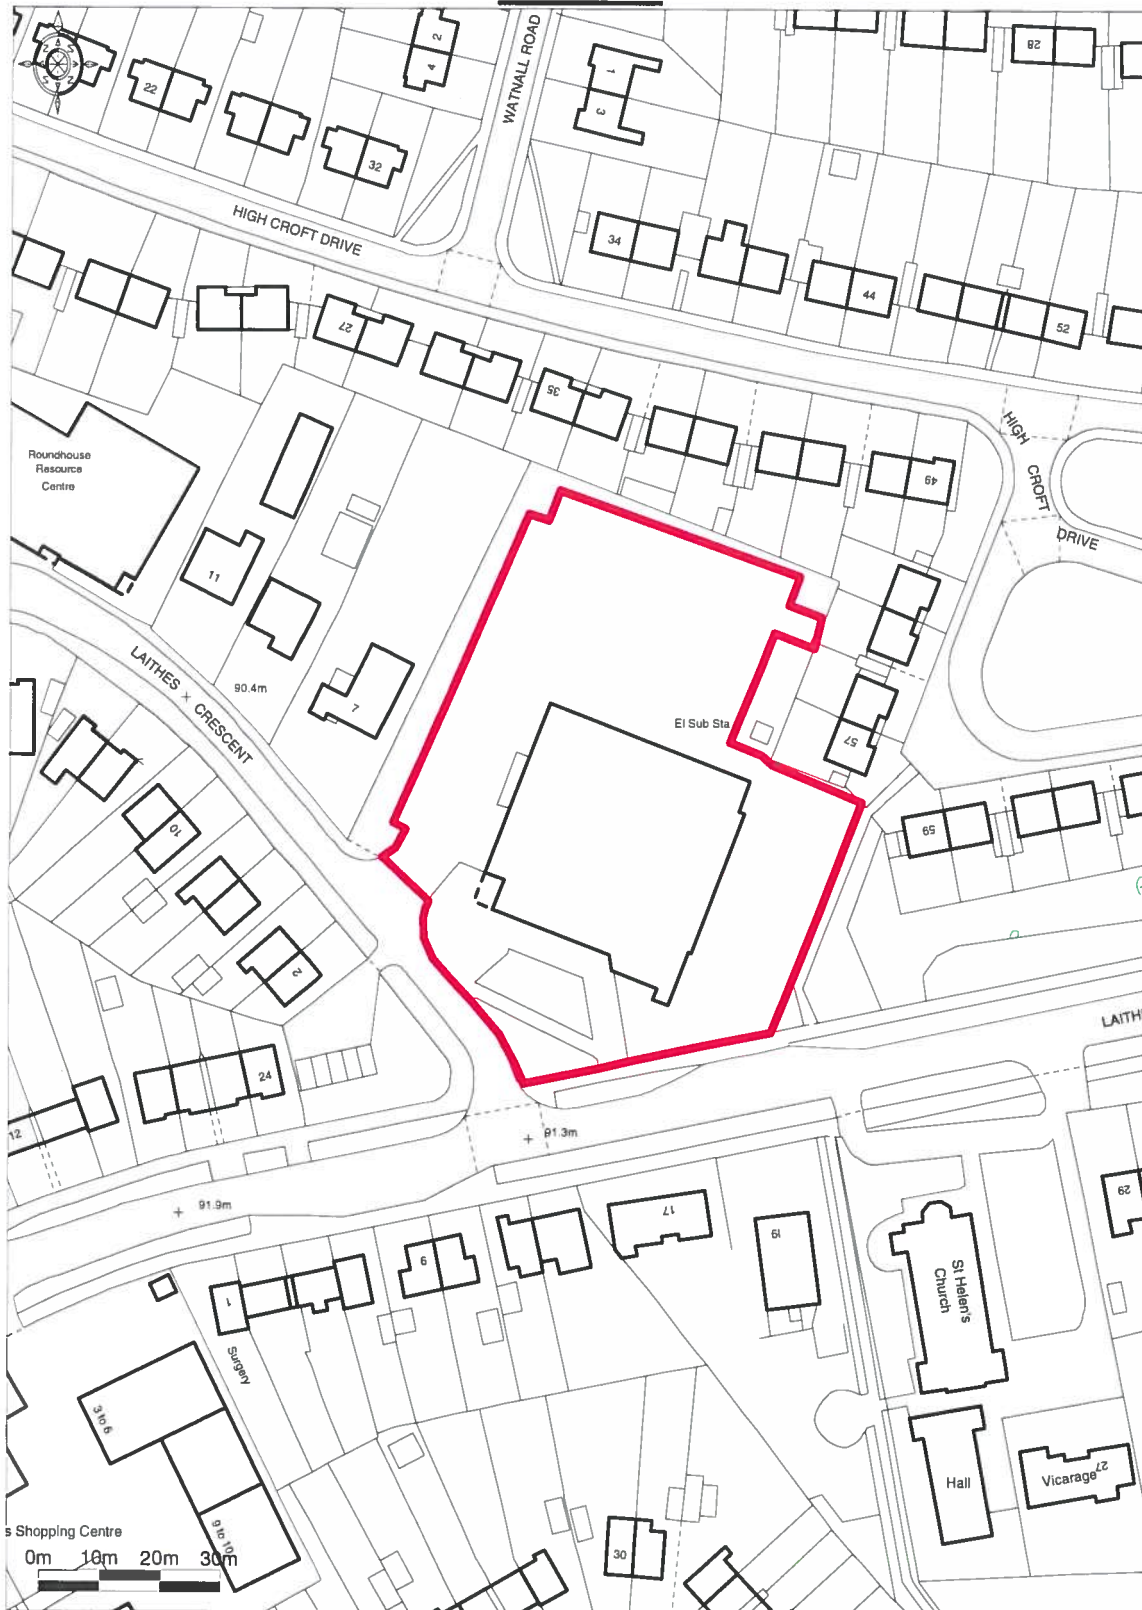

Ordnance Survey © Crown Copyright 2012. All rights reserved.
Licence number 100020449. Plotted Scale - 1:1250

**Matthews
& Goodman**