

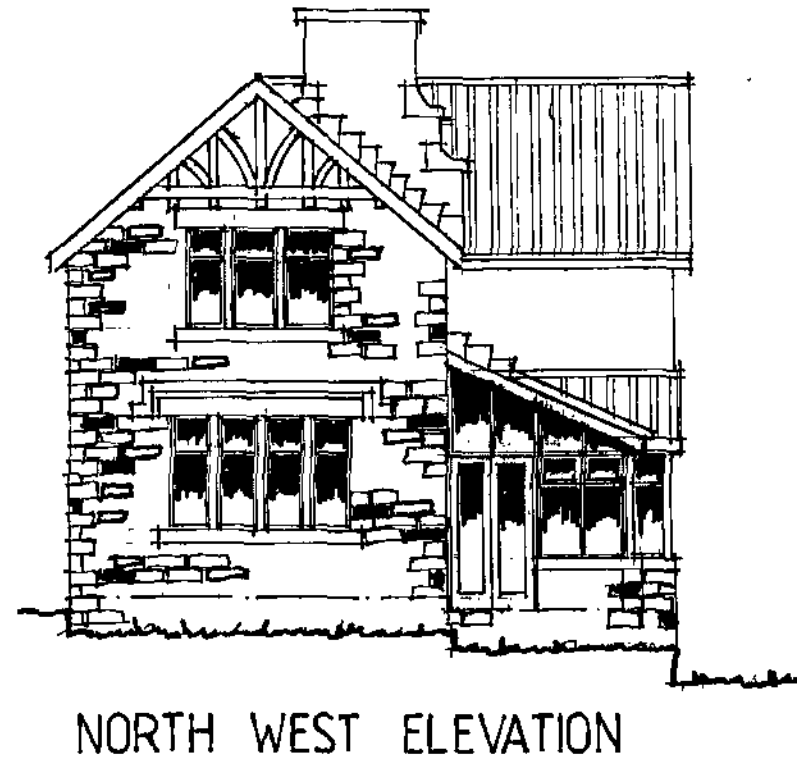
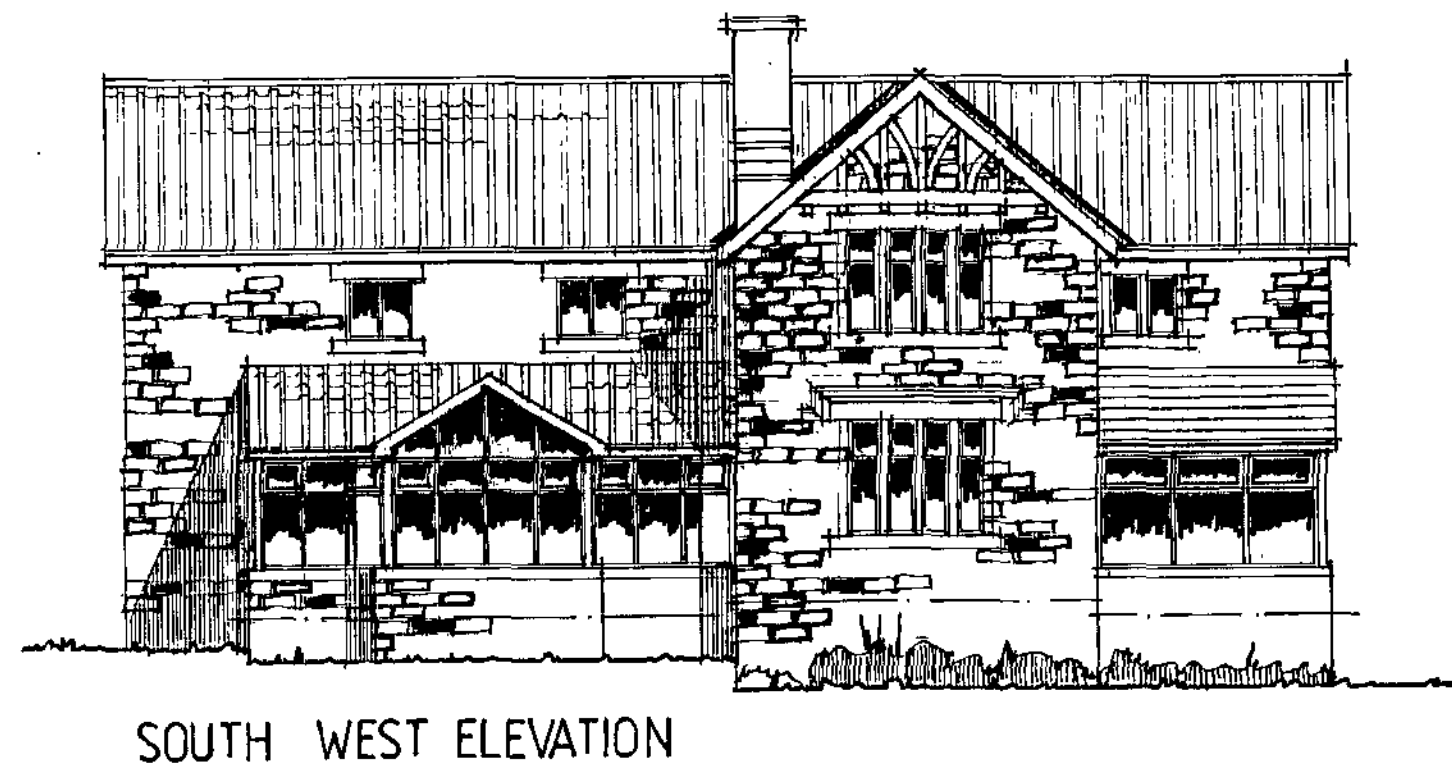
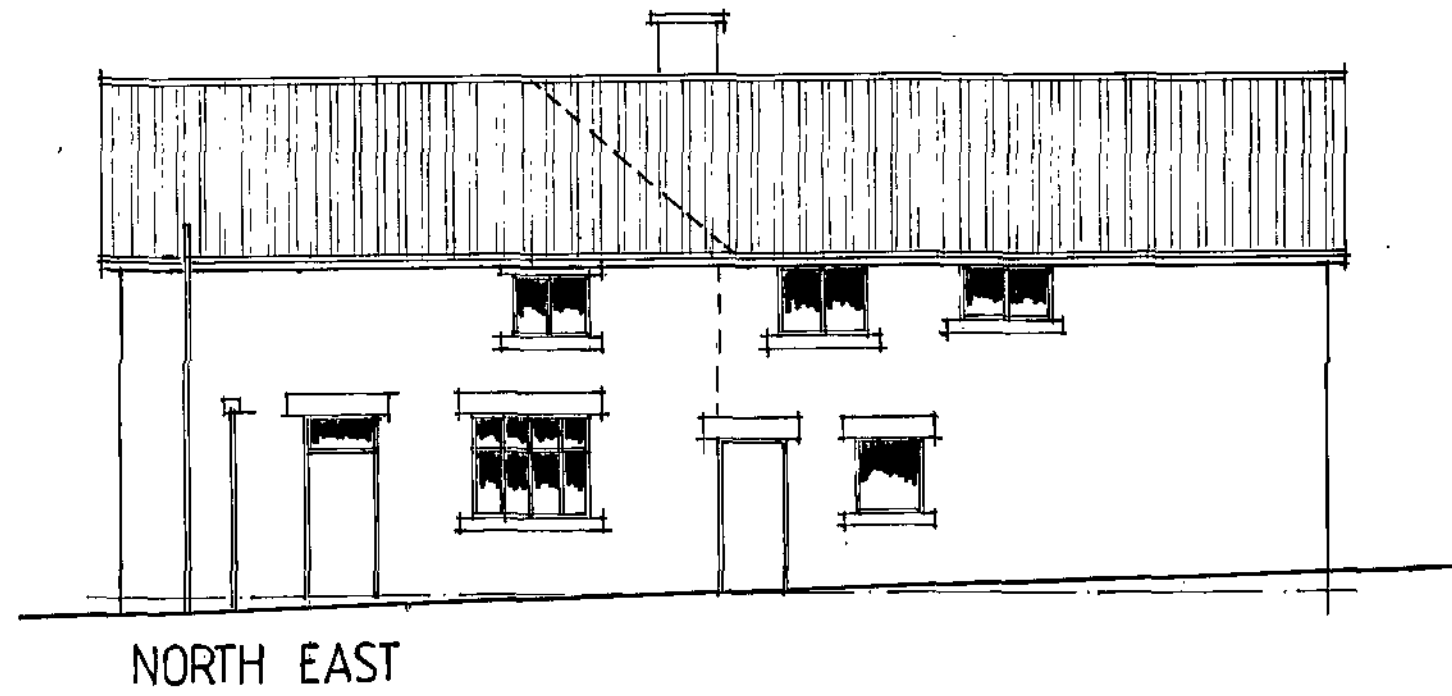
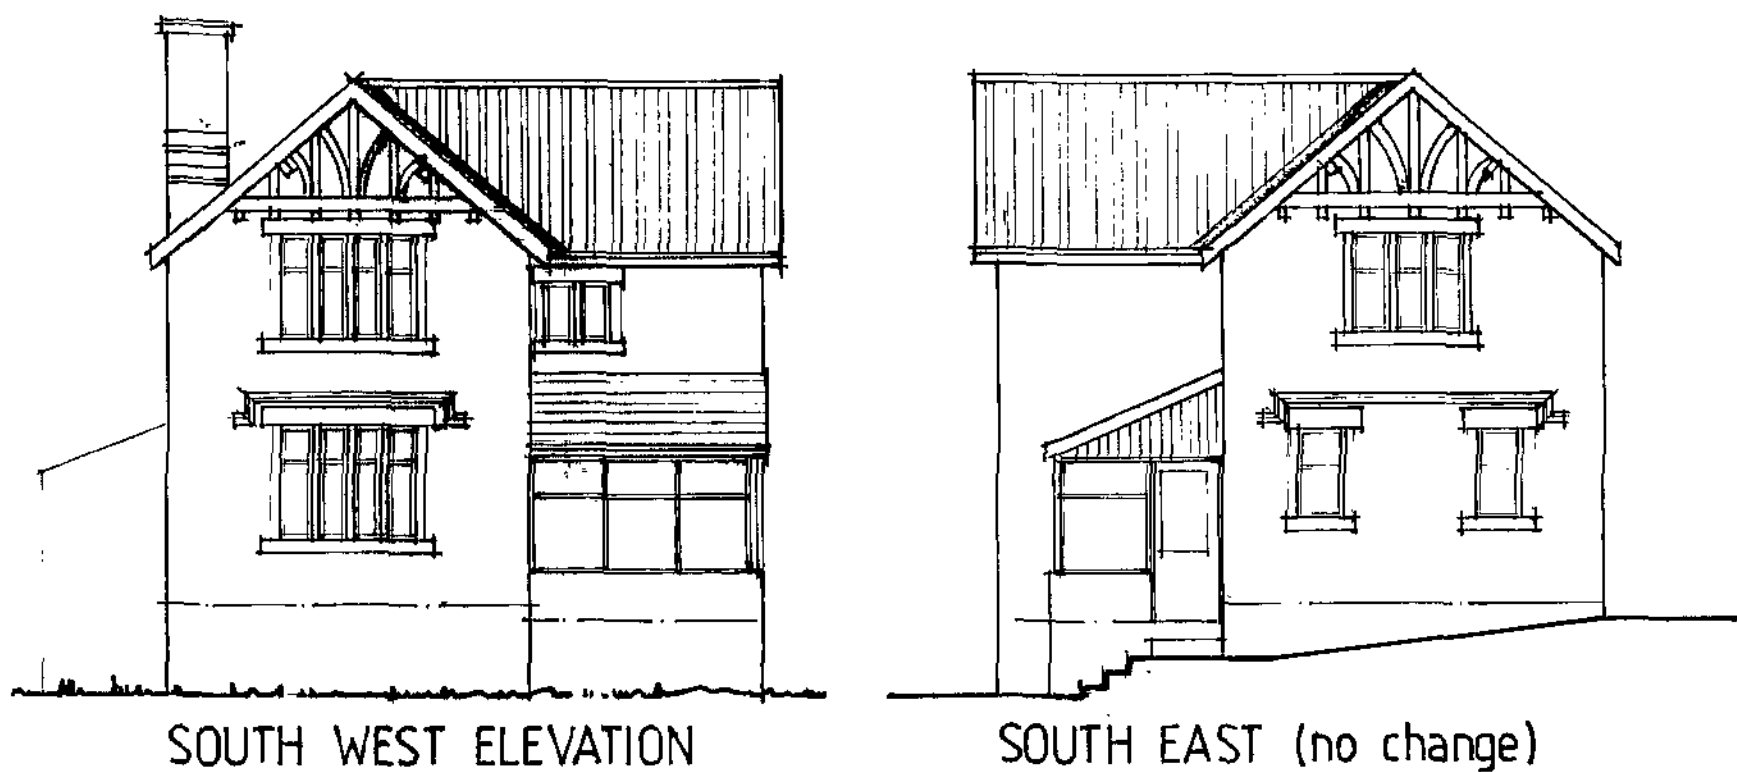


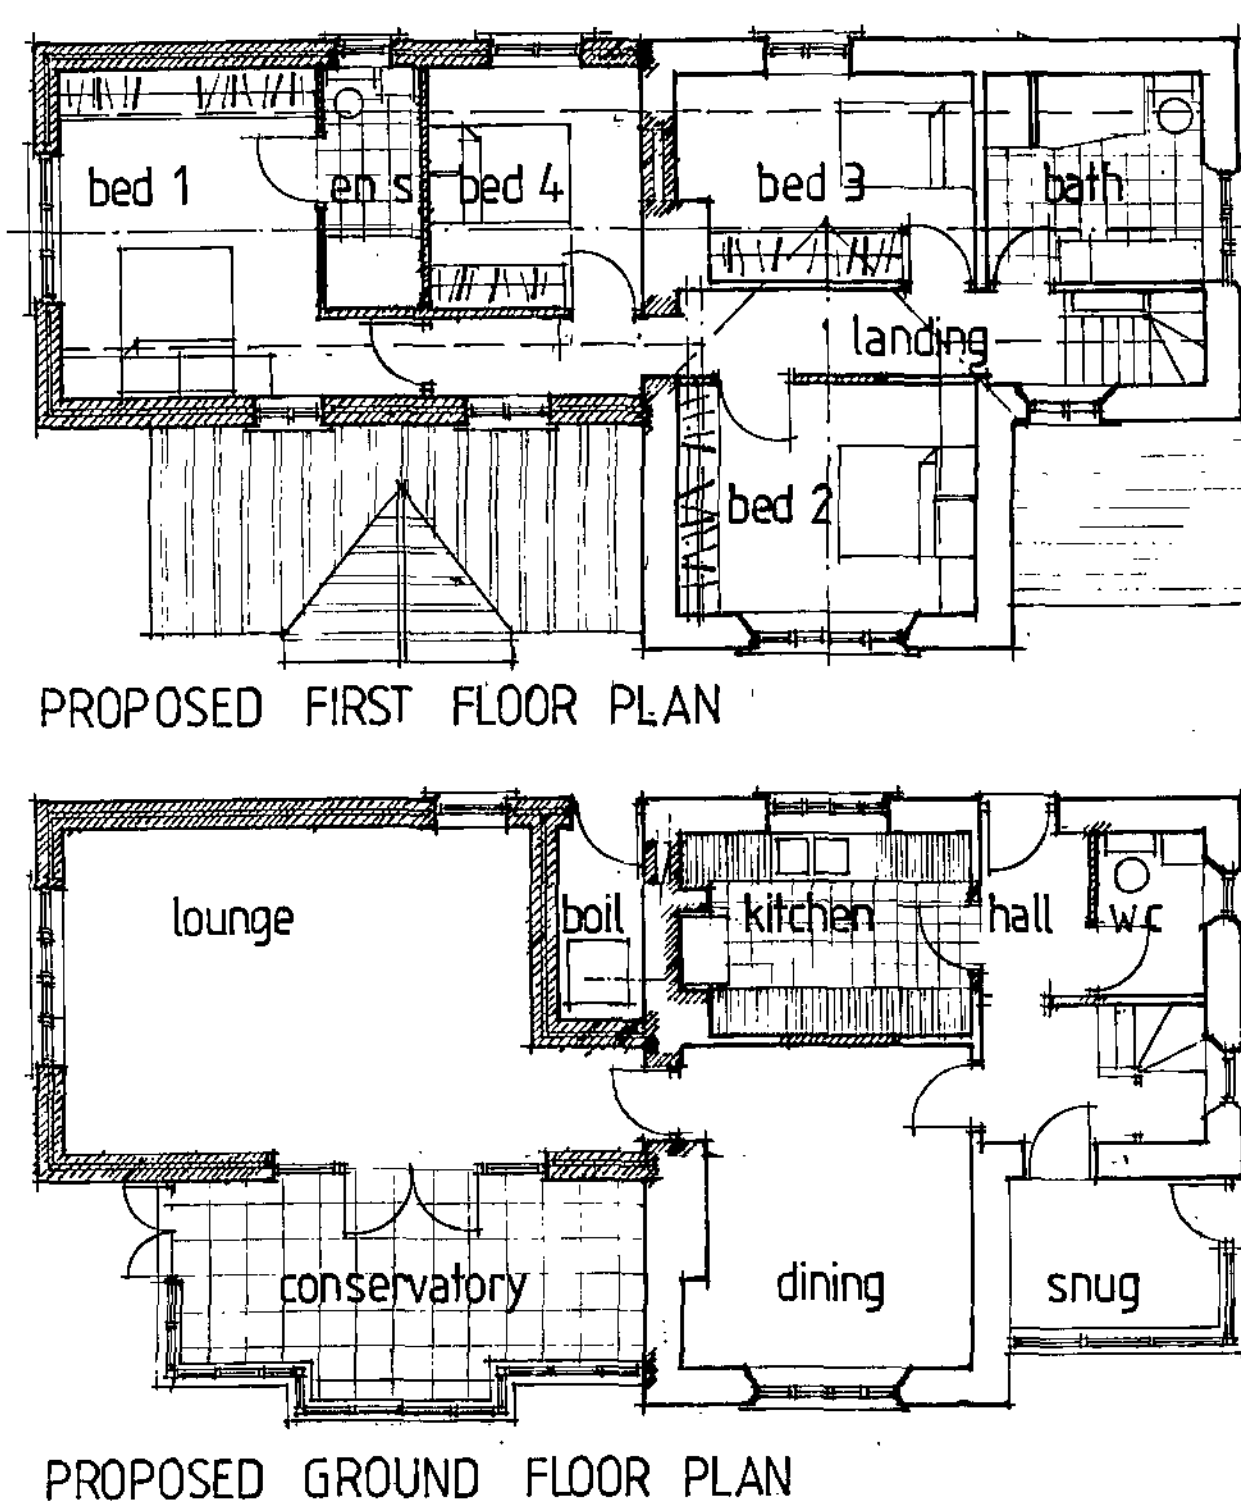

NOTE:
ALL DIMENSIONS MUST BE CHECKED ON SITE AND NOT SCALED FROM THIS DRAWING.

COPYRIGHT:
THIS DRAWING IS THE PROPERTY OF THE COMPANY AND MAY NOT BE COPIED, USED OR DISCLOSED FOR ANY PURPOSE EXCEPT AS AUTHORISED IN WRITING BY THE COMPANY.

FLOOR AREAS:
ORIGINAL COTTAGE 110.4m² PLUS PORCH 5.4m² TOTAL 115.4m².
PROPOSED 2 STOREY EXTENSION 80m² PLUS CONSERV. 18.2 TOT. 98.2m²
= 85% INCREASE.

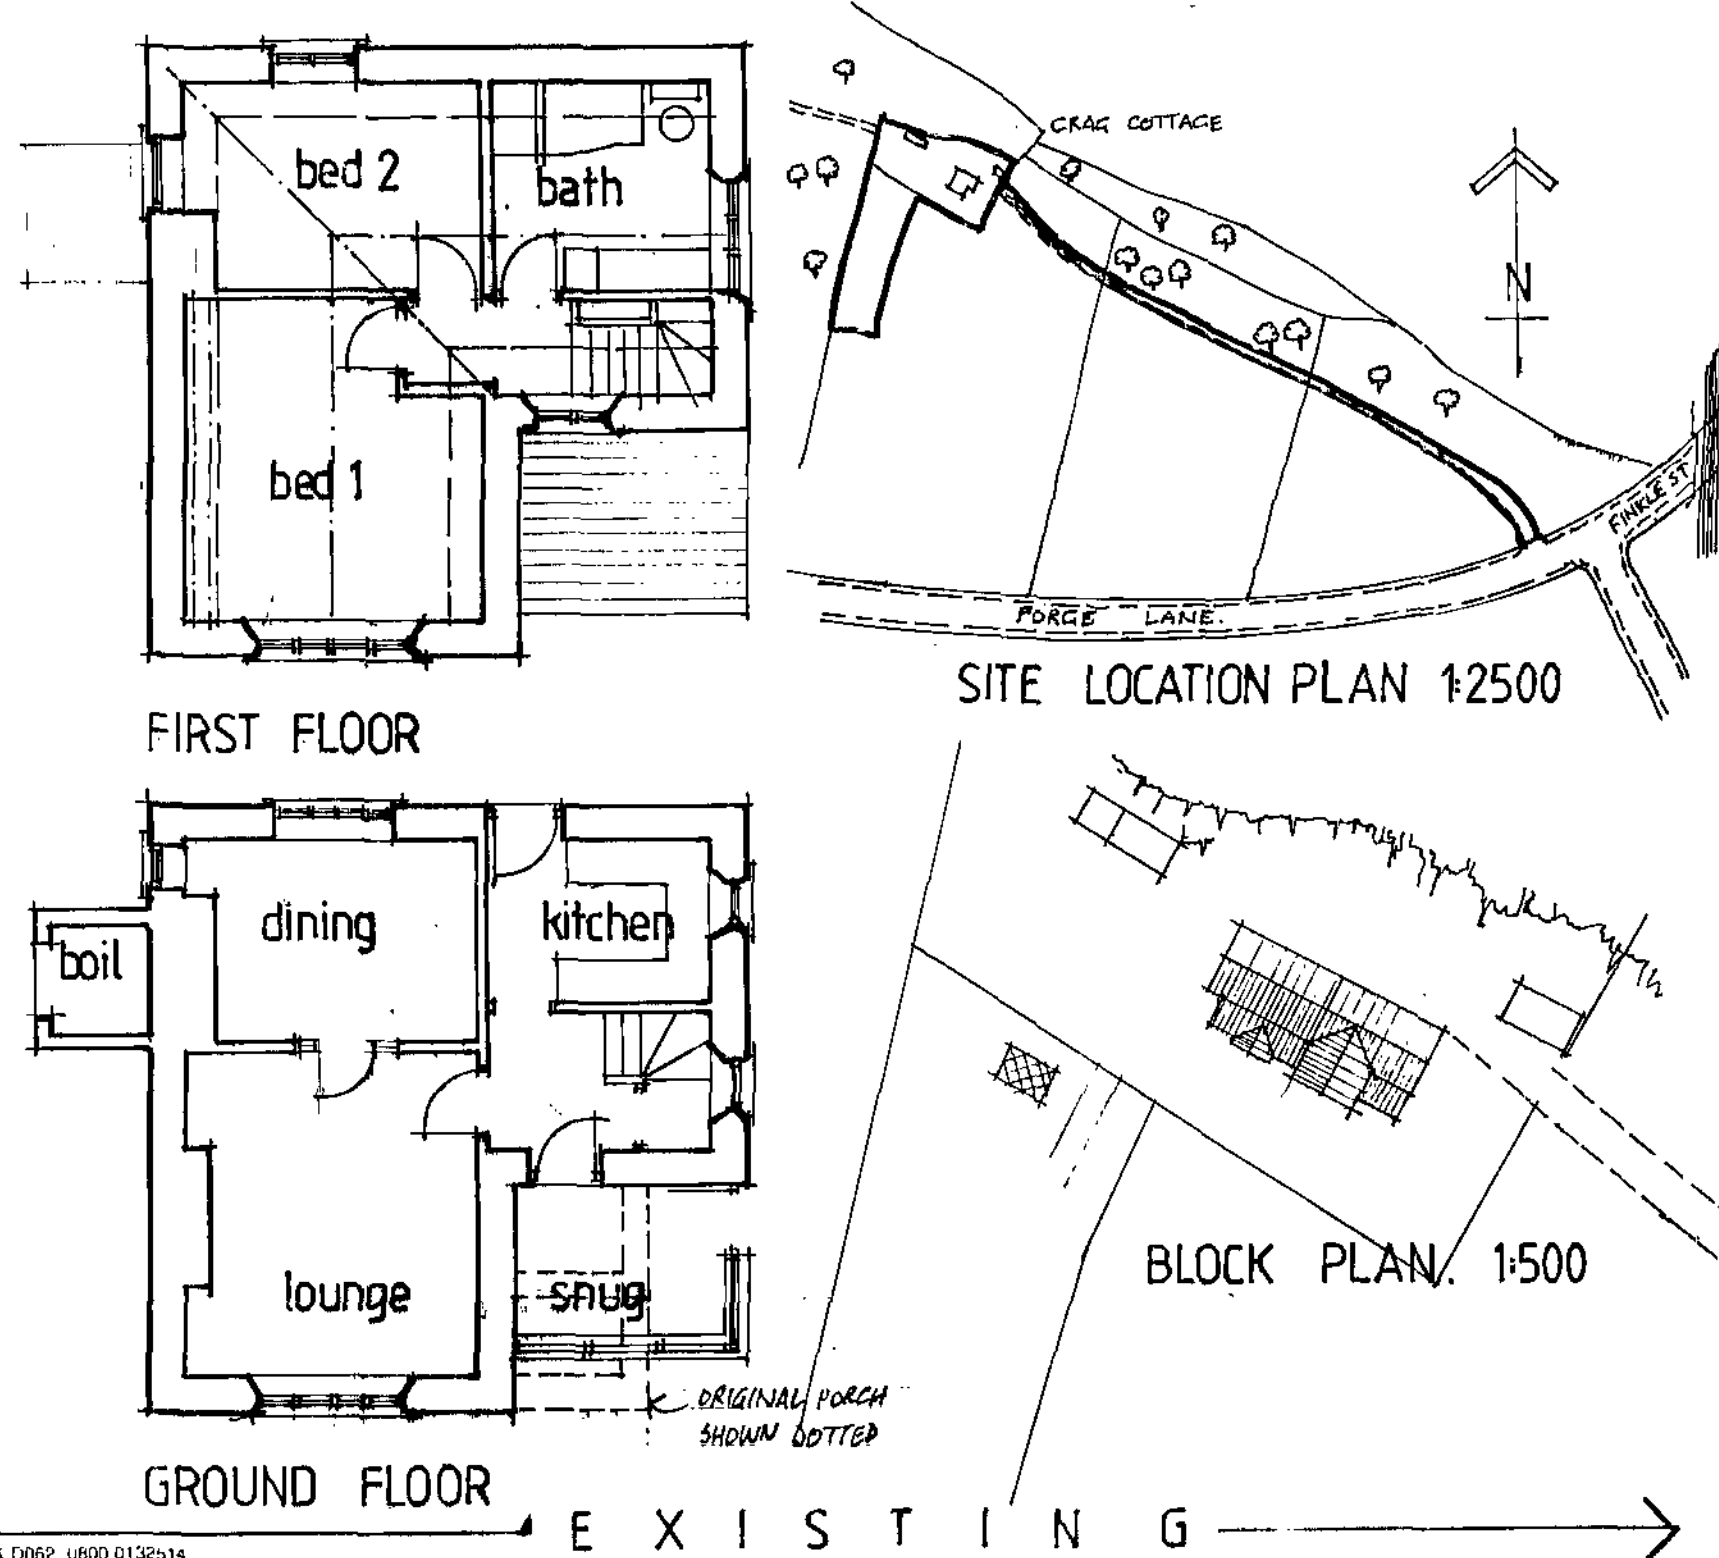

MATERIALS:
COURSED NATURAL STONE TO MATCH EXISTING
MULLIONS, LINTOLS, CILLS AND MOURED STRING COURSE IN SAUNN STONE.
TIMBER GABLE DETAILING TO BE COPED
FLATLED CONCRETE ROOF TILES TO MATCH EXISTING.
WINDOWS IN WHITE UPVC TO MATCH EXISTING.

REV.	DATE	AMENDMENT
CLIENT MRS. J. C. BLOODWORTH		
TITLE PROPOSED INTERNAL ALTERATIONS AND EXTENSION TO SIDE TO FORM LOUNGE WITH TWO BEDROOMS OVER A CONSERVATORY. CRAG COTTAGE, FINKLE STREET WORTLEY, SHEFFIELD. S35 7DH.		
 P. Dimelow B.A. (Hons) Dip Arch. M.A. Architectural Design and Planning Consultant		
Ash Barn Finkle Street Wortley Sheffield S35 7DH 0114 2884937		
SCALE 1:100	DATE JUNE 2003	DRAWN P.D.
DRAWING No. JBW - 603 - 1.		REV.

Barnsley Metropolitan
Borough Council
26 JUN 2003
Corporate Mail Room