Proposed Location Plan
1:1250 @ A3

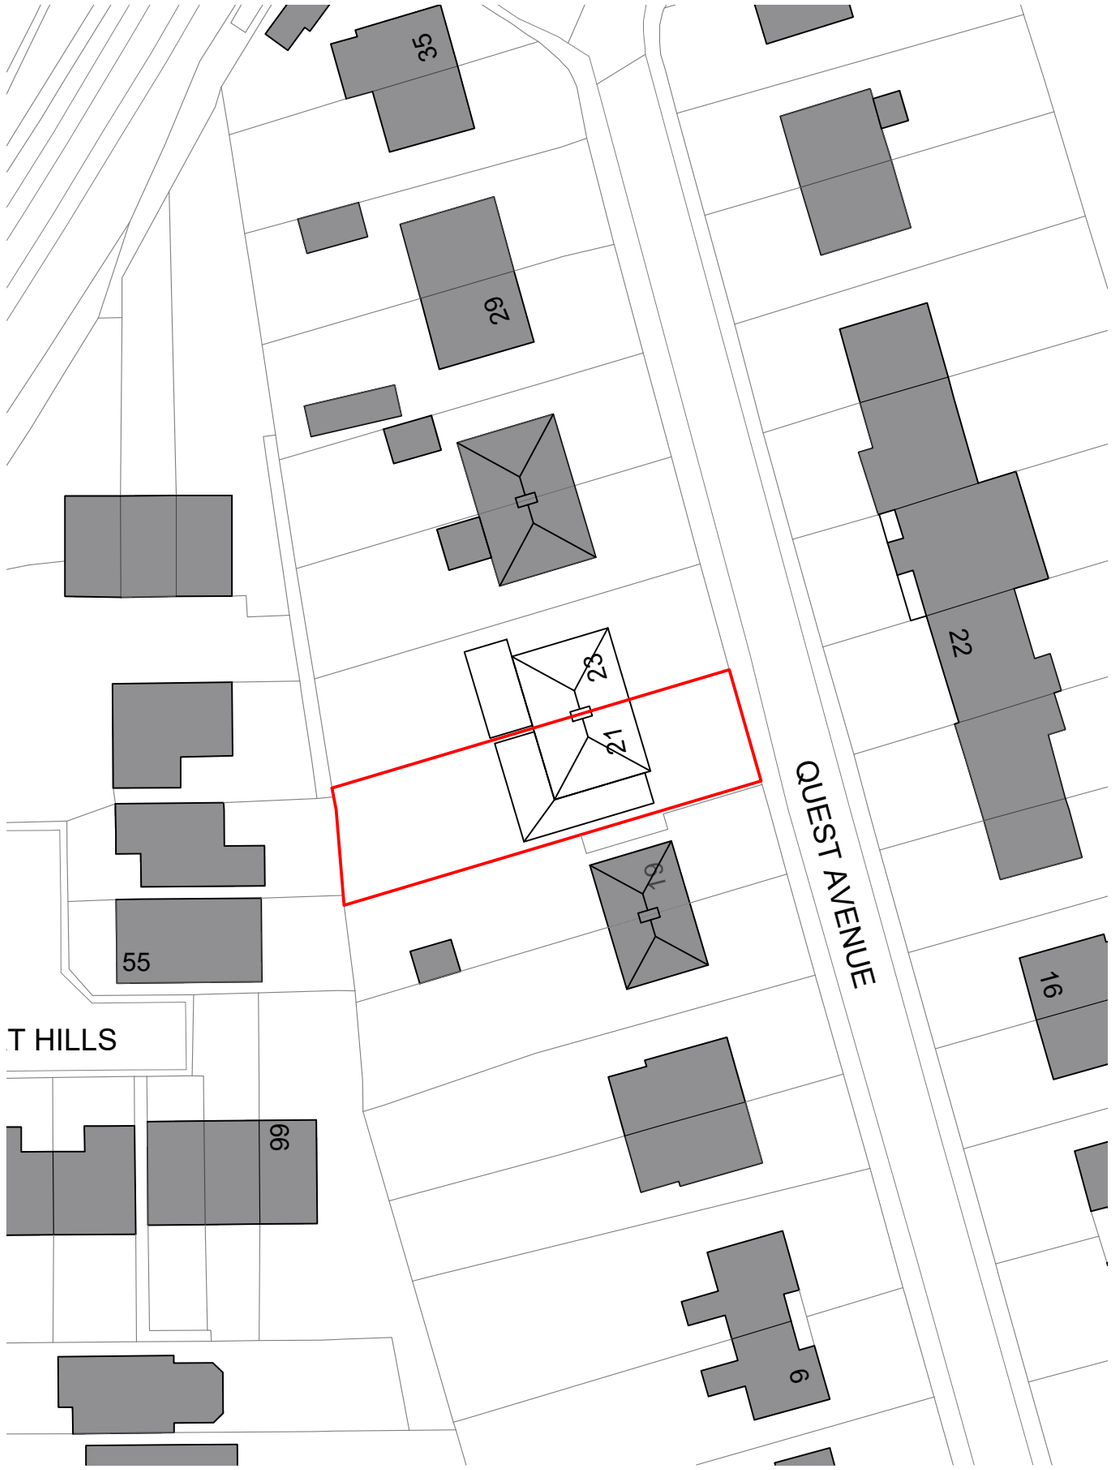

Proposed Block Plan
1:500 @ A3

LINK ARCHITECTURE

General Notes:

This drawing must be used only for the intended purpose as identified within the drawing legend below.
Although a scale is identified, this drawing must not be scaled from for the purpose of construction or manufacture.

Project Specific Notes:

Purpose of Issue :

PLANNING CONSENT

Client Reference :
Mr & Mrs S. McHale

Project :
21 Quest Avenue, Hemingfield
Barnsley, S73 0QB

Drawing Title :
Location & Block Plan
Proposed

Scale :	Date :	Size :
1:1250/500	Jan 26	A3

Drawing No :	Rev:
SMC-25-XX-1001	P.01