
NOTE
Drawing use for status issued for only. Feasibility & Planning drawings are not intended for construction or manufacture. J Mahoney Architects Ltd cannot accept any responsibility for issues arising due to this.

All dimensions to be checked on site and any discrepancies to be notified prior to the commencement of work.

Do not scale from this drawing. If in doubt ask

© J Mahoney Architects

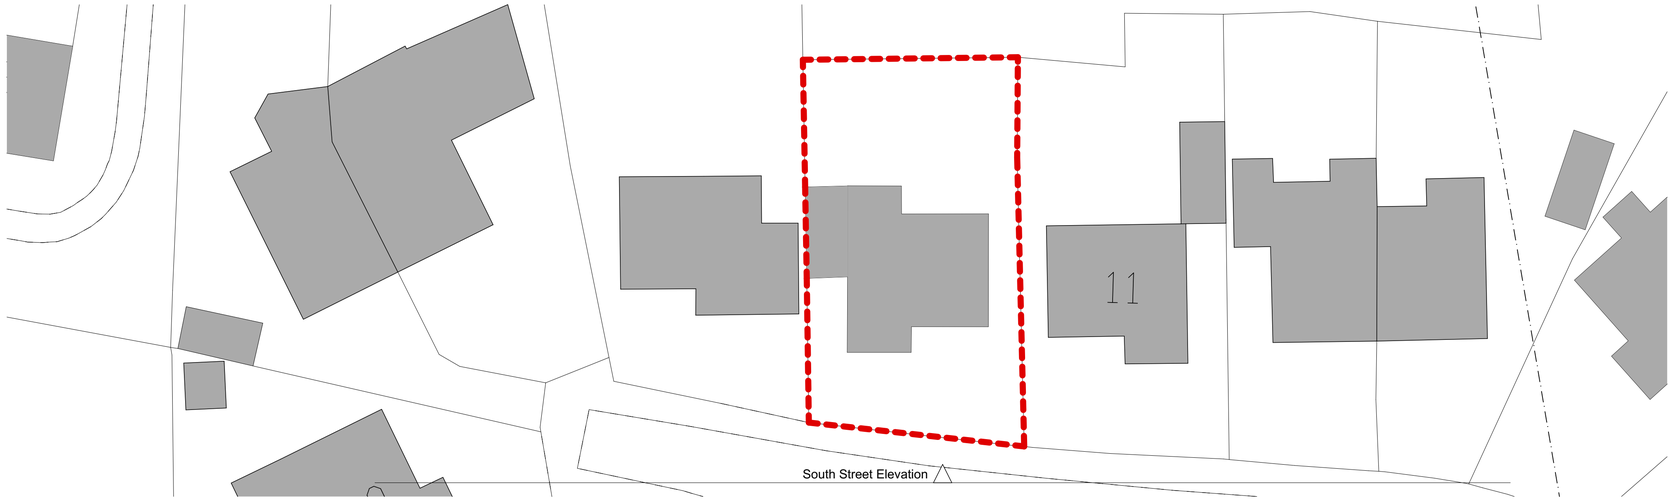

Street Elevation Location Plan 1:200



Existing Street Elevation 1:100



Proposed Street Elevation 1:100

Rev	Revison Notes	Date	Initial
A	Initial issue	06.05.25	JFM

status
PLANNING

J Mahoney Architects
Design & Planning

J Mahoney Architects,
25 Millstones, Oxspring
Sheffield, S36 8WZ

Tel: 07577572695
Email: Jmahoneyarchitects@gmail.com

client
Mitchel Wilshire & Megan Amott

job title
10 Wentworth Way,
Dodworth,
S75 3RA

drg title
Existing & Proposed Street Elevation

date	drawn
May 2025	JFM

scale	sheet
1:100, 1:200	A1

drwg no & revision
MML-JMA-ZZ-ZZ-DR-A-(03)110A