
Elevations

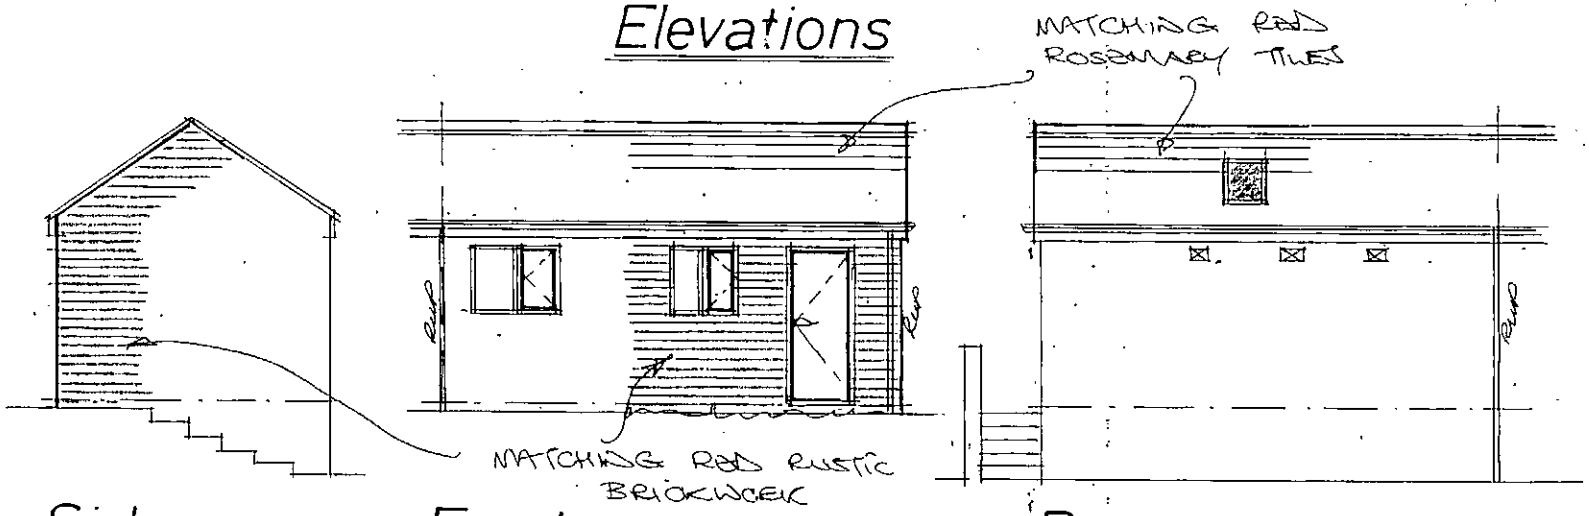


Side

Front

Rear

Rev	Notes	Date


Layout

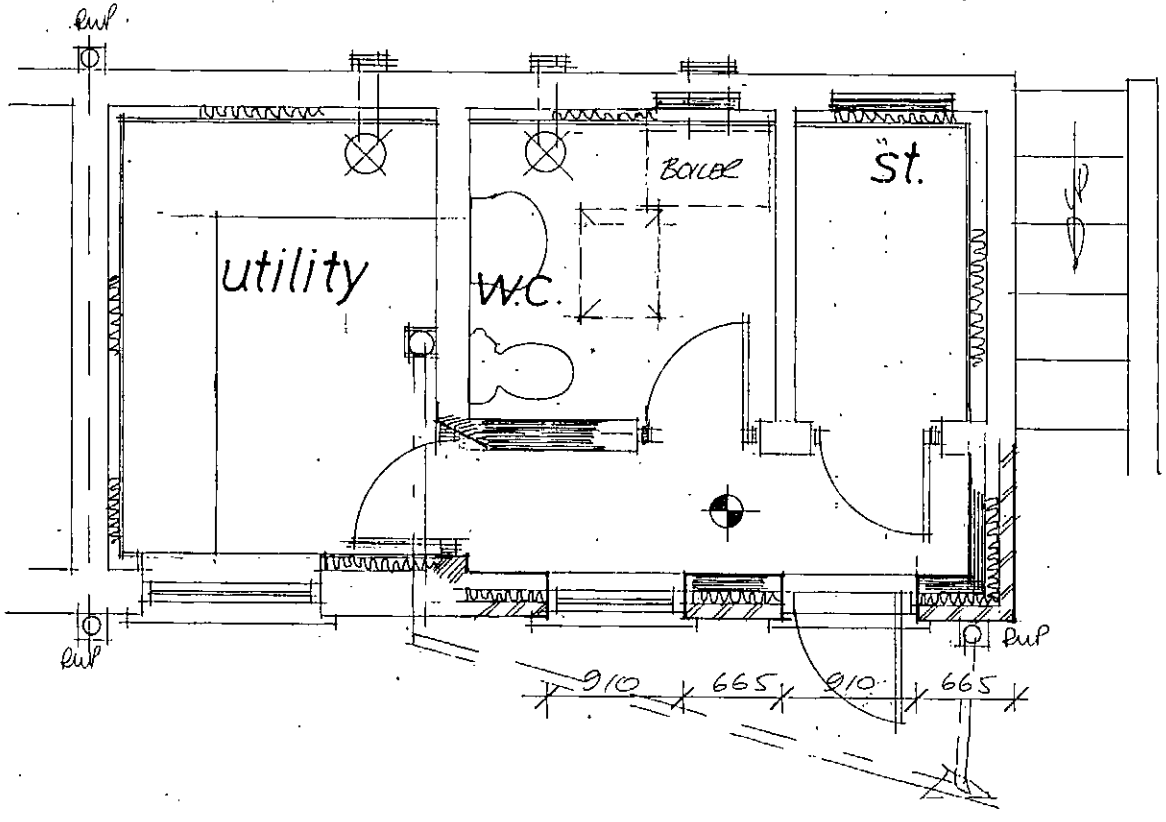


Garry Greetham Associates Ltd
Residential Design Consultant
Westwood House
18 Carr Lane
Tankersley
Barnsley S75 3BE
Tel(01226)746573

PROJECT	Various Extensions
CLIENT	Mr. M. Parkin
TITLE	Outbuildings as Proposed
ADDRESS	22 Pilley Green, Tankersley, Barnsley. S75 3AE
DRAWN BY	GGS
SCALE	1:50; 1:100
DATE	Oct 15
DRAWING No	817-04
REV	


Member of the Chartered Institute of Architectural Technologists

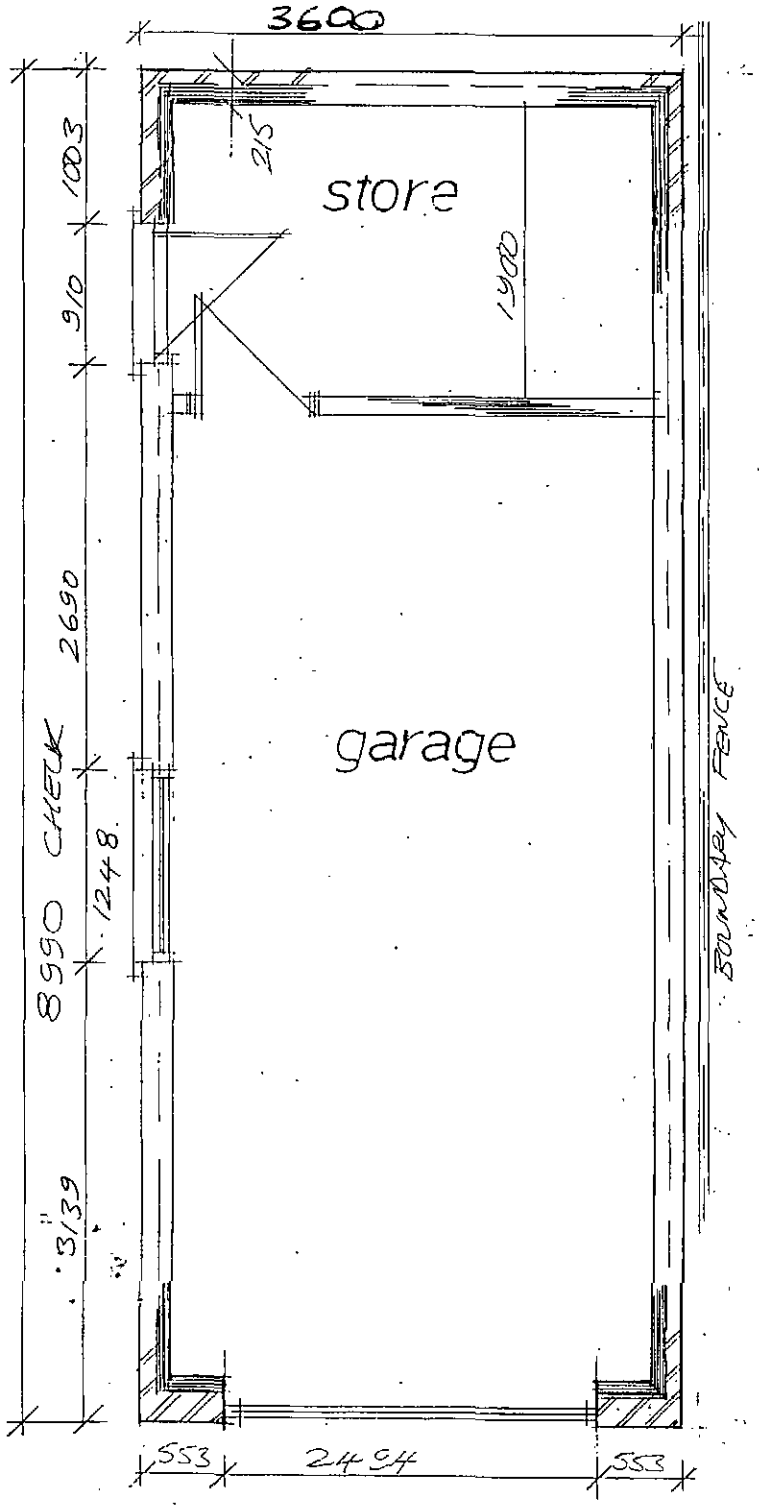

Elevations

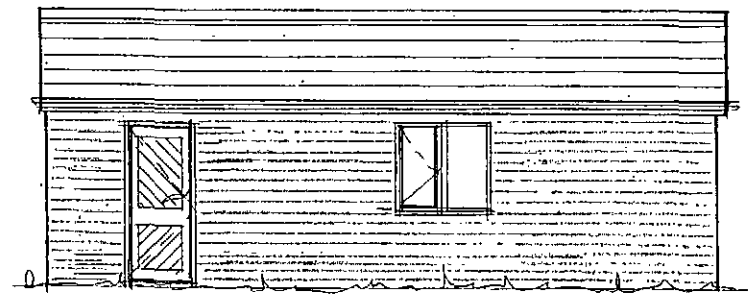


Side

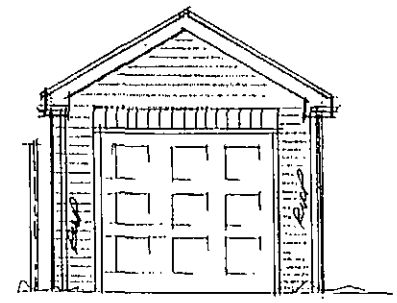


Front

RED COLOUR SANDTOFT 20/20 ROOF TILES.

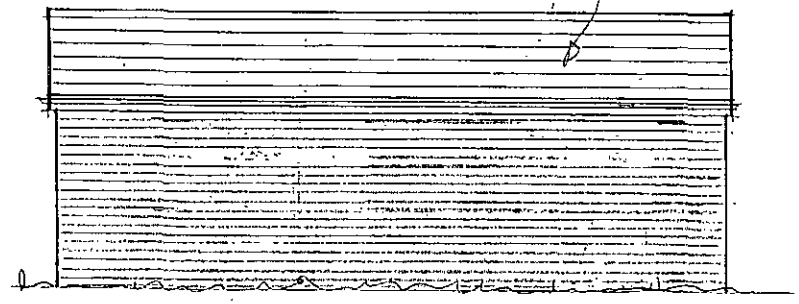

Side

MATCHING BRICKWORK AS PER MAIN DWELLING

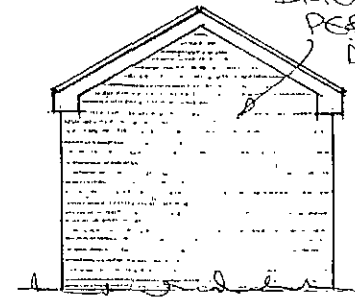

Rear

Rev	Notes	Date

Garry Greetham Associates Ltd
Residential Design Consultant
Westwood House
18 Carr Lane
Tankersley
Barnsley S75 3BE
Tel(01226)746573

PROJECT Various Extensions

CLIENT Mr. M. Parkin

TITLE Detached Garage

ADDRESS 22 Pilley Green, Tankersley, Barnsley. S75 3AE

DRAWN BY 999

SCALE 1:50; 1:100 DATE Oct 15

DRAWING No 817-07 REV

Member of the Chartered Institute of Architectural Technologists