



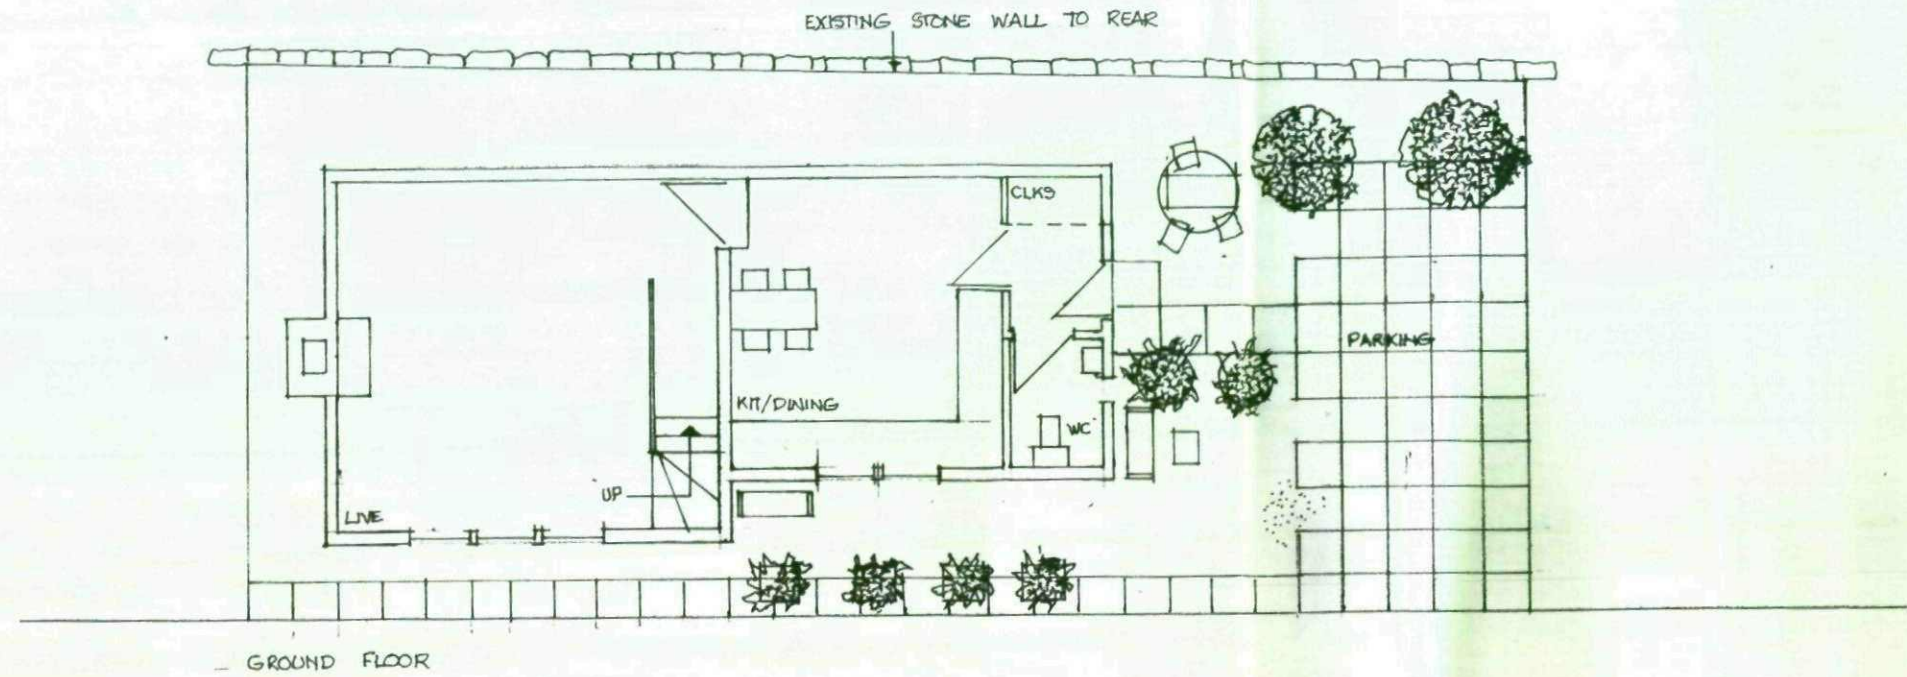


HIGH BANK

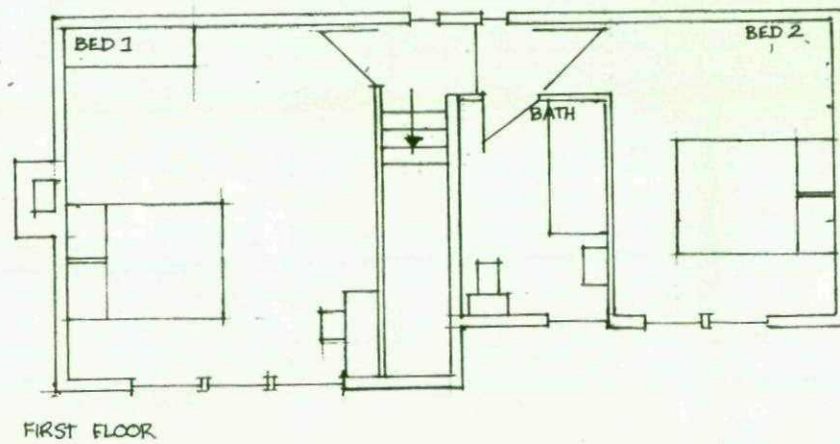


COTTAGE AT HIGH BANK THURLSTONE FOR MR J. WRAY PLANS 1:100 6/09 A1


MICHAEL A CLYNCH
 Dip. Arch. Dip. T. P. A.R.I.B.A.
 Architect & Town Planner
 14 Huddersfield Road, Ingbirchworth
 Sheffield S36 7GF Tel: 01226 766308

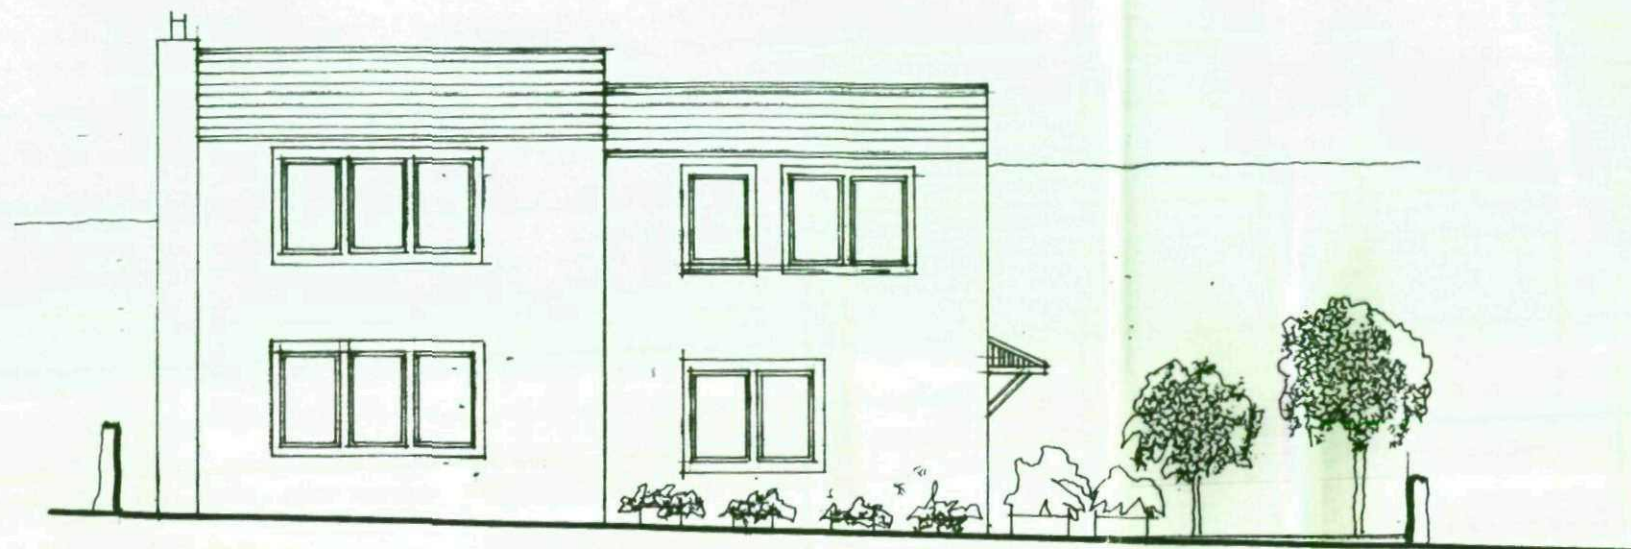


HIGH BANK ELEVATION

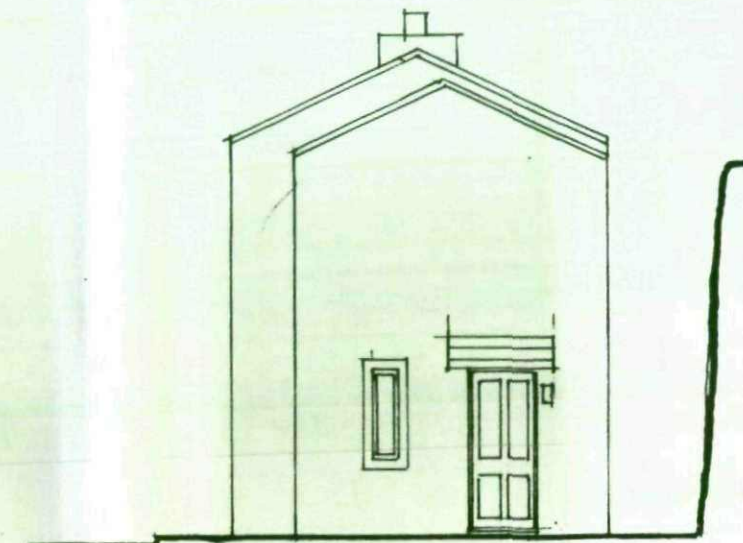

SIDE ELEVATION

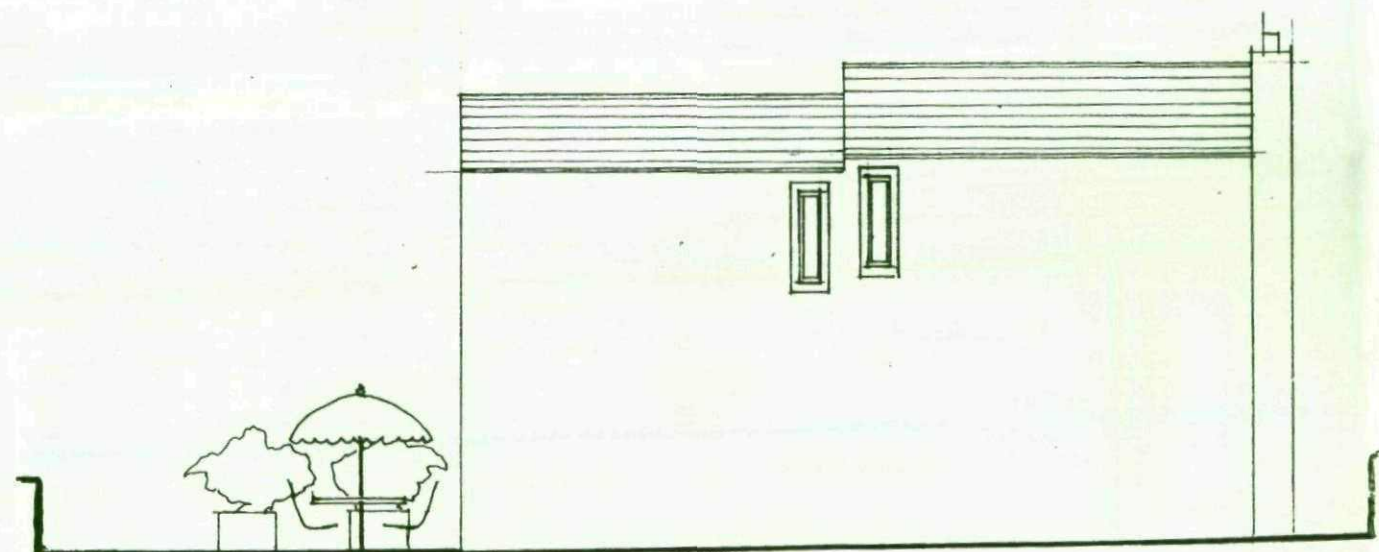



REAR ELEVATION

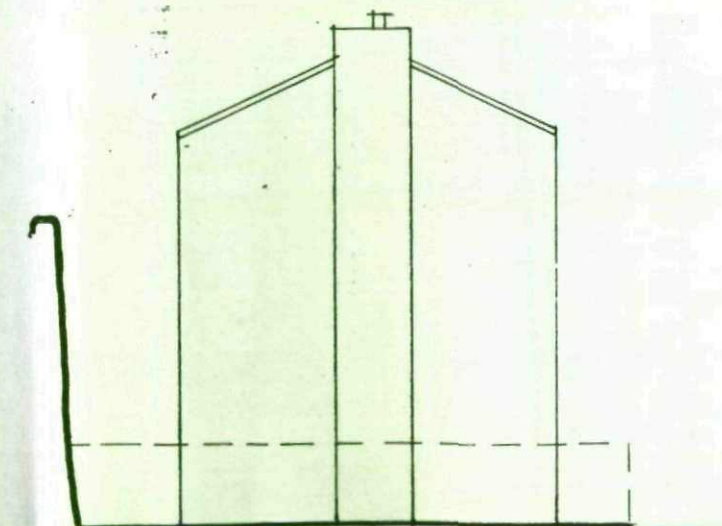

SIDE ELEVATION

NEW COTTAGE HIGH BANK THURLSTONE ELEVATIONS 6/09 1:100 A2

MICHAEL A CLYNCH
 Dip. Arch. Dip. T. P. A.R.I.B.A.
 Architect & Town Planner
 14 Huddersfield Road, Ingblirchworth
 Sheffield S36 7GF Tel: 01226 766308

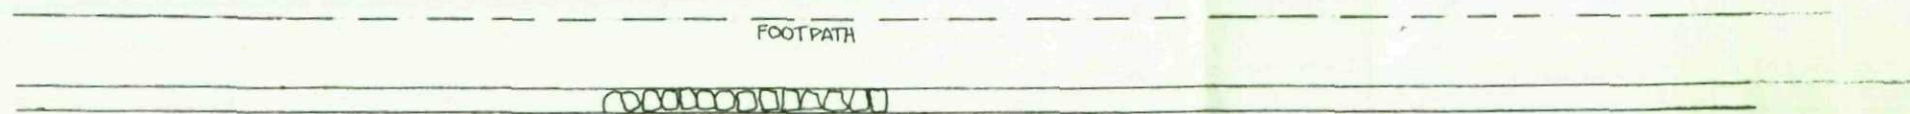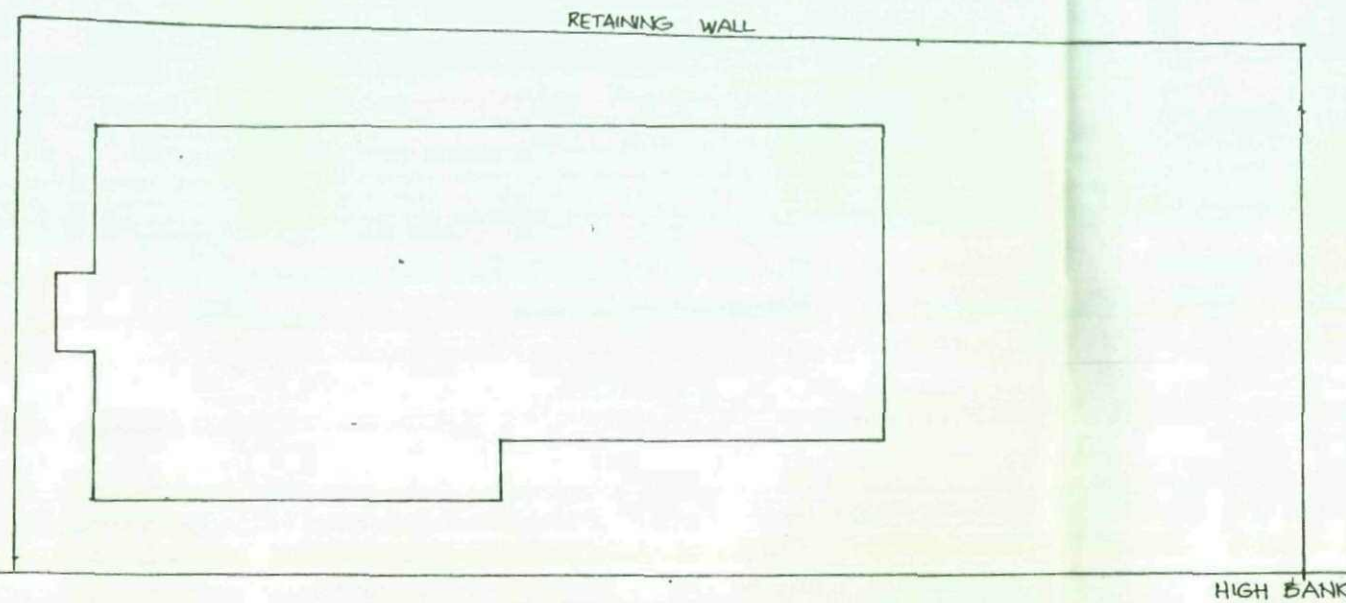

COTTAGE AT HIGH BANK THURLSTONE BLOCK PLAN 1:100 6/09 A3

MICHAEL A CLYNCH
 Dip. Arch. Dip. T. P. A.R.I.B.A.
 Architect & Town Planner
 14 Huddersfield Road, Ingbrichworth
 Sheffield S36 7GF Tel: 01226 766308