


GROUND FLOOR PLAN AS EXISTING 1:100

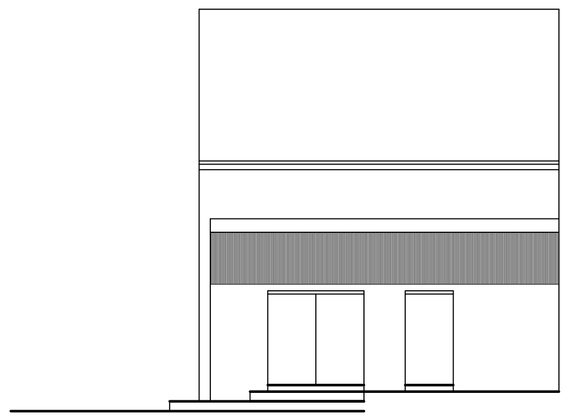

REAR ELEVATION AS EXISTING 1:100

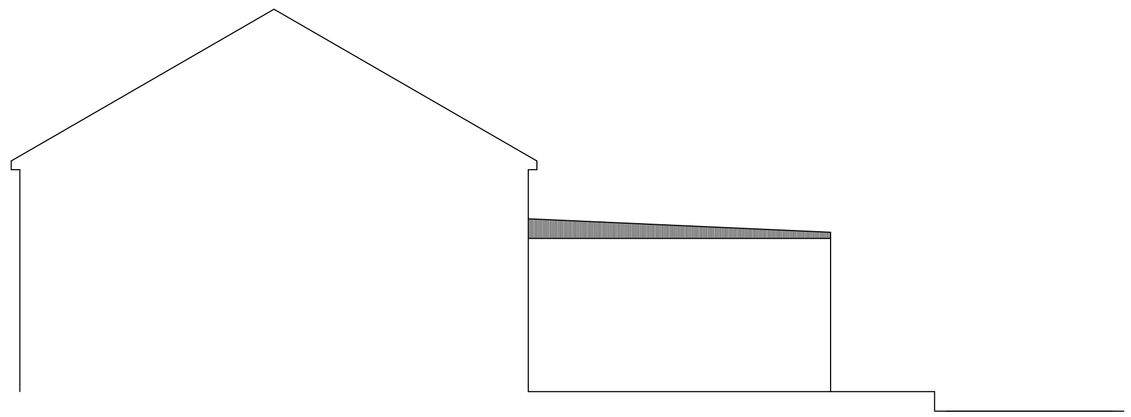

SIDE ELEVATION AS EXISTING 1:100

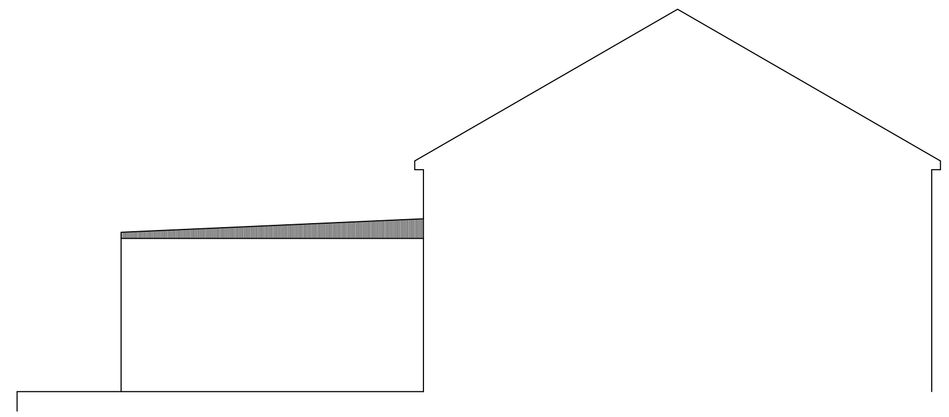

SIDE ELEVATION AS EXISTING 1:100

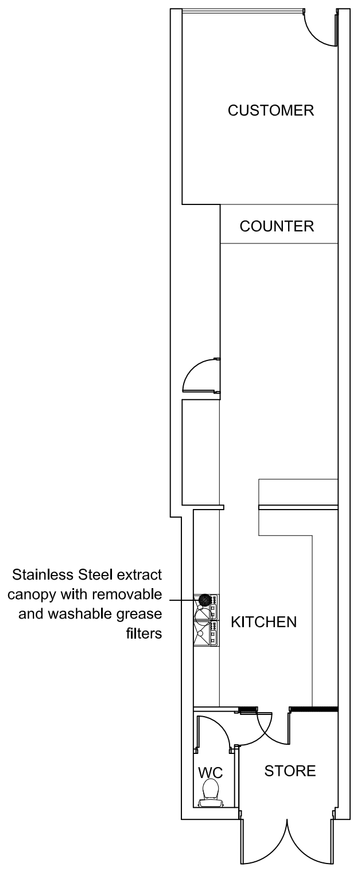


GROUND FLOOR PLAN AS PROPOSED 1:100

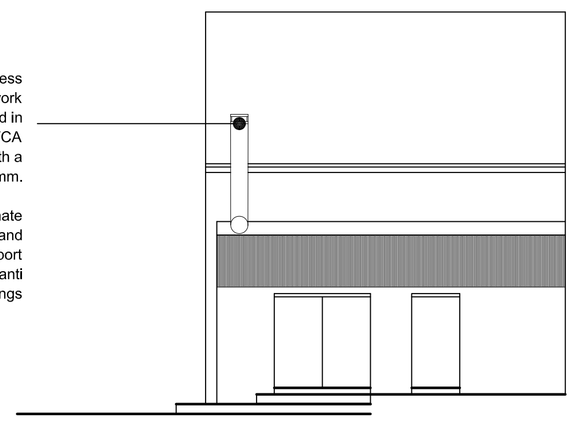


REAR ELEVATION AS PROPOSED 1:100

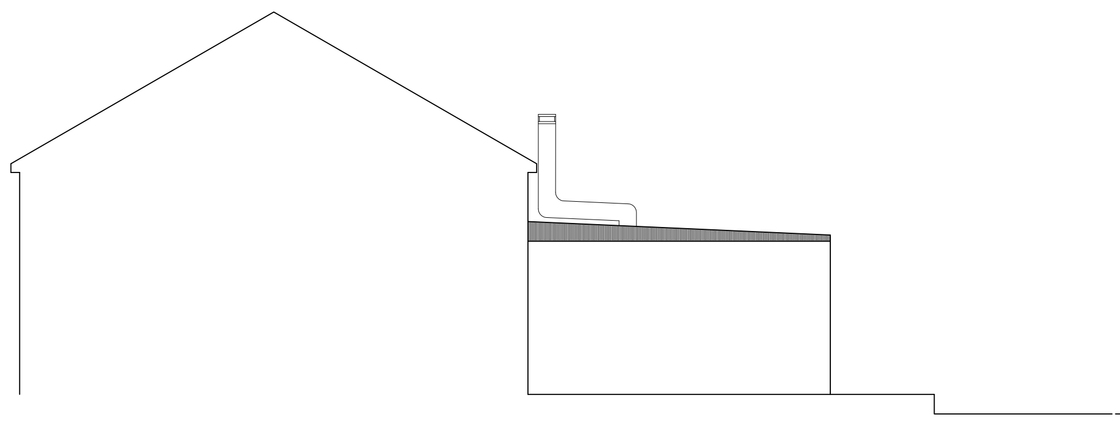

SIDE ELEVATION AS PROPOSED 1:100

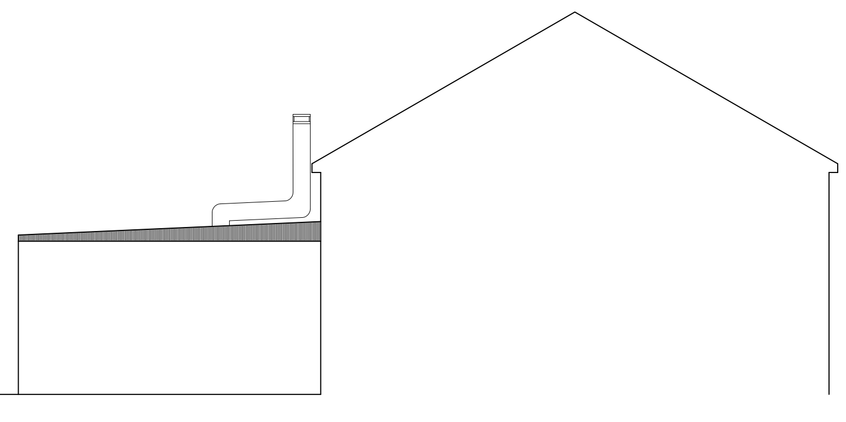

SIDE ELEVATION AS PROPOSED 1:100

barnsdales™
Chartered Surveyors & Property Consultants
7 Thorne Road, Doncaster, DN1 2HJ
t: 01302 323 453 F: 01302 323 454

client: MR. S.SIMEEN

project: 17 BARNSLEY ROAD, GOLDTHORPE

title: GENERAL ARRANGEMENT

scale: 1:100

date: Jan 2013

project no.: 09

drawn: MJ

number: 02

rev:

status: ISSUE