


PROPOSED STREET SCENE

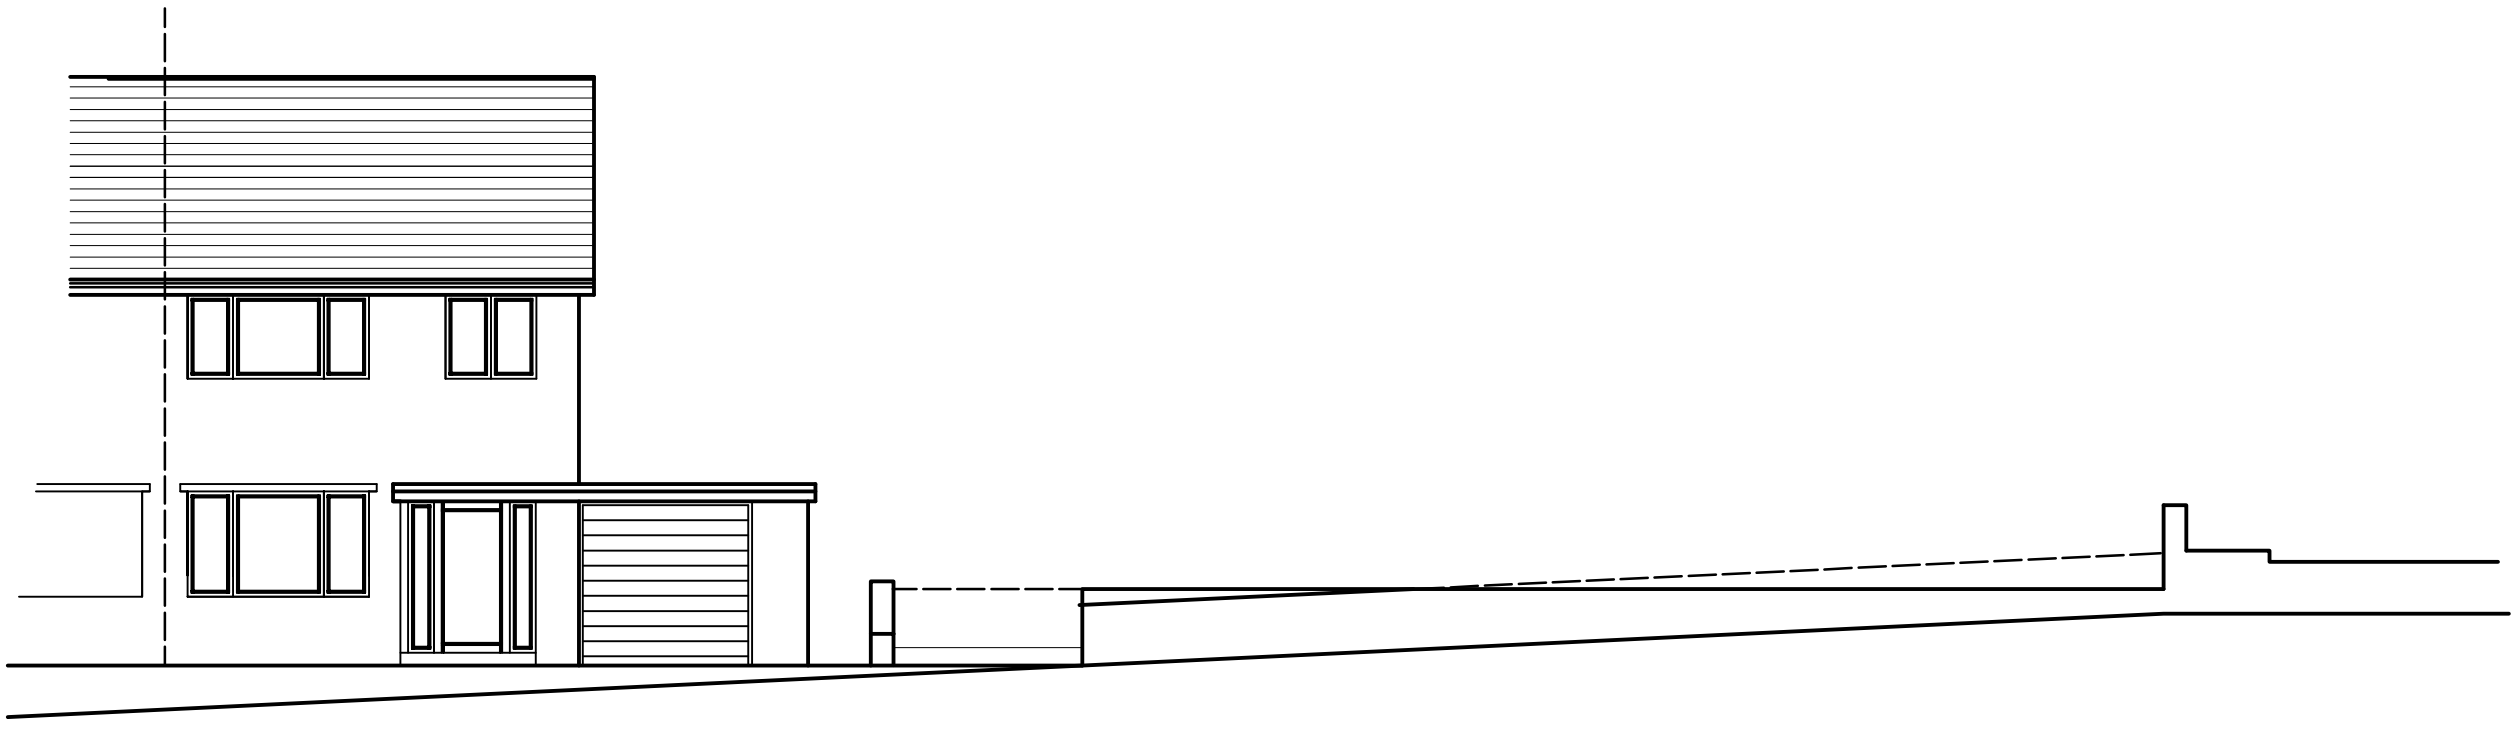

EXISTING STREET SCENE

Project PROPOSED DWELLING AT RATTEN ROW DODWORTH BARNSLEY	Title STREET SCENE	Dwg. No. 150	Rev	.	Drawn DS
		Scale 1 : 50			Date JUNE 11