
All Conservatory Views

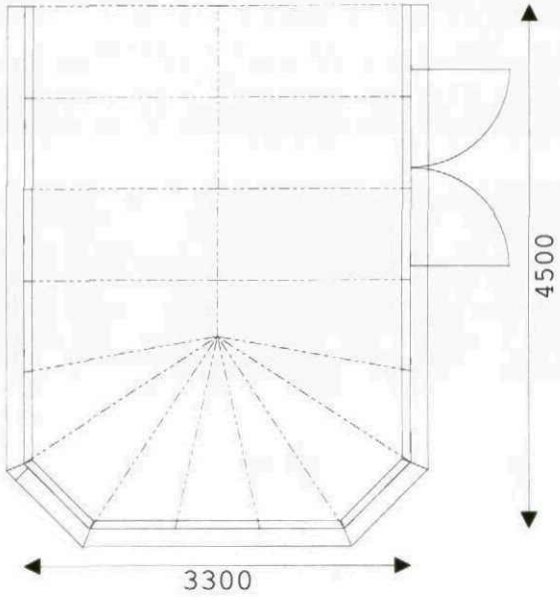

70mm LINIAR PROFILE







28mm TOUGHENED GLASS UNITS


BRICK DWARF WALL TO MATCH EXISTING HOUSEBRICKS

SOLID THERMO CLAD ALUMINIUM ROOFING SYSTEM WITH OPAL POLYCARBONATE

CONCRETE FLOOR

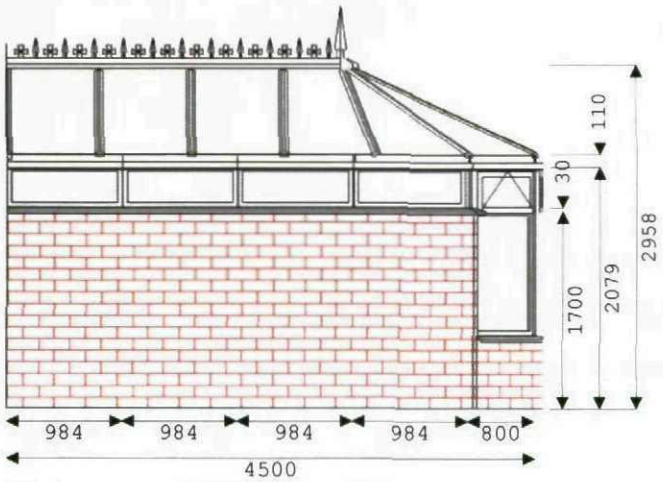

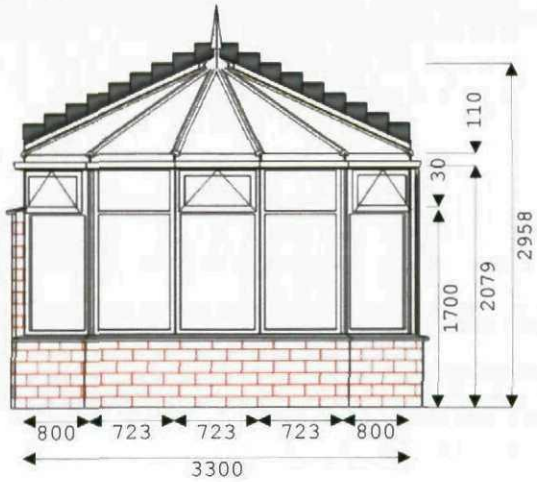

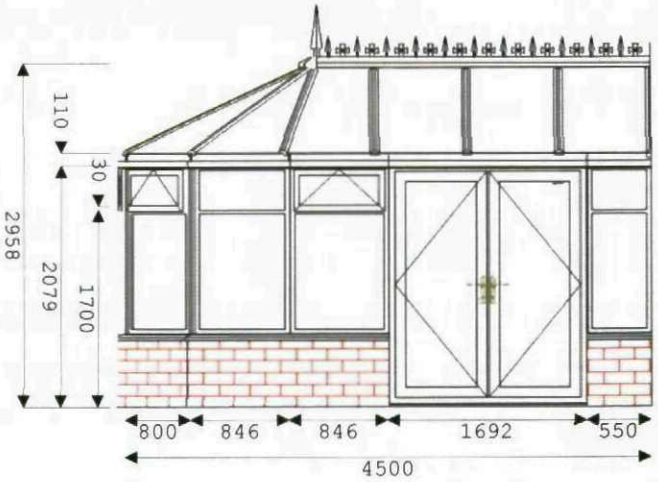

J.S.S INSTALLATIONS LTD
CONSERVATORY & PVCu SPECIALISTS
01226 733667 - 01226 341234

Date: 18/3/2011 - Drawn By: Neil1

Please note all dimensions in mm.
Dimensions to internal eaves beam.
Frames conform to BS5750.
All glazing to BS6262.
Roof loading to conform with BS6399.

Ref: Haigh
Customer: Haigh
92 Doveside Drive, Darfield, Barnsley, S73 9NW,

3 Bay Victorian Standard
Drawing Scale: 1:65 (3D Views are not to scale.)
Volume: 37.0 Cubic Metres
Floor Area to internal wall: 13.0 square metres
Base Area to external wall: 16.0 square metres