




Do not scale off this drawing. Work to figured dimensions any discrepancy to be reported to the Architects. Refer to larger scale drawings where available.

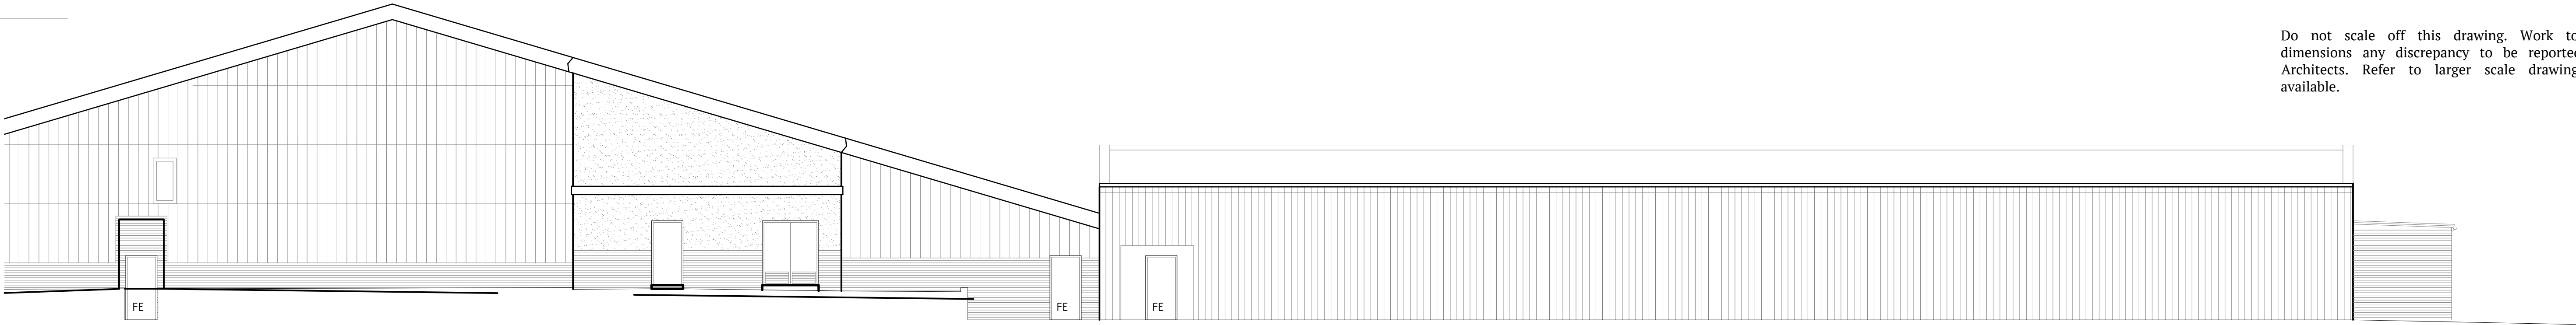

ELEVATION A

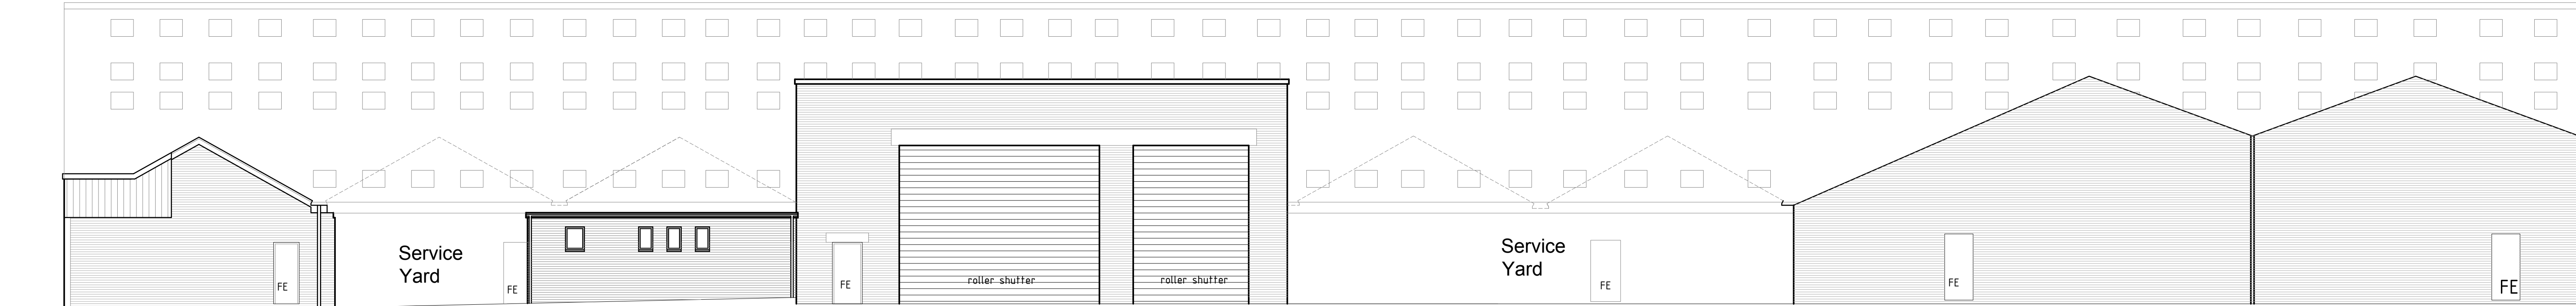


ELEVATION B

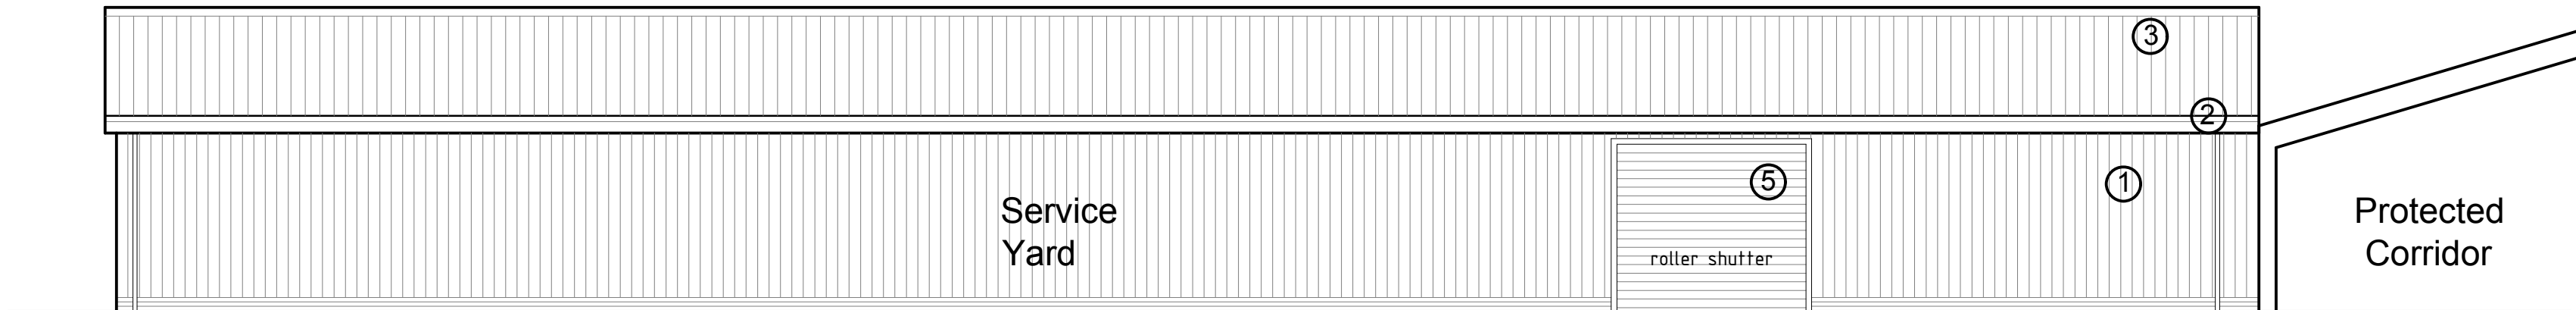


ELEVATION C



ELEVATION D

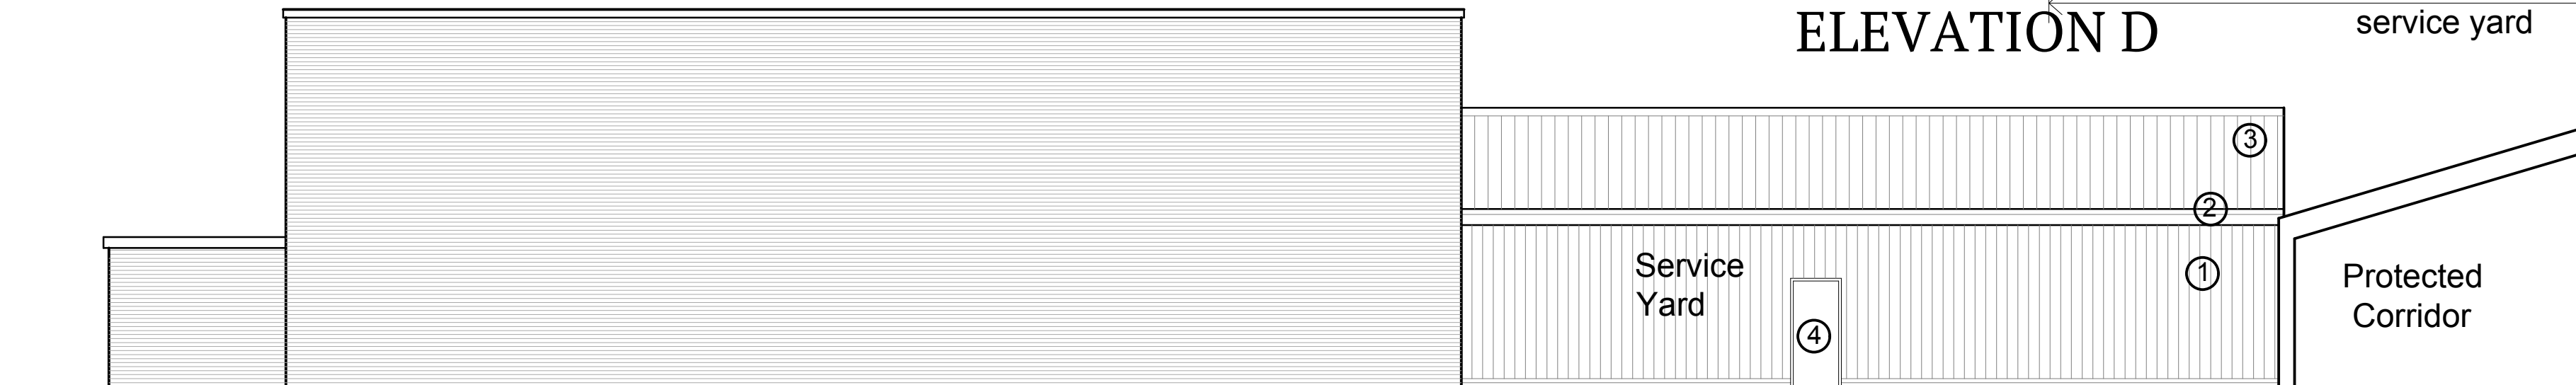

ELEVATION E

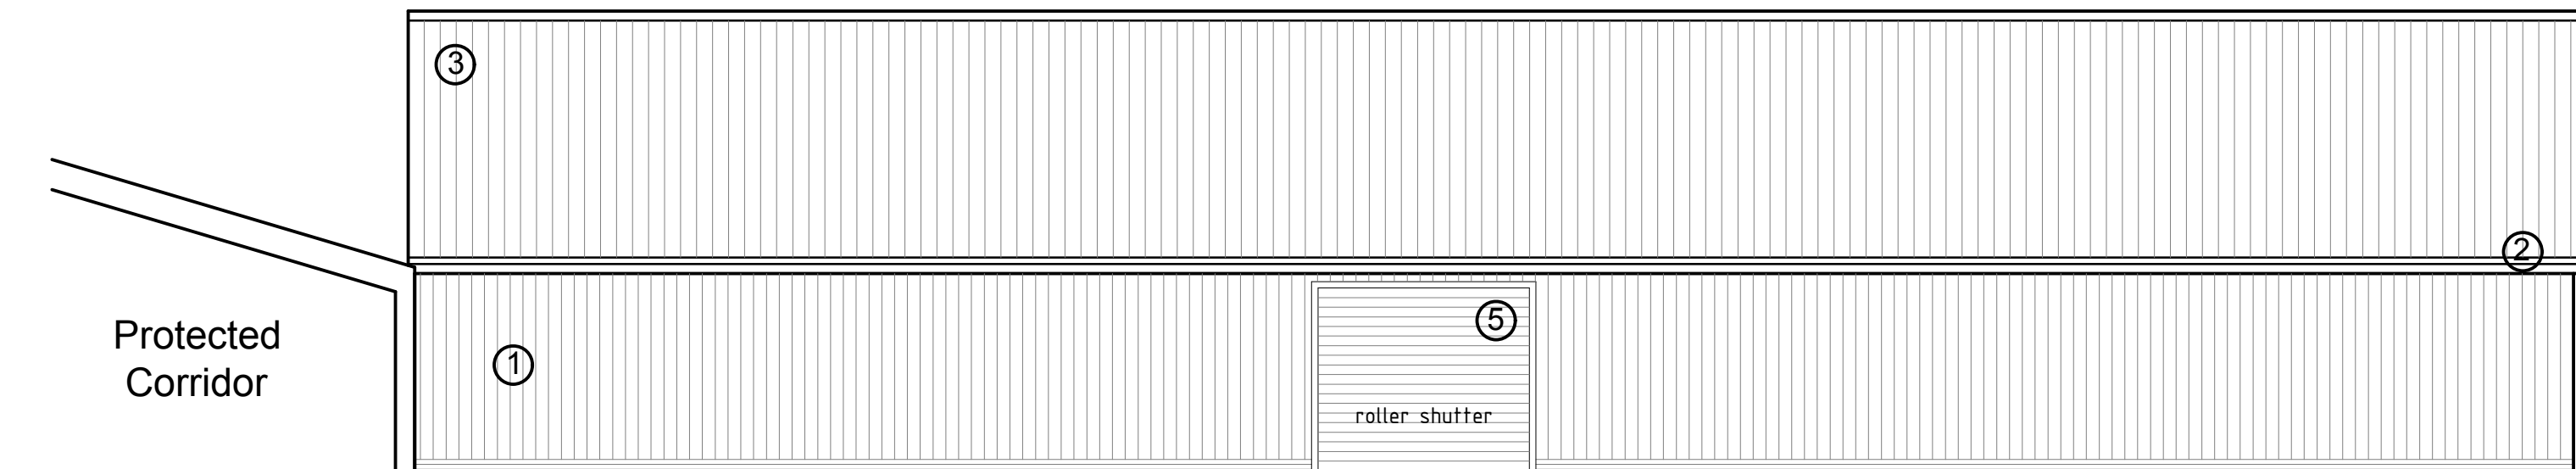

ELEVATION F

MATERIALS KEY:

- ① KINGSPAN KS1000 WALL CLADDING PANELS (OR SIMILAR EQUAL & APPROVED) - COLOUR GOOSEWING GREY
- ② PRESSED METAL GUTTERING AND DOWNPIPES
- ③ KINGSPAN COMPOSITE ROOF CLADDING PANELS-COLOUR GOOSEWING GREY
- ④ STEEL FIRE EXIT DOORS-COLOUR GREY
- ⑤ STEEL ROLLER SHUTTER DOOR

No.	XX	DD/MM/YY	A0/A1	Revision
Rev	By	Date	Revision	Notes

Pearce Bottomley LLP

10 High Street
Tadcaster
LS24 9AT

T: 0113 281 2000
E: pbp@pbarchitects.co.uk
W: www.pbarchitects.co.uk

Client
Dave Padgett

Darton Business Park, Barnsley Road,
Darton, Barnsley, S75 5QX

Project
Darton Business Park - Part demolition of existing
unit and new warehouse unit

Drawing Title
UNITS 9 AND 10 - ELEVATIONS AS PROPOSED

File Name 5844-PBA-XX-XX-DR-A-0006	Status PLANNING	Scale 1:100@A1	Drawn RTA	Checked June 2024
---------------------------------------	--------------------	-------------------	--------------	----------------------

Proj. Ref. 5844 -	Drawing Number (00)06 -	Revision C01
----------------------	----------------------------	-----------------

Copyright Pearce Bottomley LLP