


LOCATION PLAN 1:1250 SCALE

DWG NO. NCP:0912:03

9/2009 NCP:0920:04

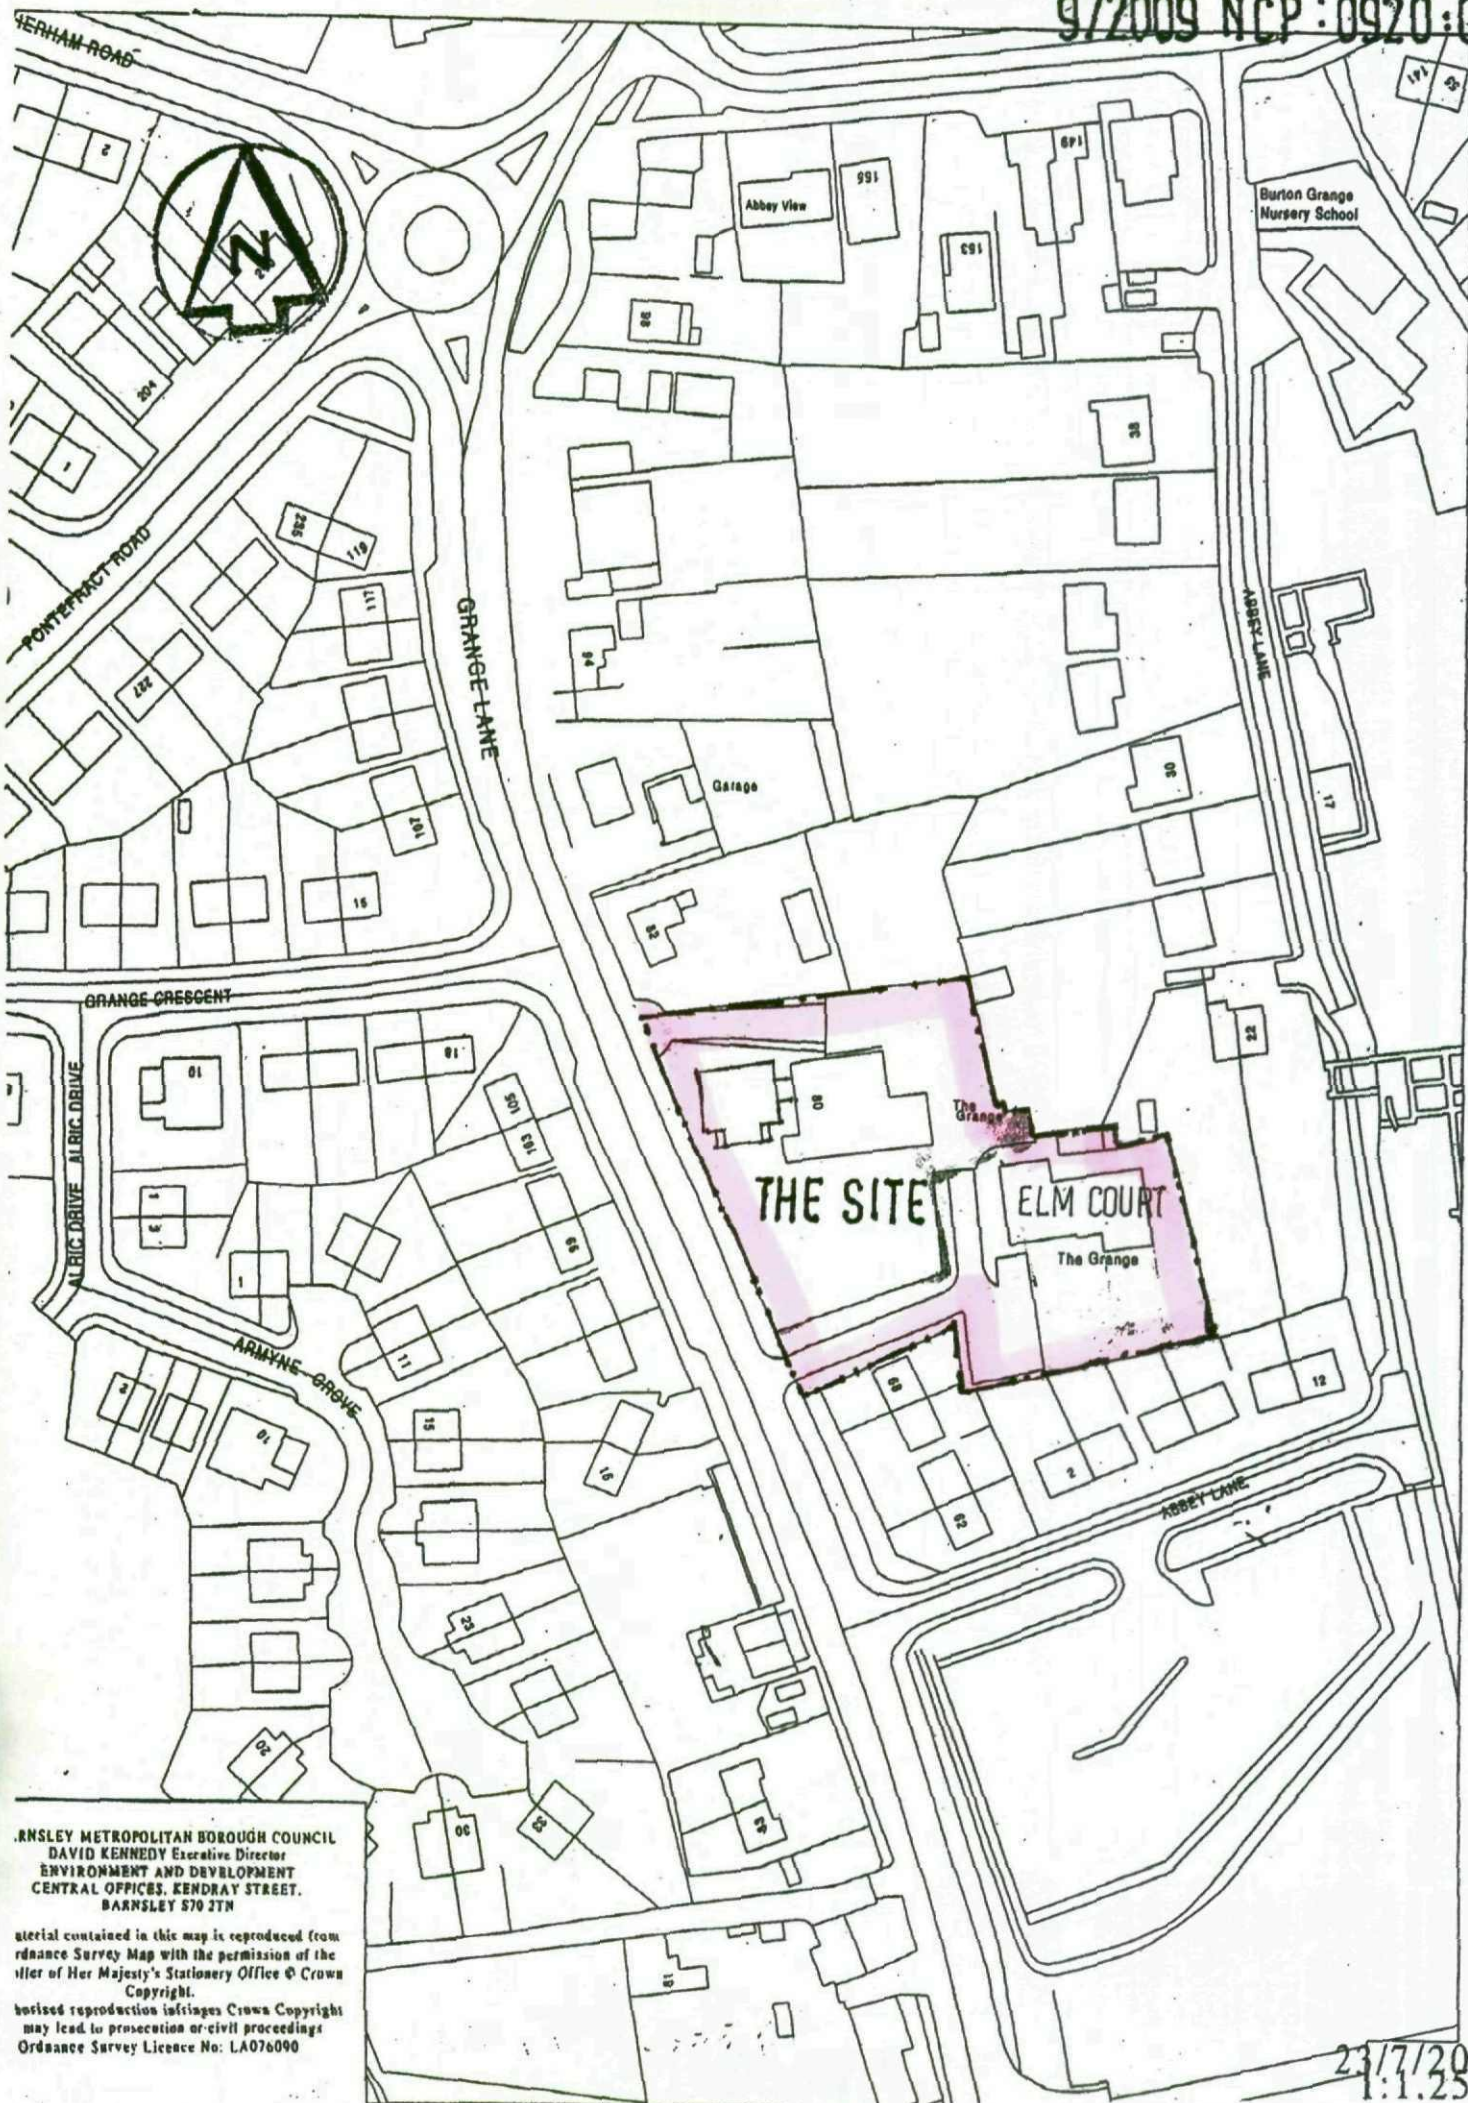

BARNESLEY METROPOLITAN BOROUGH COUNCIL
DAVID KENNEDY Executive Director
ENVIRONMENT AND DEVELOPMENT
CENTRAL OFFICES, KENDRAY STREET,
BARNESLEY S70 2TN

Material contained in this map is reproduced from Ordnance Survey Map with the permission of the Controller of Her Majesty's Stationery Office © Crown Copyright.

Unauthorised reproduction infringes Crown Copyright
may lead to prosecution or civil proceedings
Ordnance Survey Licence No: LA076090

23/7/2011: 1.25