




Copyright KMB Ltd.	
Do Not Scale This Drawing For Construction Purposes	
CDM - Significant Design Hazards	
Hazard	Control

Floor Area = 417.5m²

C	15.07.20	Sidewall & rear boxing out removed.	DH	.	
B	14.07.20	Side RWP & rear wall boxing out shown, layout amended to suit	DH	.	
A	09.07.20	Updated to new retail layout	DH	.	
GB	DE	Date	Description	Drawn	Checked
Amendments					

Drawing Status

Approval

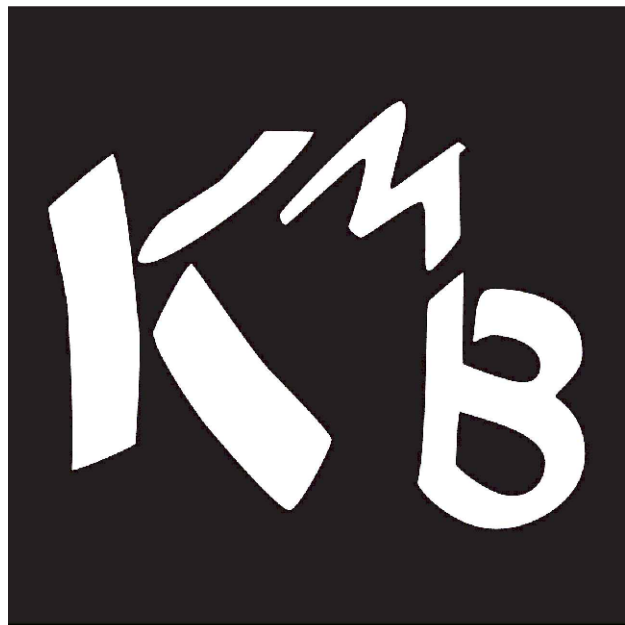

CONSTRUCTION CONSULTANTS	
PROJECT Unit SU3 The Glass Works Barnsley	
CLIENT DEICHMANN	
TITLE Proposed Ground Floor Layout	
SCALE 1:50 @ A1	DATE July 2020
DRAWN BY DH	CHECKED BY BF
DRAWING No. 7167-02	
REV C	