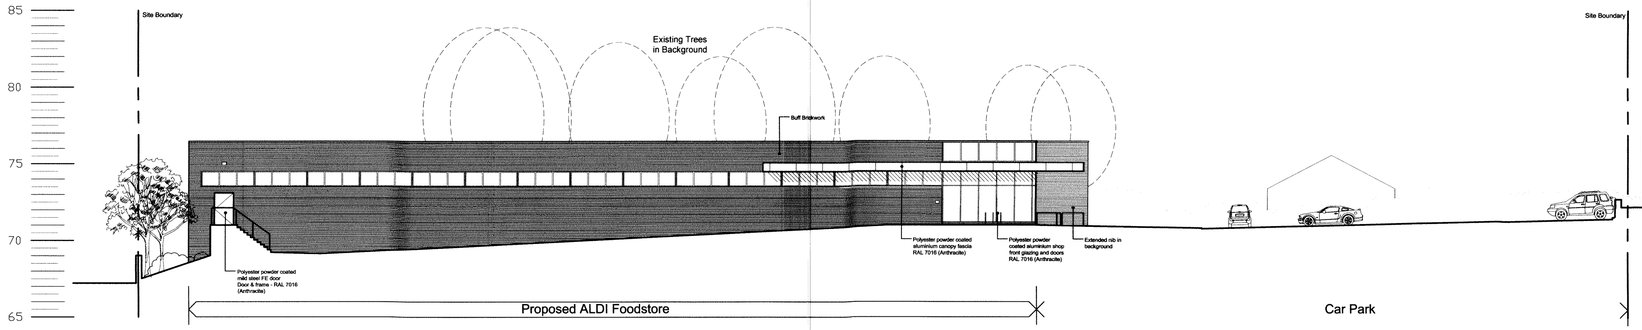

ELEVATION A - Side of foodstore facing Cudworth Methodist Church and Barnsley Road

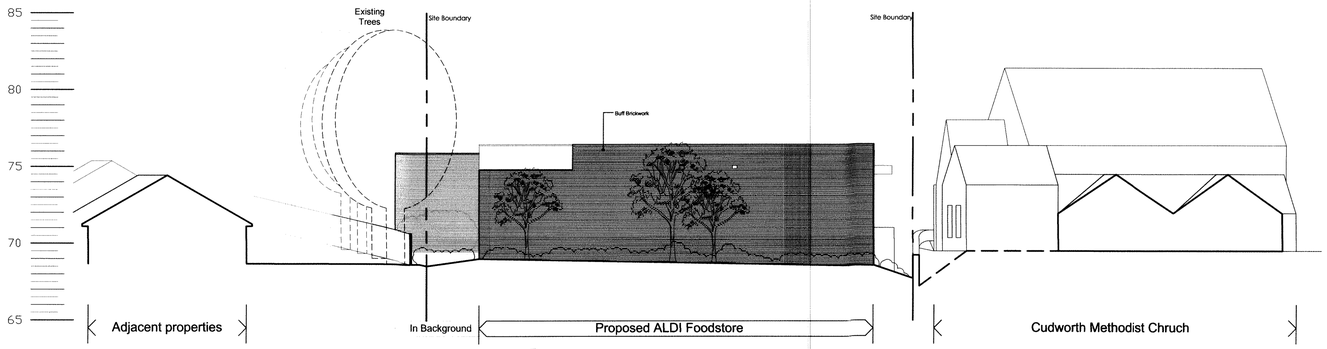

ELEVATION B - Rear of foodstore facing health centre

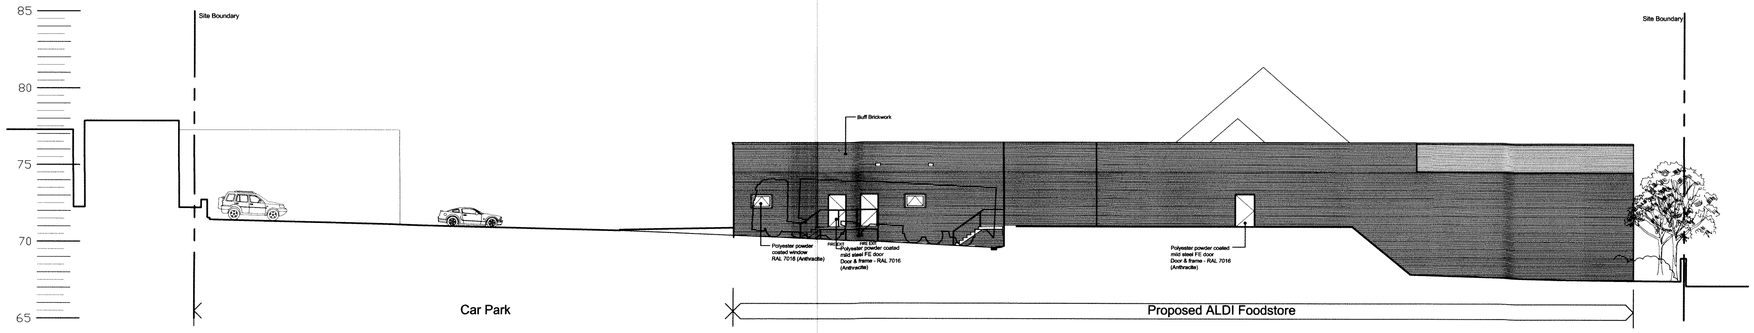

ELEVATION C - Rear of foodstore facing housing

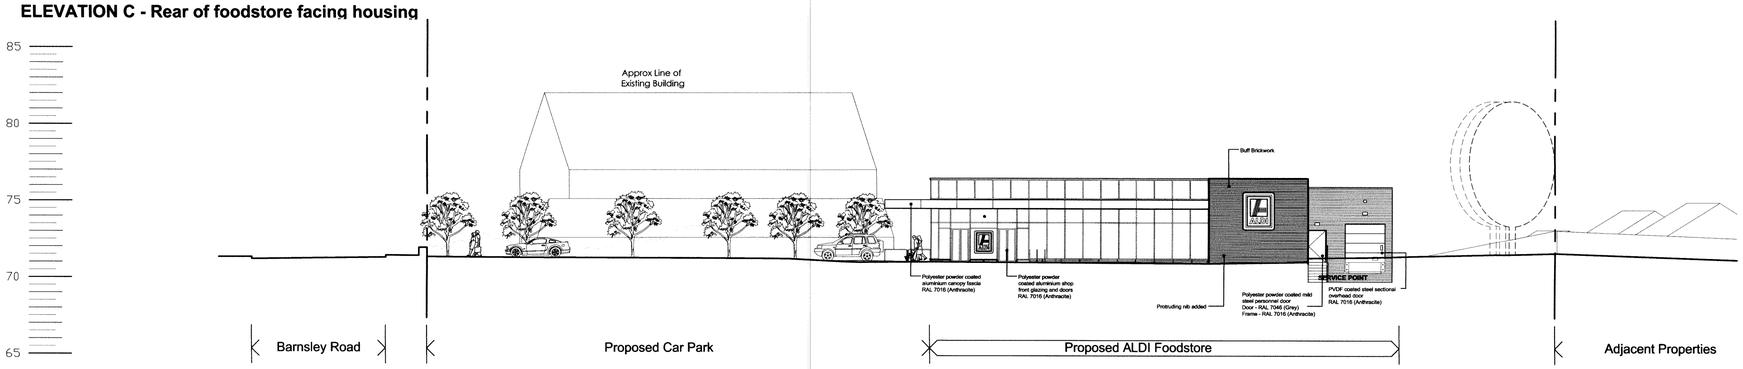

ELEVATION D - Entrance of foodstore facing car park and Fulton Foods

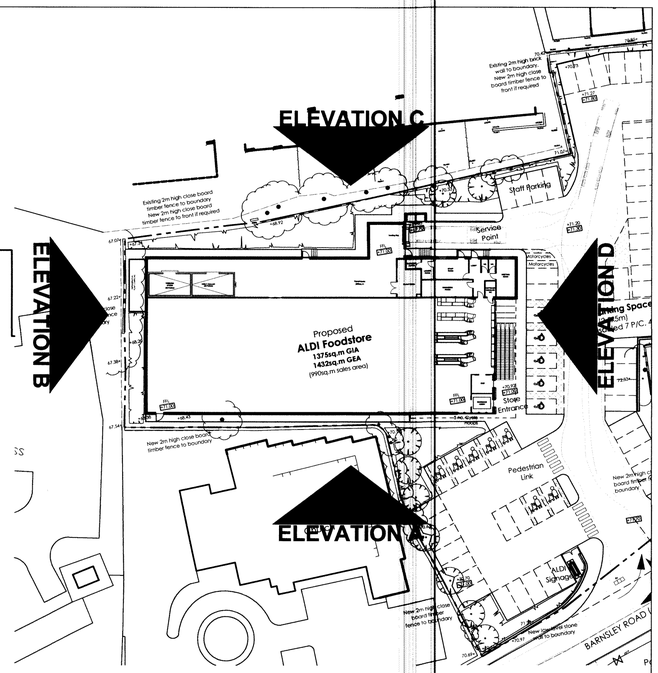

Rev	Date	Description	Rev By	Chk'd By
A	22.04.15	Nib added to staff welfare area.	LH	GH

Project Title	Proposed Development Barnsley Road CUDWORTH
Client	ALDI Stores Ltd
Status	Planning
Scale	1:200
Drawing Size	A1
Drawn By	SJB
Checked By	JDB
Date	05-2013
Drawing Title	Proposed Elevations
Job-Dwg No	0738-102
Rev	A

THE HARRIS PARTNERSHIP WAKEFIELD
2 St. John North, Wakefield, WF1 3QA
t. 01924 291 800 f. 01924 290 072
THE HARRIS PARTNERSHIP MANCHESTER
2nd Floor, Corven Warehouse,
77 Dale Street, Manchester, M1 2HG
t. 0161 288 8555 f. 0161 244 5809
THE HARRIS PARTNERSHIP MILTON KEYNES
The Old Factory, 79 High Street
Newport Pagnell, MK16 8AB
t. 01908 211 577 f. 01908 211 722
THE HARRIS PARTNERSHIP READING
101 London Road, Reading, RG1 5BY
t. 0118 950 7700 f. 0118 956 8642
THE HARRIS PARTNERSHIP
ARCHITECTS
www.harrispartnership.com

CAD file reference

This drawing is copyright and may not be reproduced in whole or part without written authority. Do not scale off this drawing.