
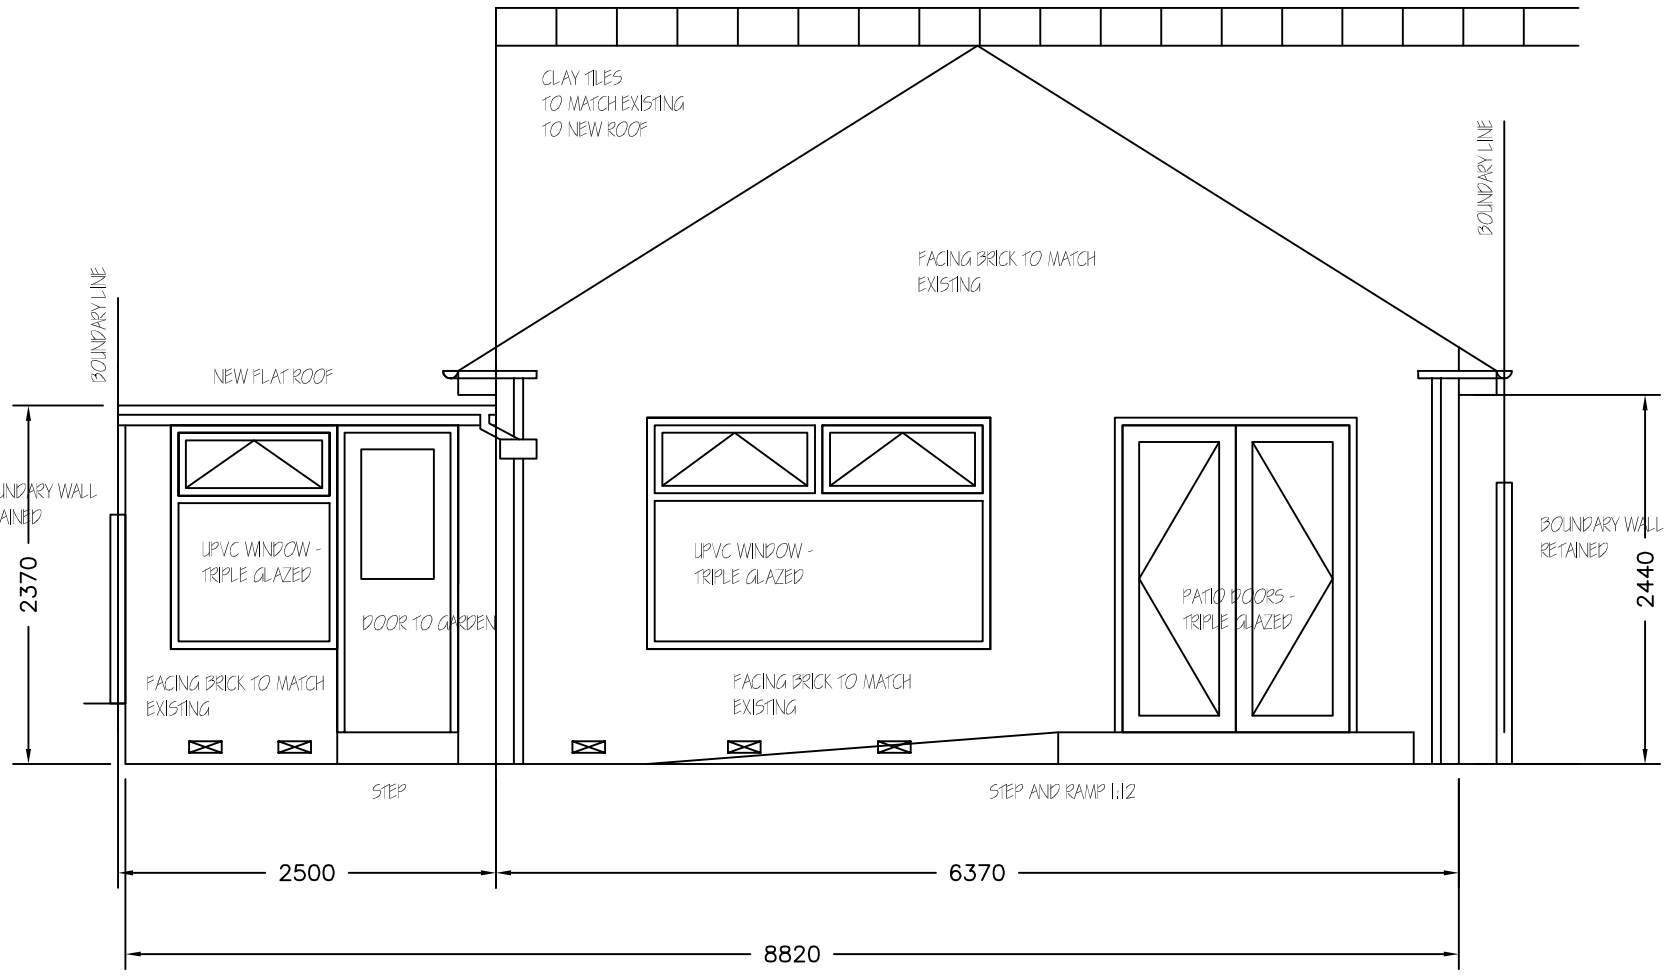


PROPOSED REAR
ELEVATION 1:50

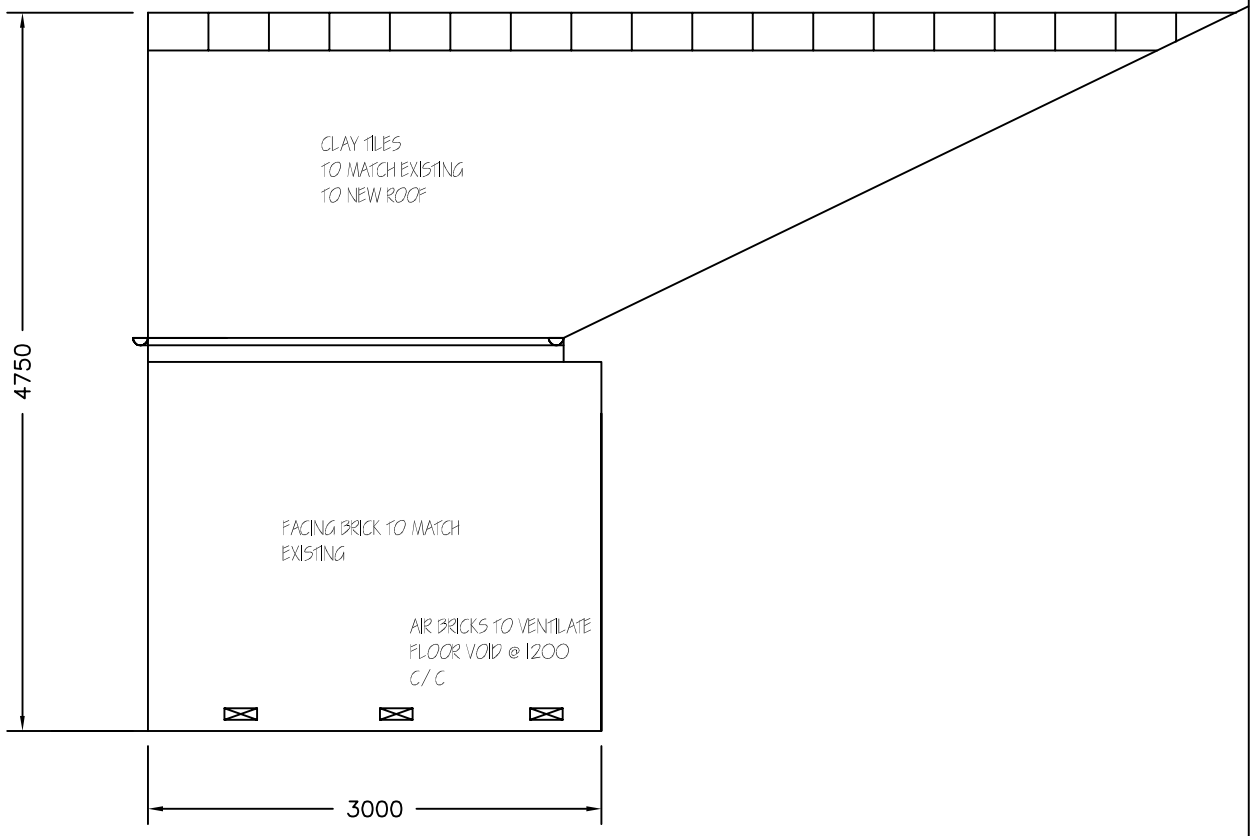

PROPOSED SIDE
ELEVATION 1:50

Revisions	A. A----	00-00-
This drawing is for planning permission only and is not a construction drawing.		
Drawing Title	PROPOSED-ELEVATION	
Job No. - Dwg No.	MF/2013/5 .	——
Client:	ANN PETRIE AND MARCUS FIRTH 3 ALTON WAY MAPPLEWELL BARNSLEY	
Scale.	1:50	