

STORAGE BUILDING BEING PREVIOUSLY USED AS A GROUNDS
MAINTENANCE DEPOT VEHICLE STORAGE BUILDING

MIXTURE OF BROKEN BRICK/HARDCORE RUBBLE AND
ROAD PLANINGS ETC WITH WEEDS GROWING THROUGH

SLOPING BANK WHERE RUBBISH HAS BEEN DEPOSITED

GREEN SPACE

NONE TPO TREE

HAWTHORNE HEDGING

DEAD TREE

PERIMETER STEEL PALLISADE FENCING

NONE TPO TREE

GREEN SPACE

NONE TPO TREE

EXISTING GARAGE

MIXED HEDGING

HAWTHORNE HEDGING

PERIMETER STEEL PALLISADE FENCING

POND AREA


MIXTURE OF BROKEN BRICK/HARDCORE RUBBLE AND
ROAD PLANINGS ETC WITH WEEDS GROWING THROUGH

OPEN GREEN SPACE

**EXISTING BLOCK
PLAN SCALE 1:500**

NORTH

Park House, Clear View, S72 7HD

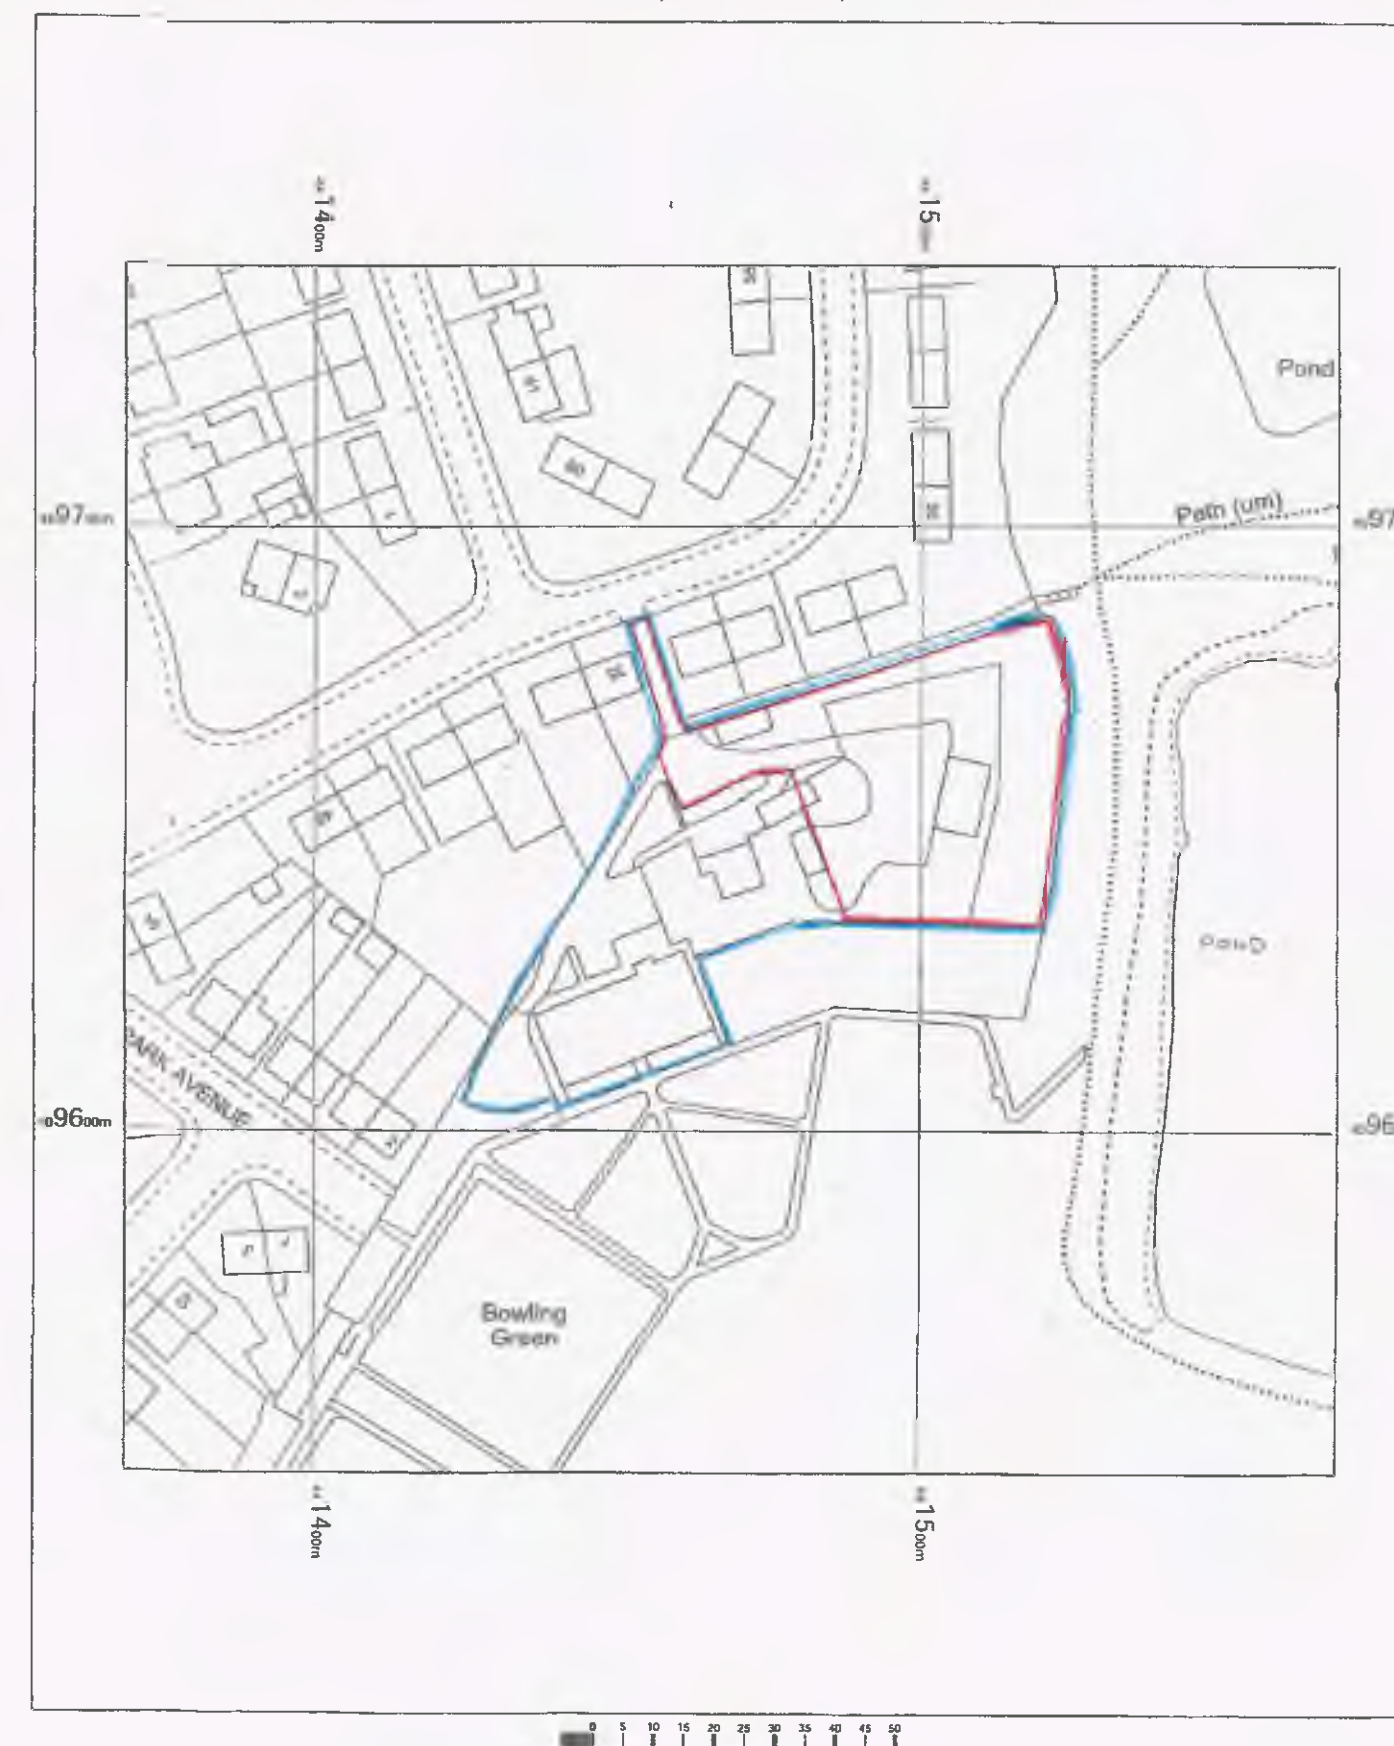

Park House
Clear View,
Grimethorpe,
Barnsley,
S72 7HD

OS MasterMap 1:2500/1:10000 scale
Tuesday, April 23, 2024, ID: MPMBW-01161333
www.blackwellmapping.co.uk
1:1250 scale print at A4, Centre: 441469 E, 409643 N
© Crown Copyright Ordnance Survey, Licence no.
100041041



**BLACKWELL'S
MAPPING SERVICES**
PERSONAL & PROFESSIONAL MAPPING
www.blackwellmapping.co.uk
TEL: 0800 151 2612
maps@blackwell.co.uk

**EXISTING LOCATION
PLANS SCALE 1:1250**

REVISION A